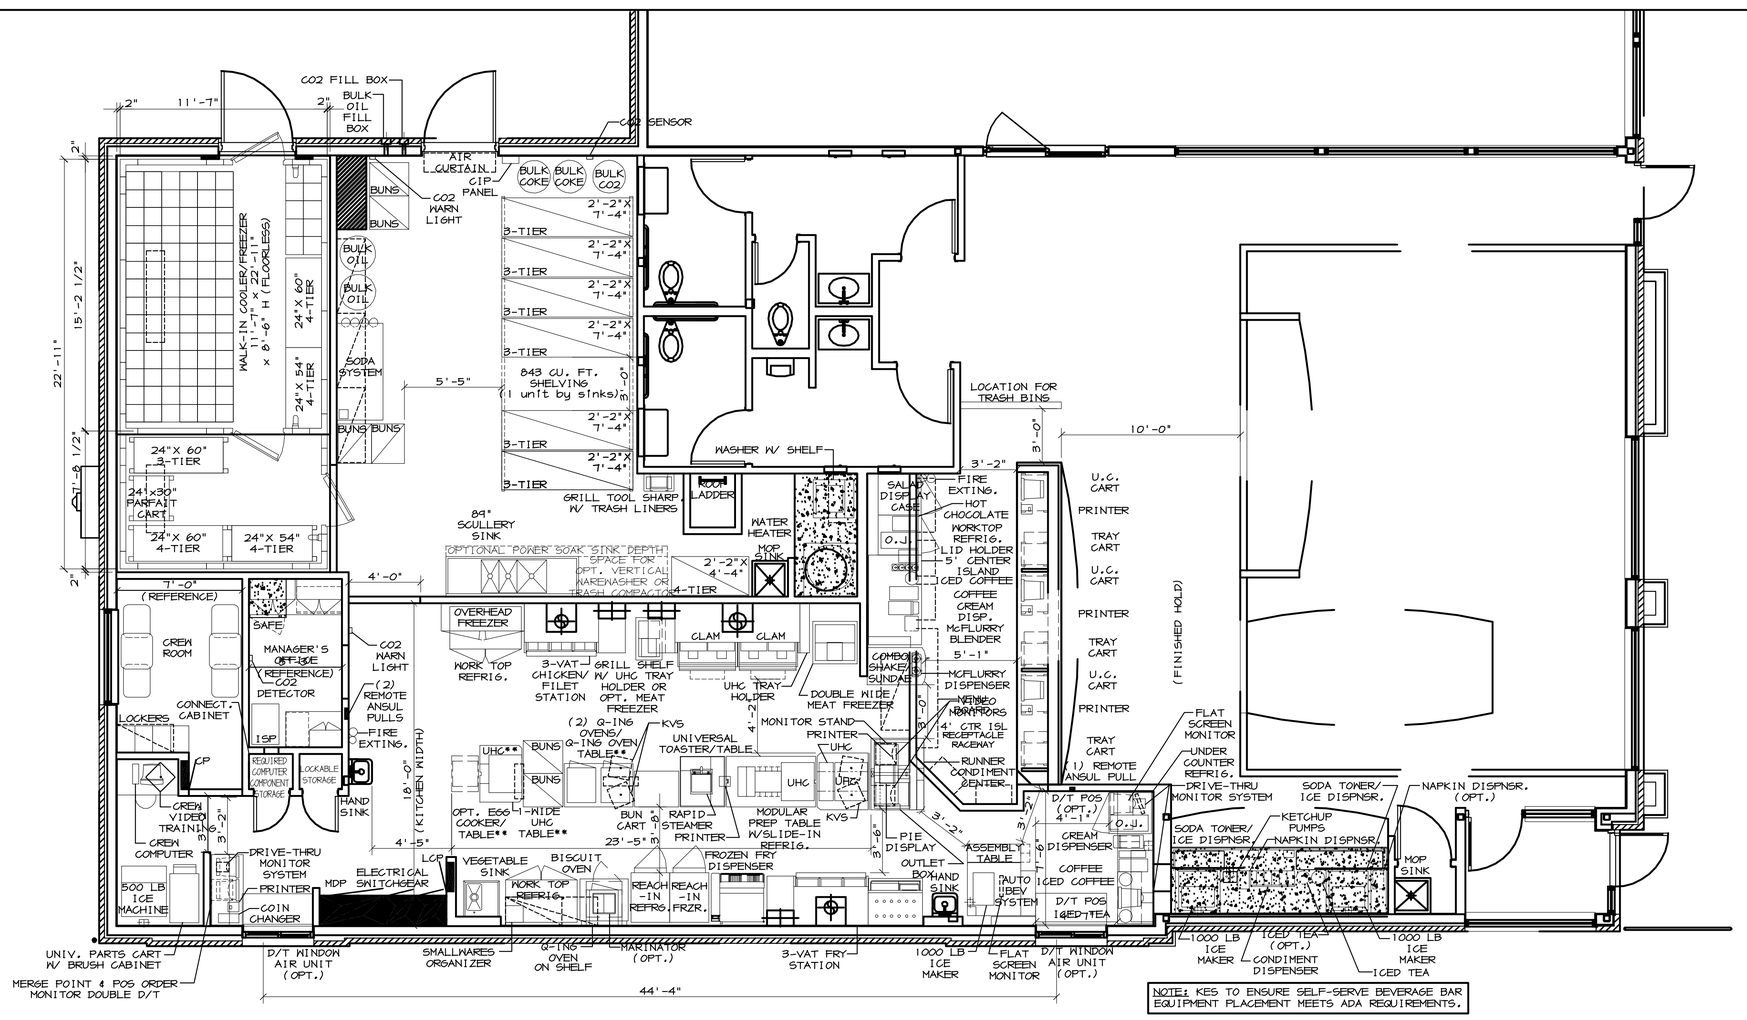

NOTE: KES TO ENSURE SELF-SERVE BEVERAGE BAR EQUIPMENT PLACEMENT MEETS ADA REQUIREMENTS.

KITCHEN COVER SHEET

1 / K1.0 — 1/4" = 1'-0"

K:\DIV\EAST\- BOS\018-0001-00-0 PORTLAND, ME\458TPP_K1-0.DWG 08-08-2007 10:13

REV	DATE	DESCRIPTION	BY

PREPARED BY:

PREPARED FOR: McDonald's USA, LLC

©2006 McDonald's USA, LLC

These drawings and specifications are the confidential and proprietary property of McDonald's USA, LLC and shall not be copied or reproduced without written authorization. The contract documents were prepared for use on a specific project at a specific location and are not suitable for use on a different site or at a later time. Use of these drawings for reference or example on another project requires the services of a registered professional architect familiar with the local codes. The contract documents for reuse on another project is not authorized.

DRAWN BY	KSA
STD ISSUE DATE	MAR 2006
REVIEWED BY	
DATE ISSUED	06/30/06

TITLE: 2006 STANDARD BUILDING 458TPP-WOOD/WOOD

DESCRIPTION
WOOD BEARING WALLS W/4" BRICK EXTERIOR FINISH
WOOD ROOF TRUSS FRAMING
E.I.F.S. EXTERIOR FINISH ARCADE/ENTRY

SITE ID: 044-0003
SITE ADDRESS: 1332 US ROUTE 302
PORTLAND, ME

SHEET NO. K1.0
044-0003-00-0
KITCHEN COVER SHT