WASTE & VENT ISOMETRIC DIAGRAM

NOT TO SCALE

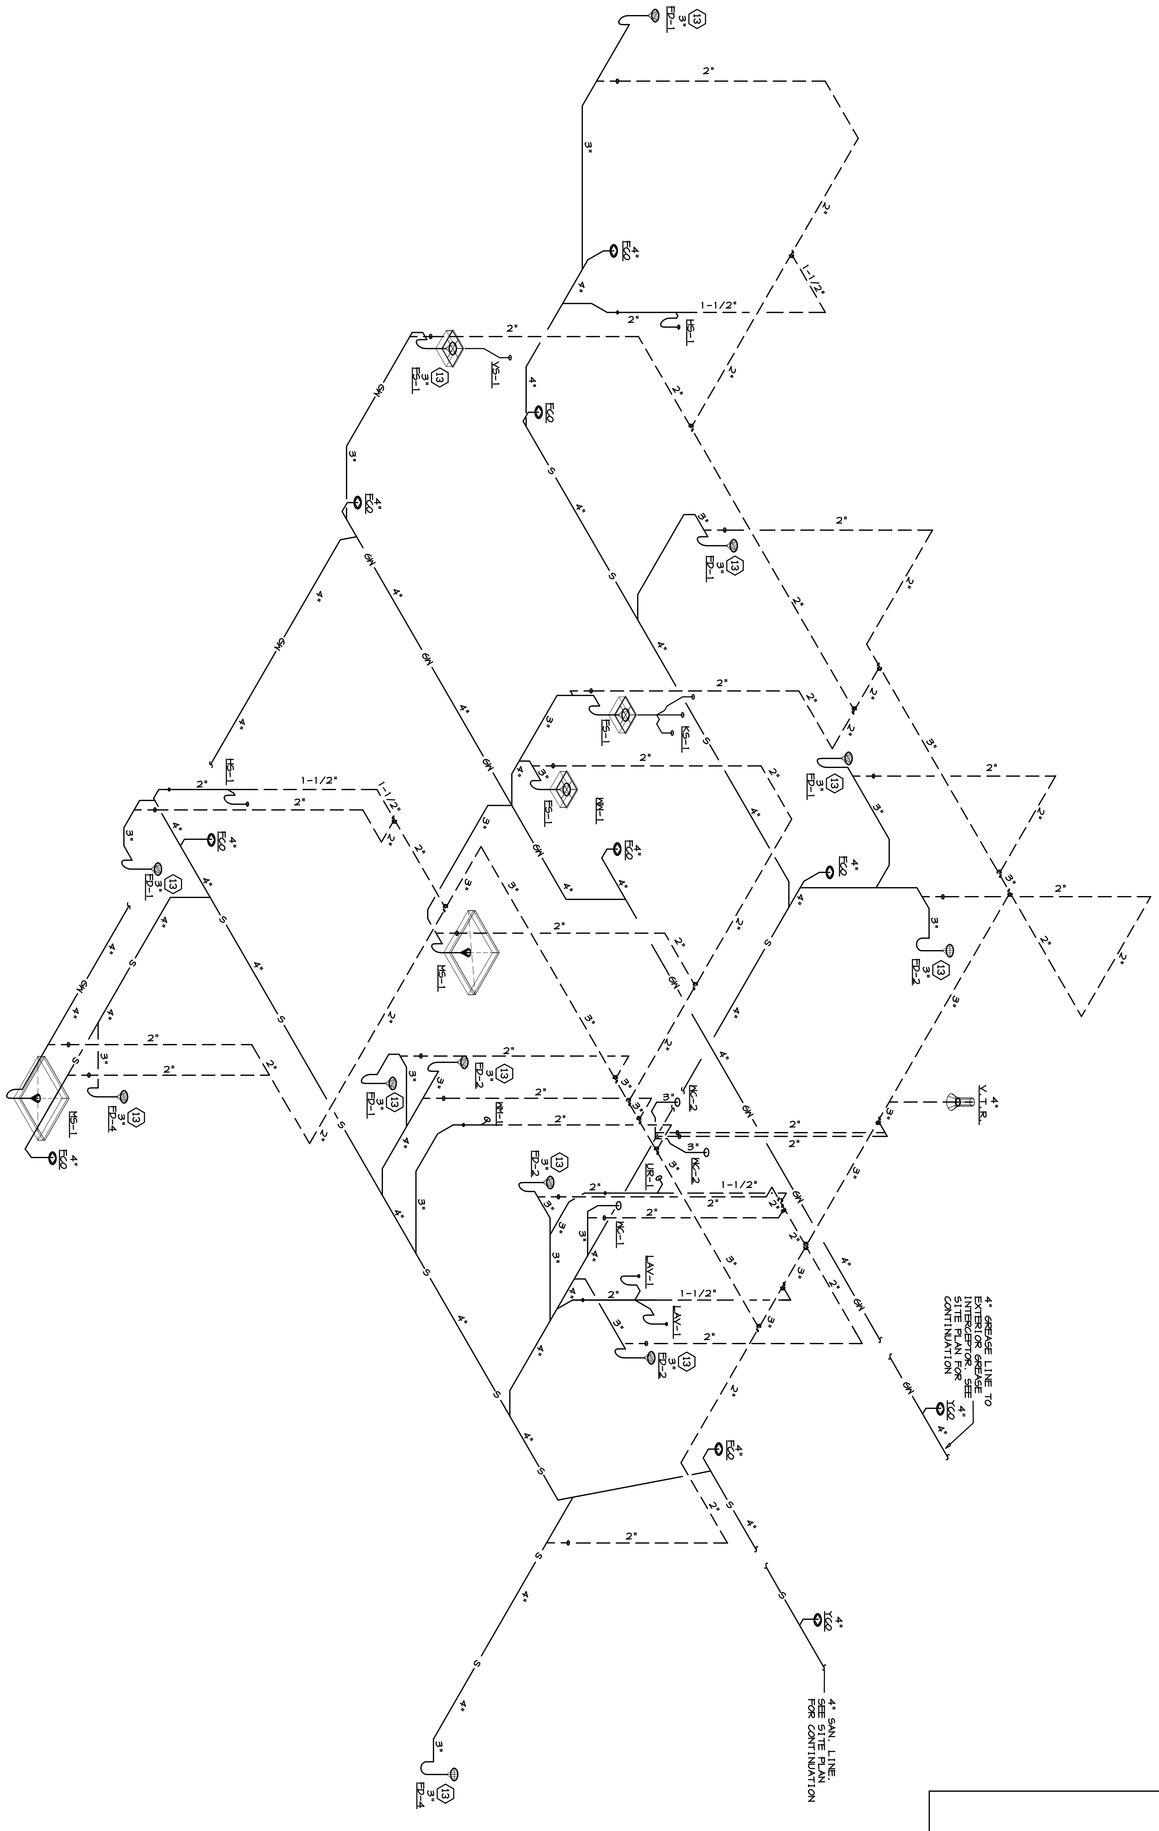

P3.1 1 INDIRECT PIPING DETAIL

NOT TO SCALE

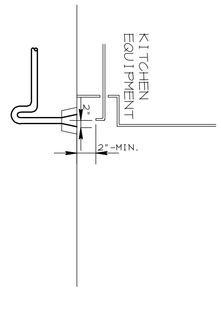

RESTAURANT LOCATION:
332 St. John Street
PORTLAND, ME

SHEET TITLE:
WASTE AND VENT ISOMETRIC DIAGRAM

CONSULTANT:
Griffith & Vary, Inc.
12 Kendrick Rd. Wareham MA, 02571
Telephone 508-295-0050
Fax 508-295-0003

SHEET NUMBER: P3.1

PREPARED FOR:
McDonald's USA, LLC
McDONALD'S PLAZA
OAK BROOK, ILLINOIS
60521

McDonald's

Landry ARCHITECTS
389 Main Street - Salem, NH 03079
T 603.890.6414 F 603.894-4398

DRAWN BY:	J.L.G.	DATE ISSUED:	08/14/07
CHECKED BY:	J.E.Z.	SCALE:	AS NOTED
DATE DRAWN:	08/14/07	JOB NUMBER:	M-1032

REVISIONS

NO.	DATE	BY
1		
2		
3		
4		
5		
6		
7		