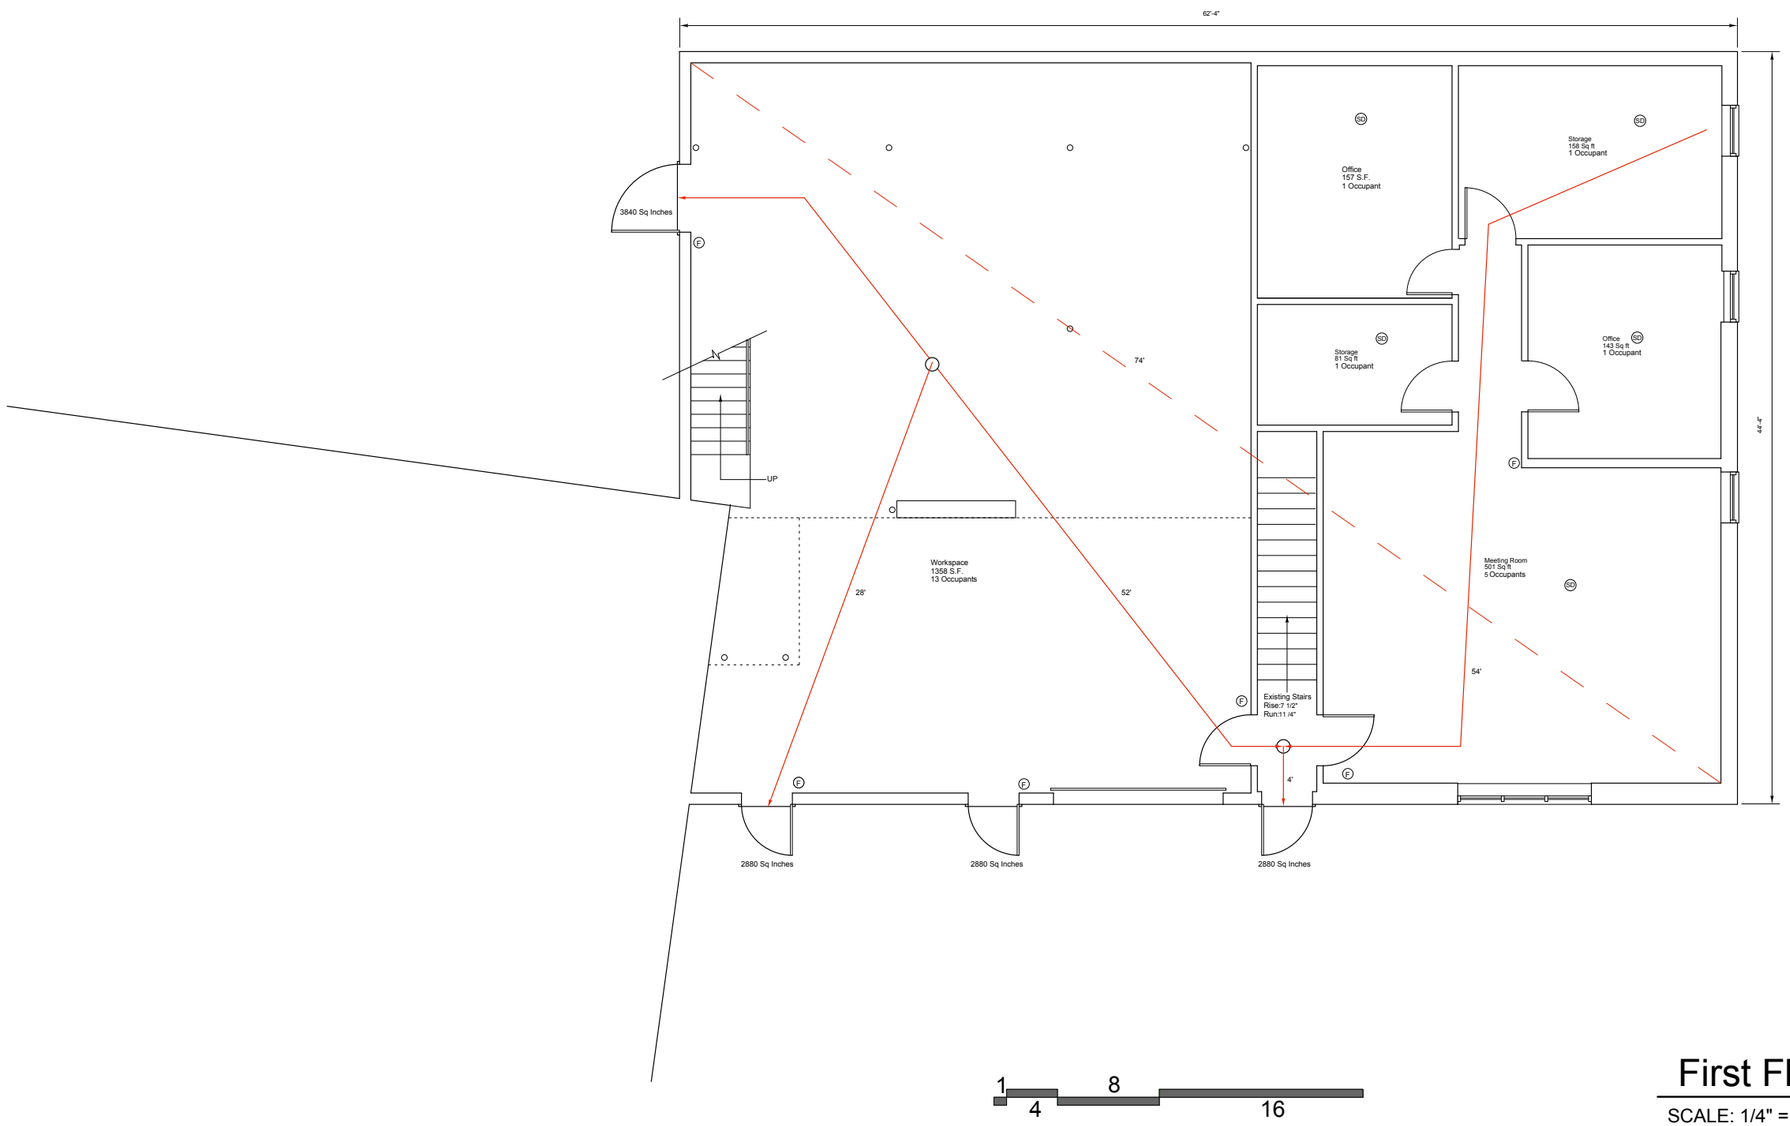

SYMBOL KEY	
SD	Smoke Detector
HS	Horn Strobe
PS	Pull Station
F	Fire Extinguiser

1 8
4 16

First Floor Life Safety

SCALE: 1/4" = 1'-0"

Maker Design+Build
23 Pitt Street
Portland Maine 04103

Open Bench Project
971 Congress Street
Portland Maine 04103

First Floor Life Safety
6/25/17
1/4"=1'-0"

F101