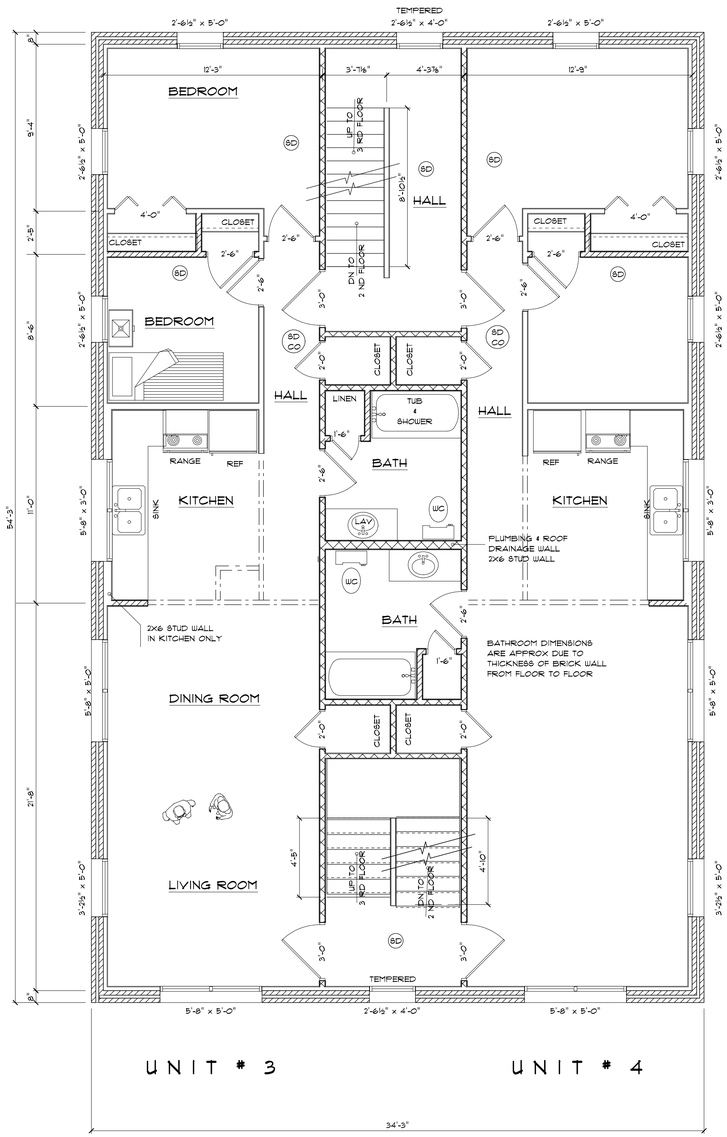

SECOND FLOOR PLAN

SCALE: 1/4" = 1'-0"

PROPOSED

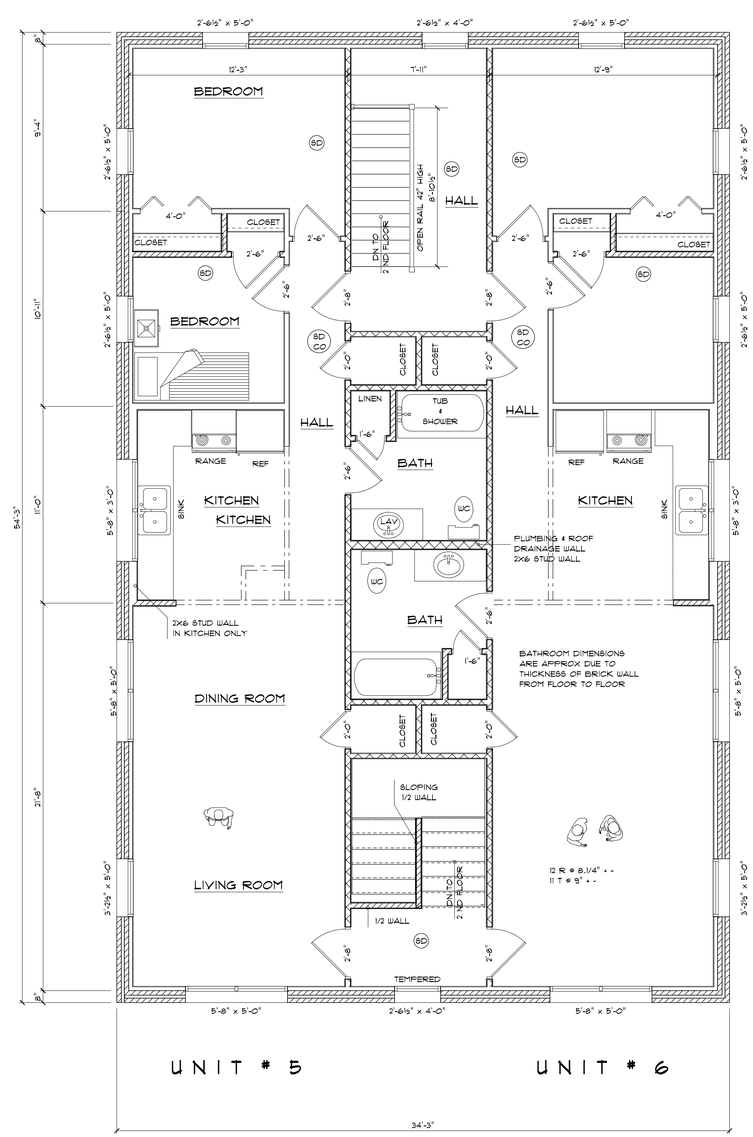

THIRD FLOOR PLAN

SCALE: 1/4" = 1'-0"

PROPOSED

ALL PLANS/DRAWINGS THAT ARE PROVIDED TO THE CLIENTS ARE BASED INFORMATION GIVEN BY THE CLIENT. ALL DIMENSIONS AND SPECIFICATIONS MUST BE VERIFIED BY CLIENT/CONTRACTOR BEFORE CONSTRUCTION BEGINS. OWNER AND CONTRACTOR RESPONSIBLE FOR ANY ERRORS AND OMMISIONS. CONTRACTOR ASSUMES ALL LIABILITY FOR BUILDING CONSTRUCTION.

PLANS AND SPECIFICATIONS HAVE NOT BEEN PREPARED BY REGISTERED ARCHITECT OR ENGINEER. CUSTOMER SHOULD CONSULT A REGISTERED ARCHITECT OR ENGINEER OF THEIR CHOISE IF ARCHITECT OR ENGINEER STAMP IS NECESSARY BEFORE CONSTRUCTION BEGINS.

ALL CONTRACTORS TO CONFORM TO ALL STATE AND LOCAL BUILDING CODES.

DESIGN OF :

6-UNIT 3- STORY
274 PARK AVE
PORTLAND, ME. 04101

DESIGN FOR :

VIKING RESTORATION
P.O. BOX 15233
PORTLAND, ME. 04112
207-828-2900

DRAWN BY :	
DATE :	11-11-10
REVISED :	12-06-10
REVISED :	12-20-10
REVISED :	01-03-11
SCALE :	1/4" = 1'-0"

REVISED : 01-07-11
REVISED : 01-12-11

SHEET NO.