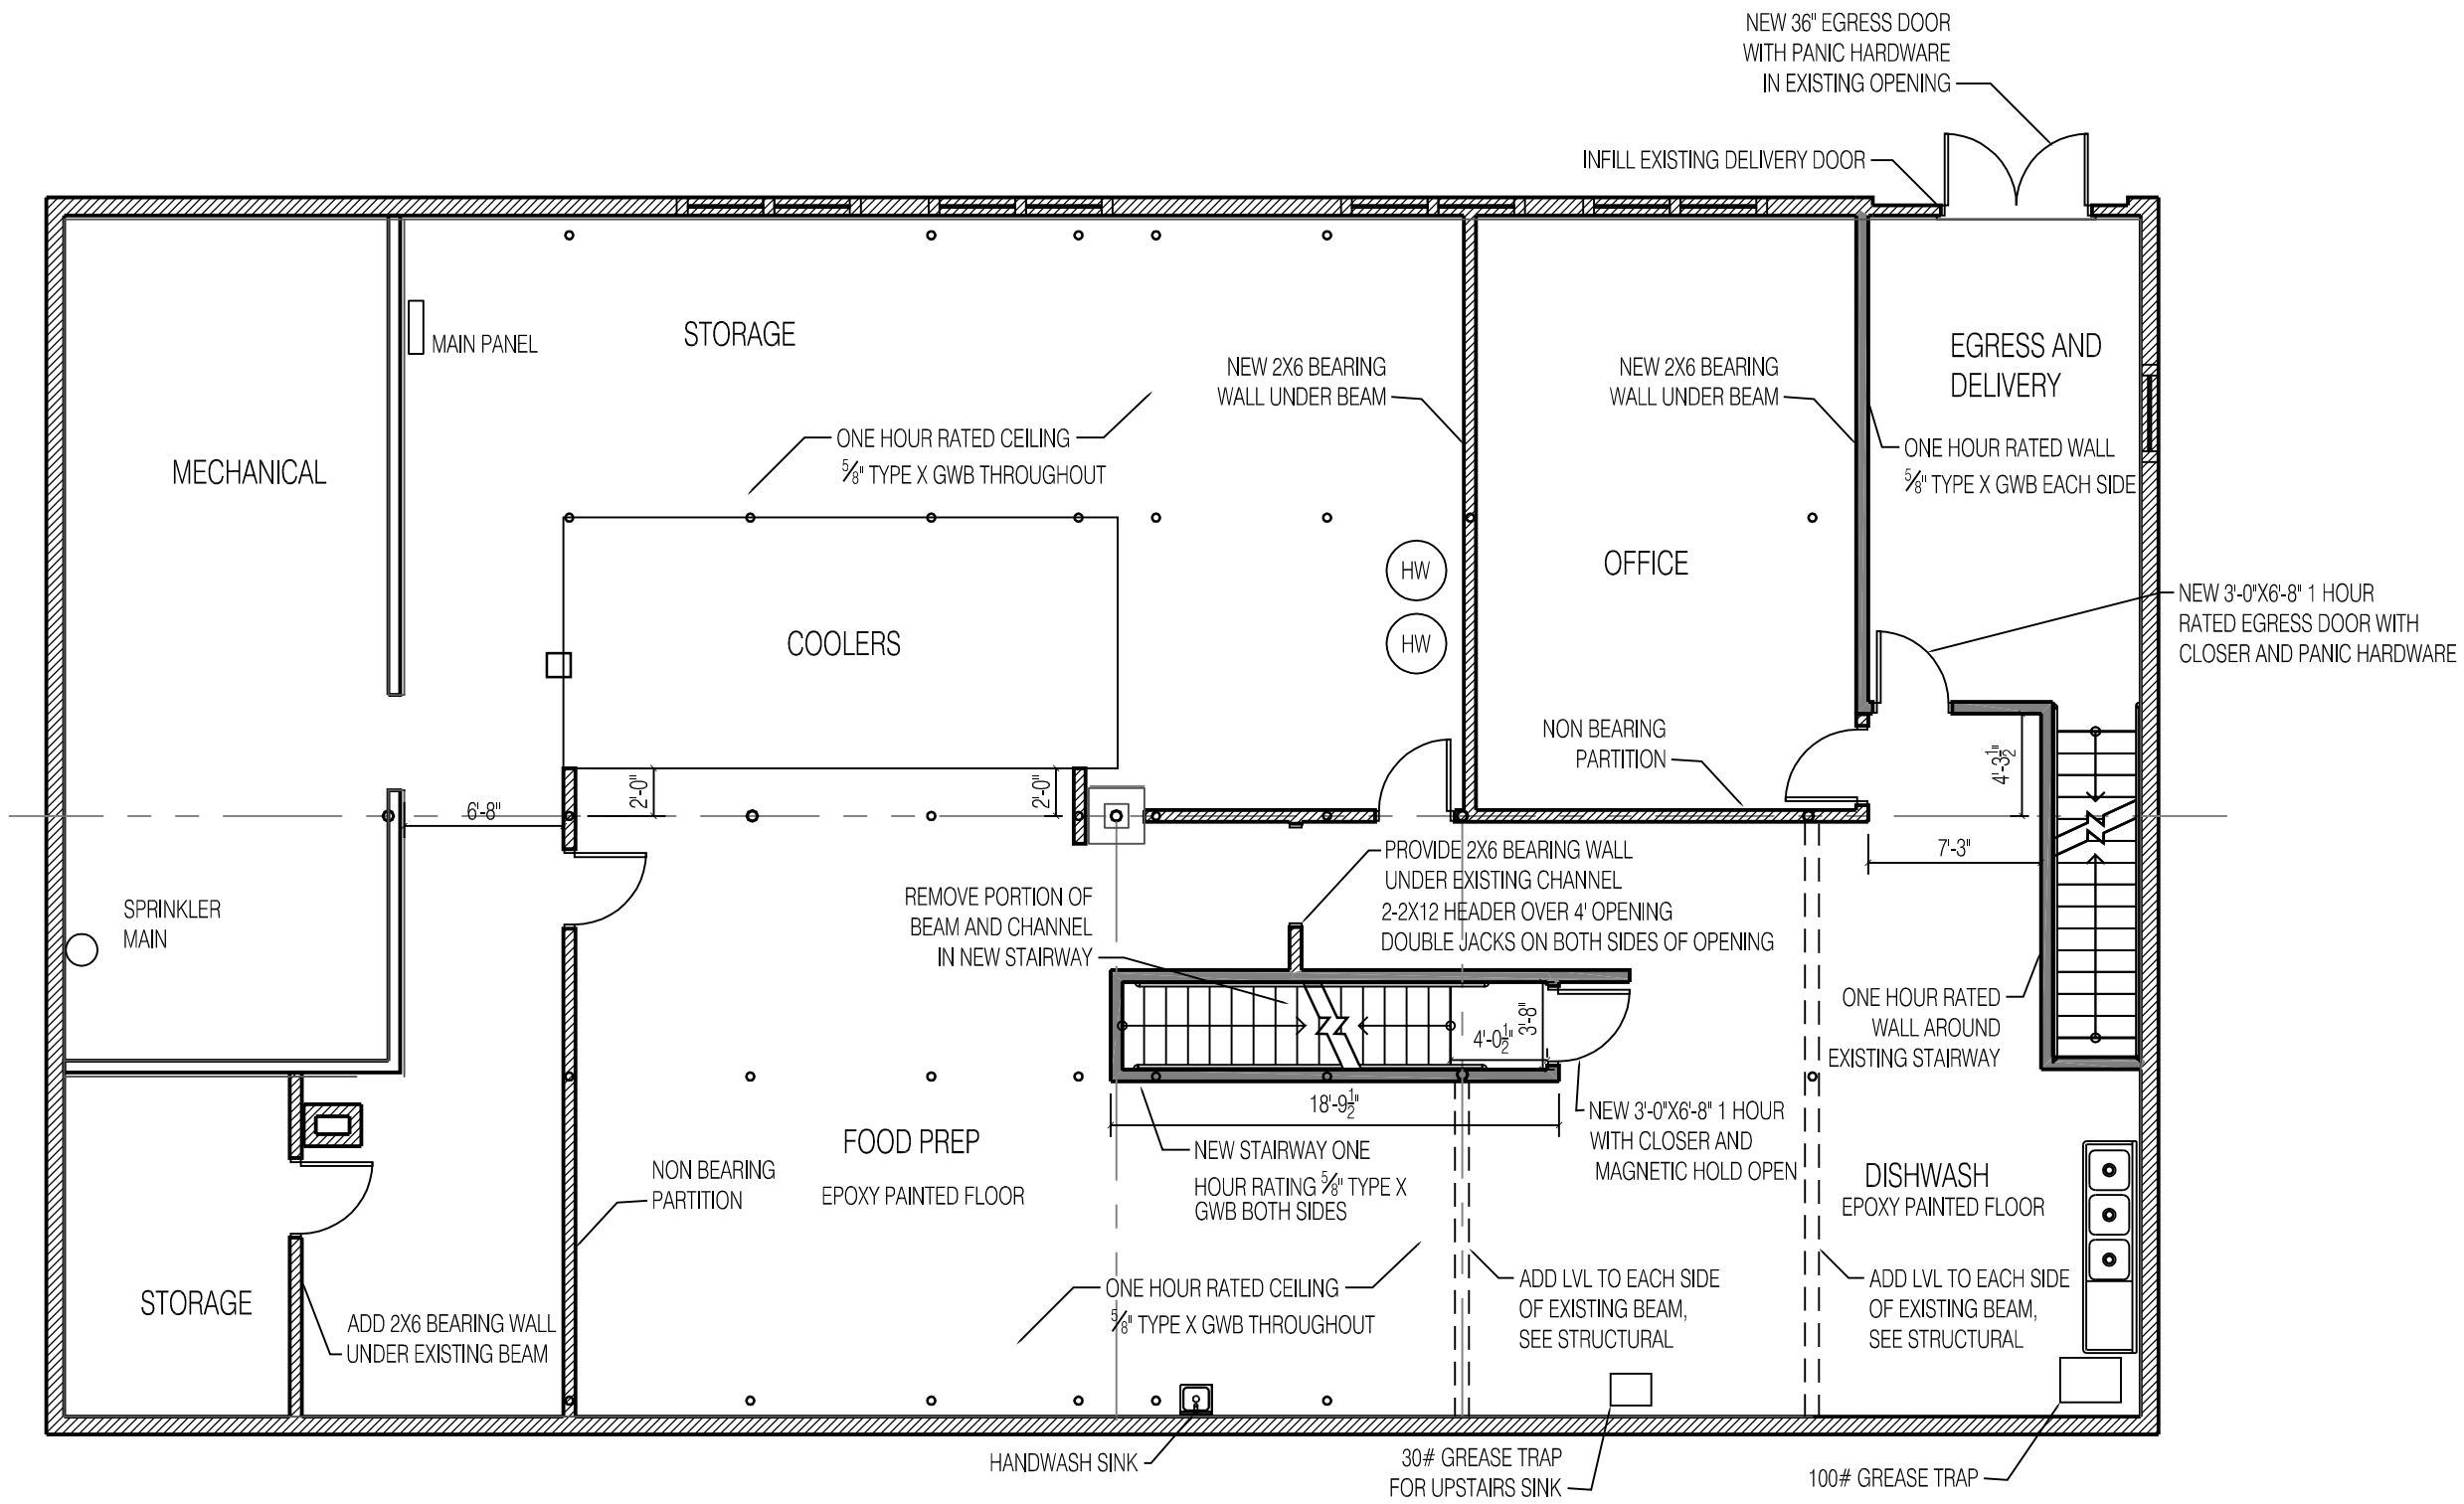

LOWER LEVEL FLOOR PLAN

1/8" = 1'-0"

PROSPECT DESIGN
ARCHITECTURE | EXHIBITIONS
207·749·7400 | prospectdesign.me

DATE: 2.21.2013

DRAWN BY: BB

LOWER LEVEL PLAN

919 CONGRESS ST.

A-001