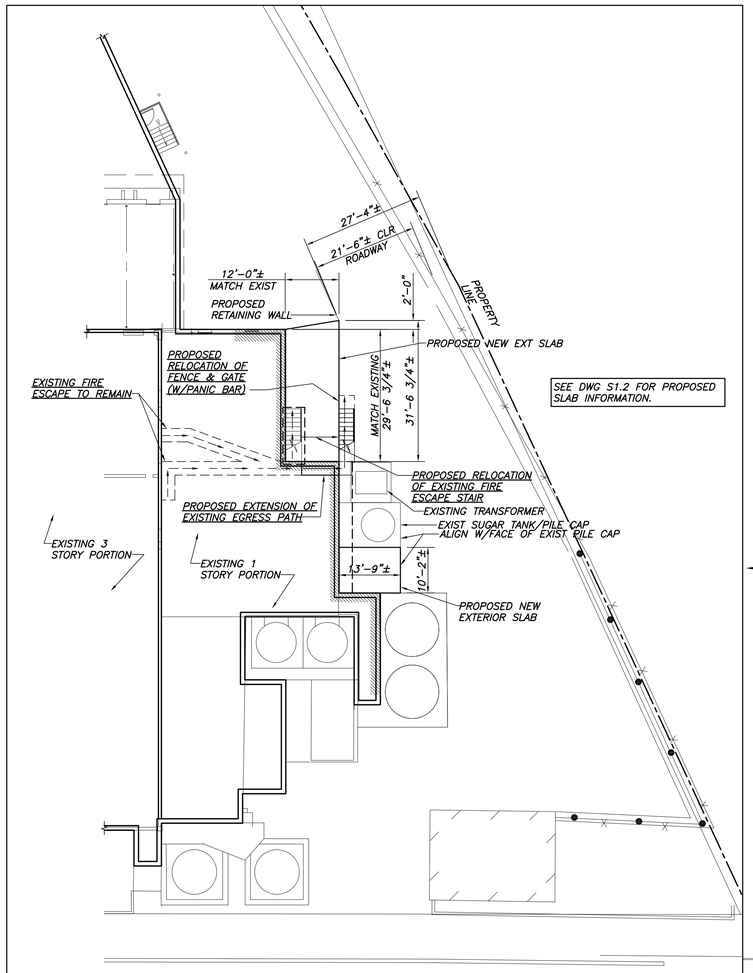

PART PLAN & EGRESS PLAN

1/16"=1'-0"

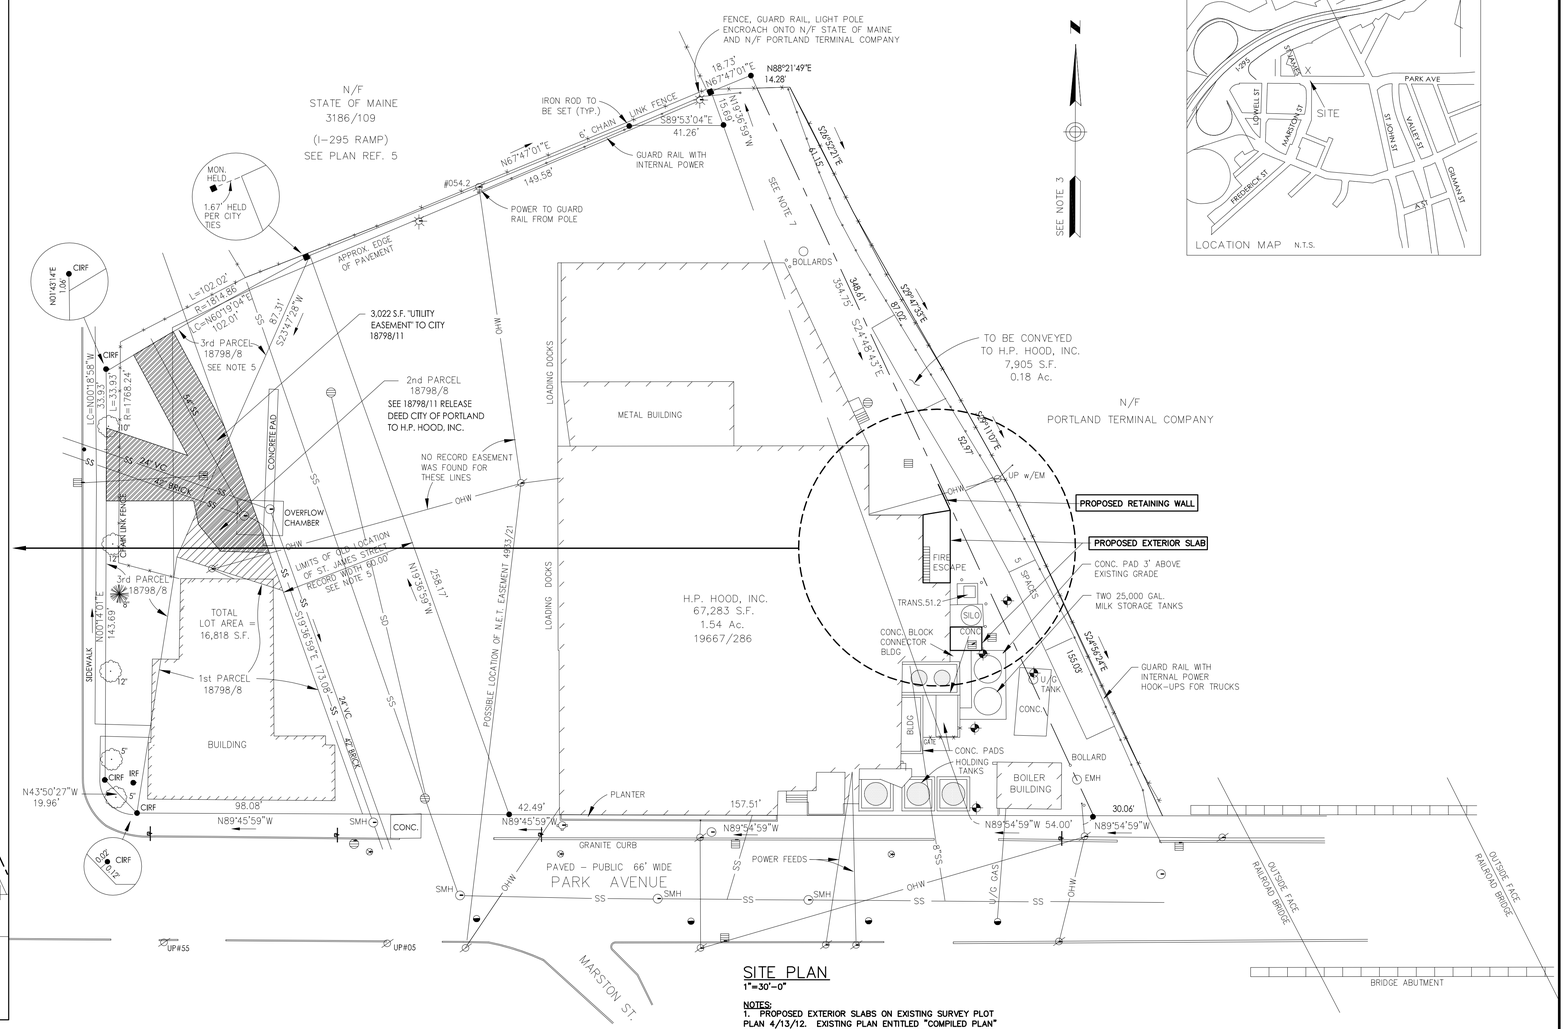

SITE PLAN

1"=30'-0"

NOTES:

1. PROPOSED EXTERIOR SLABS ON EXISTING SURVEY PLOT PLAN 4/13/12. EXISTING PLAN ENTITLED "COMPILED PLAN" PREPARED BY OWEN HASKELL, INC., DATED 2/26/09. SEE THIS PLAN FOR FULL SURVEY INFO.

LOCATION MAP N.T.S.

BECKER STRUCTURAL ENGINEERS
75 York Street, Portland, Maine 04101
207.879.1838 ▪ beckerstructural.com

STATE OF MAINE
PAUL B. BECKER
NO. 6554
LICENSED

Rev. No	Date	Issued For	Appvd

N8 BLDG-EXTERIOR SLABS
HP HOOD INC., PORTLAND, ME

SITE & EGRESS PLAN

Designed DSB	Scale NOTED
Drawn MSK	Date 7/20/12
Checked DSB	Becker Job Number 2805.01

S1.0

THIS DRAWING IS AN INSTRUMENT OF SERVICE AND SHALL REMAIN THE PROPERTY OF BECKER STRUCTURAL ENGINEERS INC. IT SHALL NOT BE REPRODUCED, COPIED, LENT OR DISPOSED OF DIRECTLY OR INDIRECTLY NOR USED FOR ANY PURPOSE OTHER THAN FOR WHICH IT IS SPECIFICALLY FURNISHED AND MUST BE RETURNED TO BECKER STRUCTURAL ENGINEERS INC. ON COMPLETION OF WORK, IF REQUESTED.