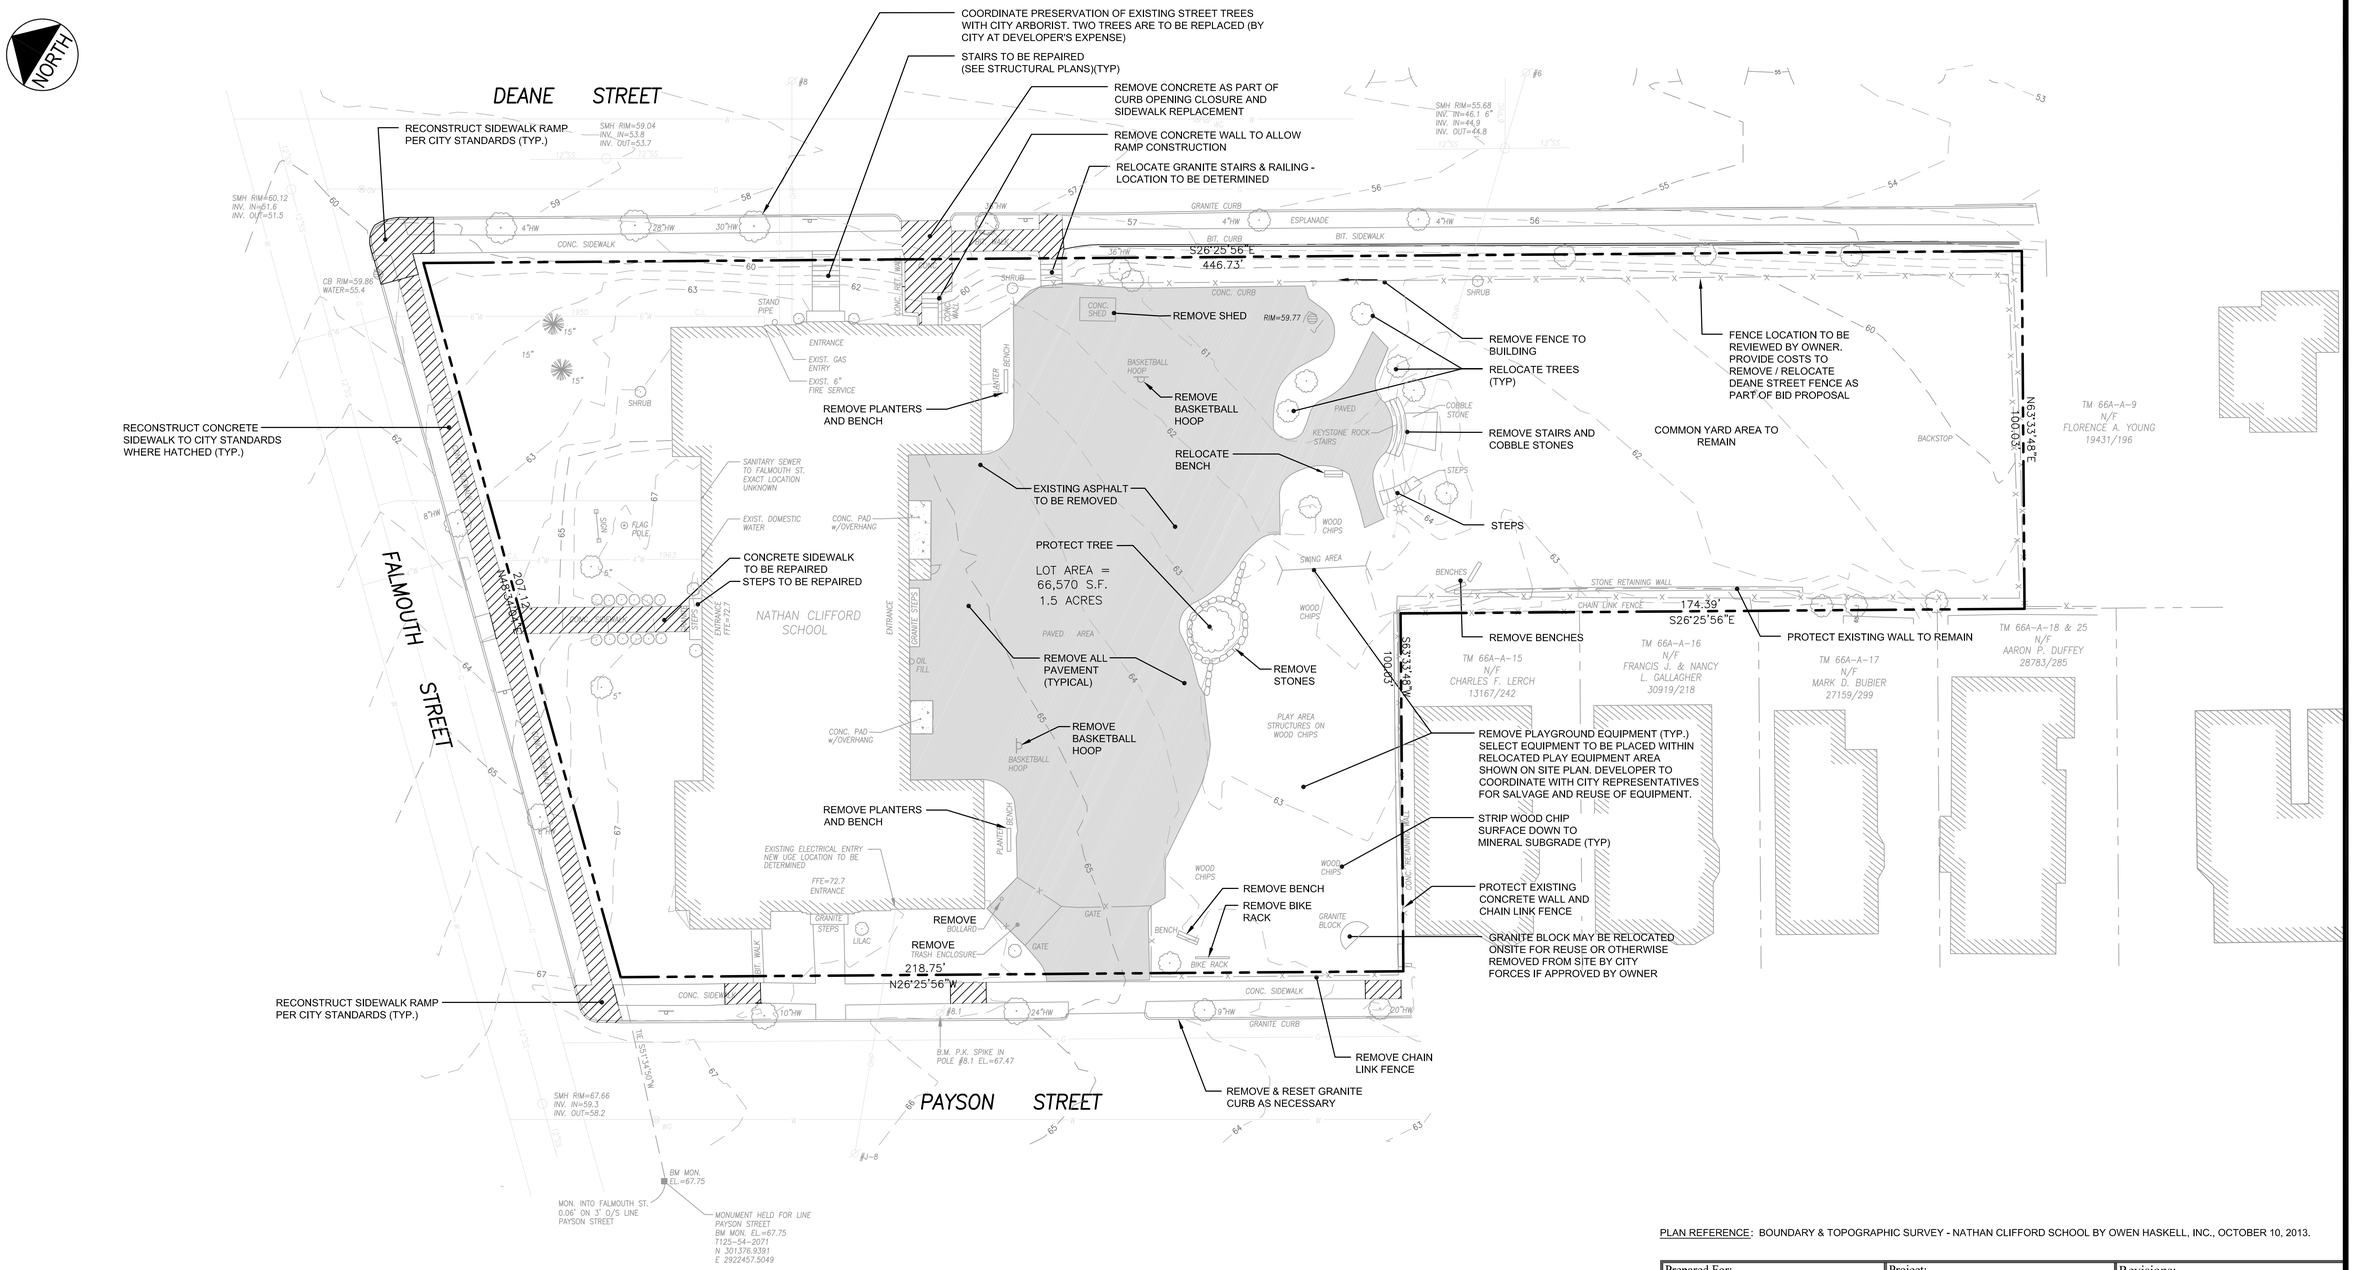

PLAN REFERENCE: BOUNDARY & TOPOGRAPHIC SURVEY - NATHAN CLIFFORD SCHOOL BY OWEN HASKELL, INC., OCTOBER 10, 2013.

GRAPHIC SCALE

20 0 10 20 40

(IN FEET)
1 inch = 20 ft.

ENGINEERS FST Since 1914

FAY, SPOFFORD & THORNDIKE, INC.
ENGINEERS · PLANNERS · SCIENTISTS
5 BURLINGTON WOODS, BURLINGTON, MA 01803

Prepared For: DEVELOPERS COLLABORATIVE PREDEVELOPMENT L.L.C.	Project: NATHAN CLIFFORD SCHOOL REDEVELOPMENT	Revisions:
17 CHESTNUT STREET PORTLAND, ME 04101	FALMOUTH STREET PORTLAND, MAINE	12.20.13 - RELEASED FOR BIDS 11.19.13 - FINAL PLAN SUBMISSION 11.12.13 - FINAL PLAN SUBMISSION 11.05.13 - FINAL PLAN SUBMISSION 10.16.13 - REV. PLAN SUBMISSION 10.01.13 - PRELIMINARY PLAN SUBMISSION TO CITY
Architect: ARCHETYPE architects 48 Union Wharf Portland, Maine 04101 (207) 772-6022 Fax (207) 772-4056	STATE OF MAINE STEPHEN R. BUSHEY No. 7429 LICENSED PROFESSIONAL ENGINEER	Date: OCT. 2012 Scale: 1" = 20'
DEMOLITION PLAN		C-2.1

R:\sp-m101-nathan Cliffford Schoolcaddconstruction Set\dwg\SP-M101-EXISTING.dwg wlinter_c 12/19/2013 10:54 AM