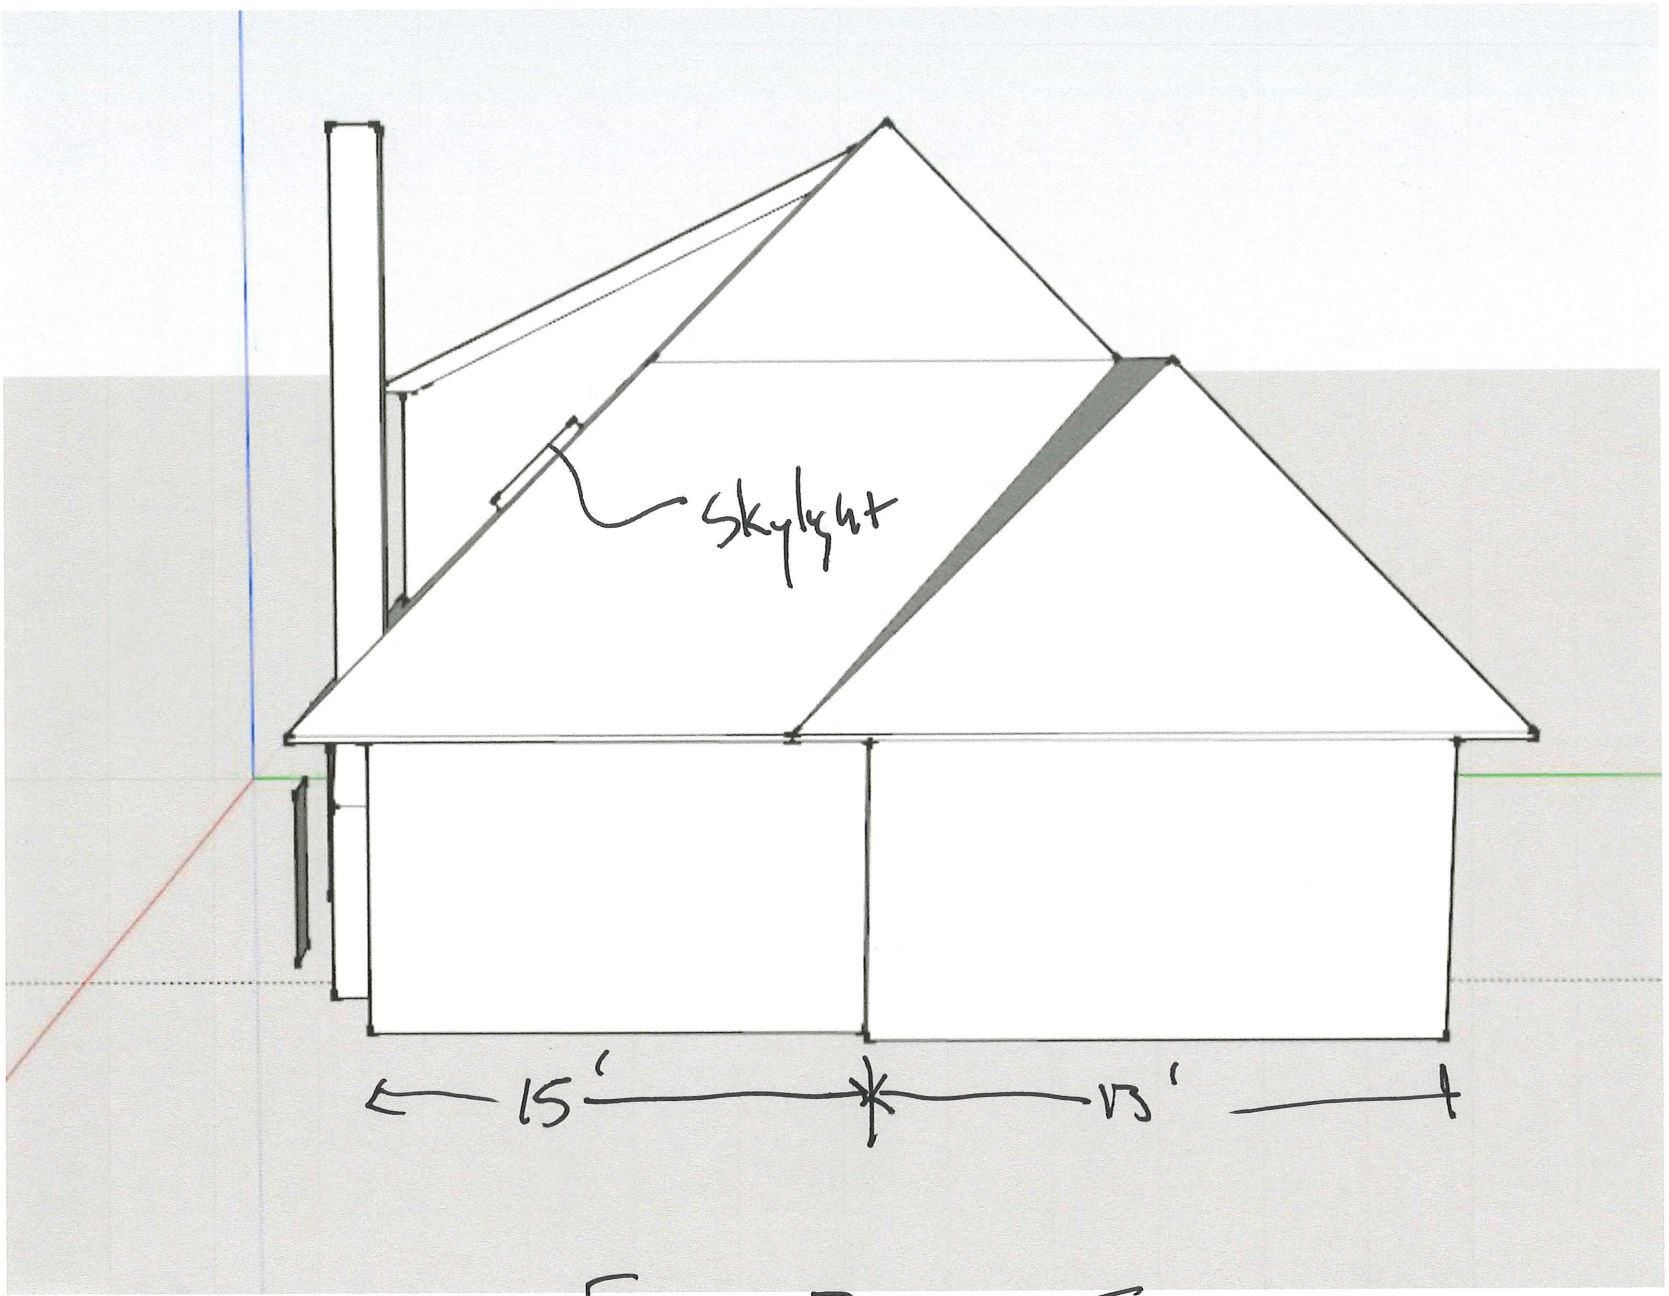

FRONT ELEVATION EXISTING