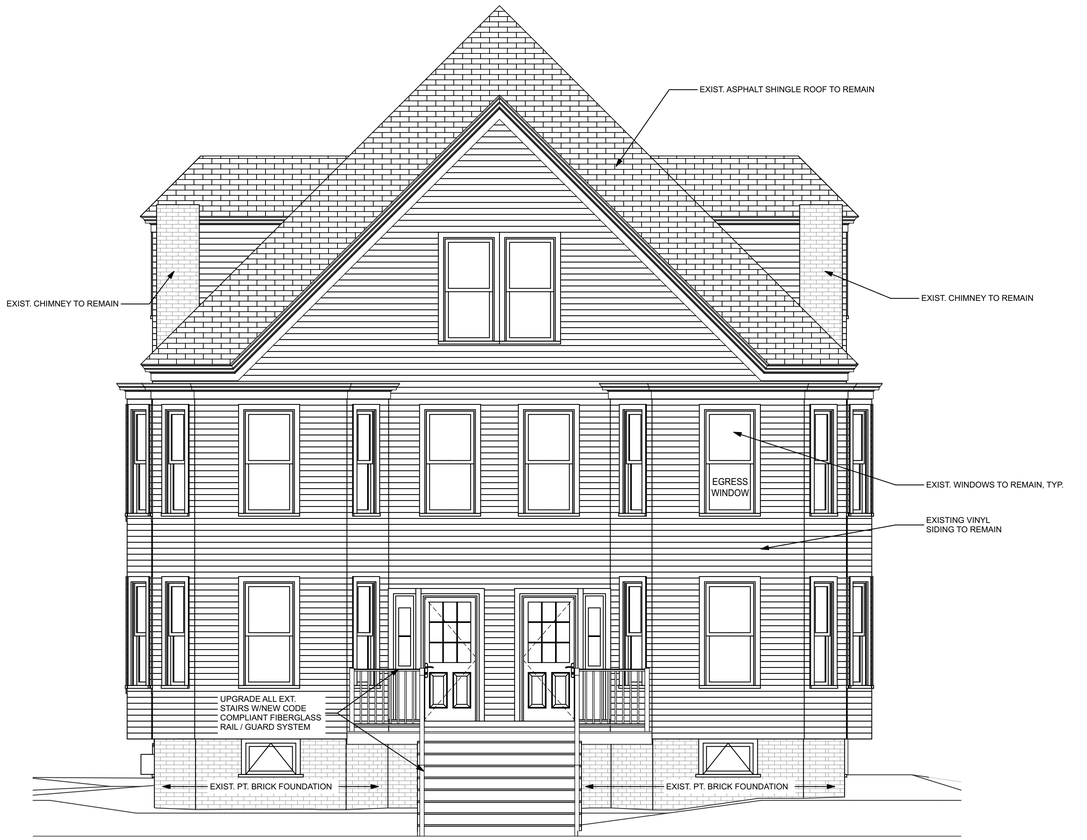

1 A2.1

FRONT ELEVATION - ROBERTS STREET

SCALE: 1/4" = 1'-0"

2 A2.1

SIDE ELEVATION

SCALE: 1/4" = 1'-0"

8' 4' 2' 0

GRAPHIC SCALE

APARTMENT RENOVATION

77 ROBERTS STREET PORTLAND, MAINE

WHIPPLE CALLENDER ARCHITECTS

136 PLEASANT AVE.
PORTLAND, ME 04103
P 207.775.2696
F 207.775.3631
www.whipplecallender.com

MARK	DATE	DESCRIPTION

DATE: 12/22/17
CHECKED BY: JAD
DRAWN BY: CLBC
JOB: ROB2017
SHEET TITLE: ELEVATIONS - NORTH & EAST

A2.1

BUILDING PERMIT SUBMITTAL CHRISTMAS SET 12.22.17

THIS DRAWING IS AN INSTRUMENT OF SERVICE AND SHALL REMAIN THE PROPERTY OF WHIPPLE CALLENDER ARCHITECTS. IT SHALL NOT BE USED FOR ANY OTHER PURPOSE THAT FOR WHICH IT IS SPECIFICALLY FURNISHED

A2.1 ELEVATIONS - NORTH & EAST : Plotted on 12/22/17 at 2:05 PM by Joe Delaney. File Path: /Volumes/WCA Expansion Drive/ WCA Projects/2017 Projects/ROB 77 Roberts Street Portland/ROB ArchiCAD Models/ROB Model v20.pln