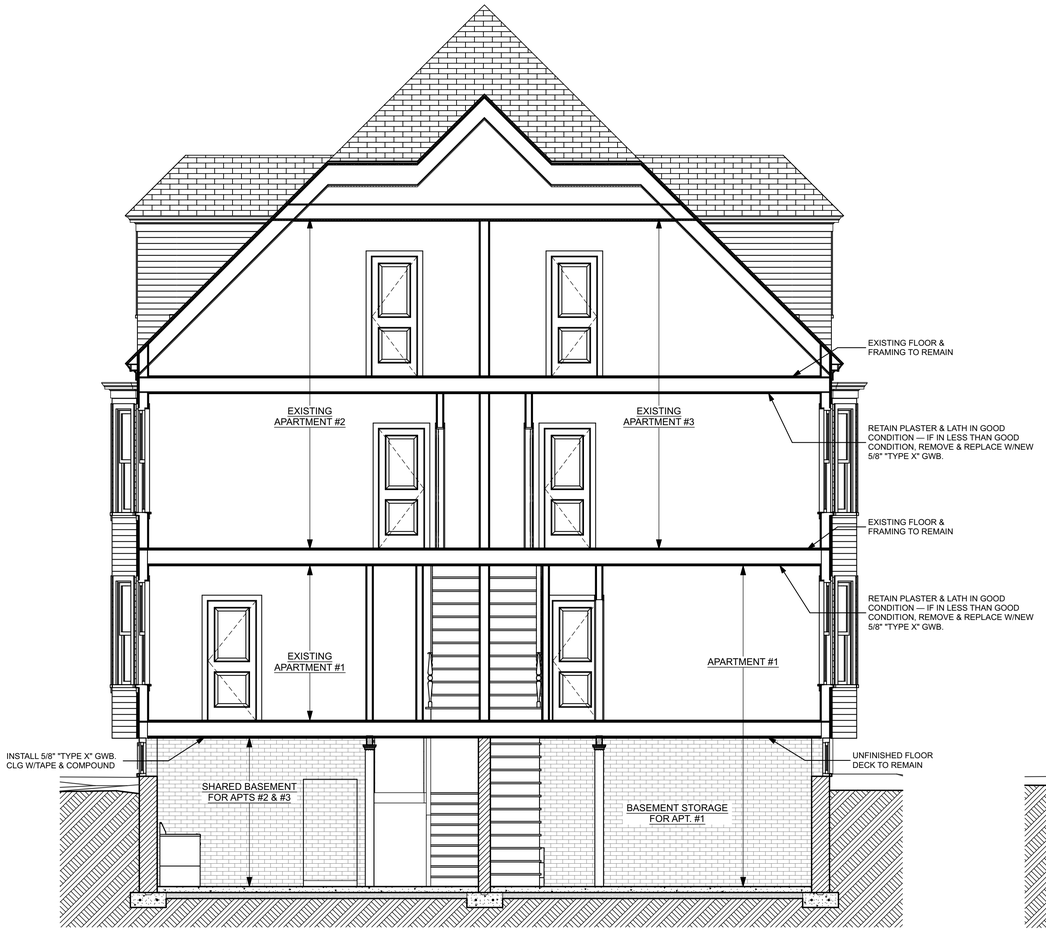

1 A3.1

BUILDING SECTION

SCALE: 1/4" = 1'-0"

2 A3.1

BUILDING SECTION

SCALE: 1/4" = 1'-0"

NEW DOOR AND FRAME SCHEDULE

MARK	ROOM NAME	SIZE			MATL	HARDWARE		NOTES	ELEVATION
		W	HT	THK		FUNCTION	MANUFACTURER NO.		
106	HALL	2'-6"	6'-8"	0'-1 1/4"					
107	BATH	2'-6"	6'-8"	0'-1 1/4"					
108	BEDROOM	2'-6"	6'-8"	0'-1 1/4"					
108B	BEDROOM	2'-6"	6'-8"	0'-1 1/4"					
109	BEDROOM	2'-6"	6'-8"	0'-1 1/4"					
109B	BEDROOM	2'-6"	6'-8"	0'-1 1/4"					
110	HALL	2'-6"	6'-8"	0'-1 1/4"					
200	EXISTING STAIRS	2'-2"	6'-8"	0'-1 1/4"					
207	BATH	2'-6"	6'-8"	0'-1 1/4"					
302	CLOSET	2'	6'-8"	0'-1 1/4"					
309	BATH	2'-6"	6'-8"	0'-1 1/4"					

BUILDING PERMIT SUBMITTAL CHRISTMAS SET 12.22.17

THIS DRAWING IS AN INSTRUMENT OF SERVICE AND SHALL REMAIN THE PROPERTY OF WHIPPLE CALLENDER ARCHITECTS. IT SHALL NOT BE USED FOR ANY OTHER PURPOSE THAT FOR WHICH IT IS SPECIFICALLY FURNISHED

APARTMENT RENOVATION

77 ROBERTS STREET PORTLAND, MAINE

WHIPPLE CALLENDER ARCHITECTS

136 PLEASANT AVE.
PORTLAND, ME 04103
P 207.775.2696
F 207.775.3631
www.whipplecallender.com

MARK	DATE	DESCRIPTION

DATE: 12/22/17
CHECKED BY: JAD
DRAWN BY: CLBC
JOB: ROB2017
SHEET TITLE: SECTIONS & DOOR SCHEDULE

A3.1