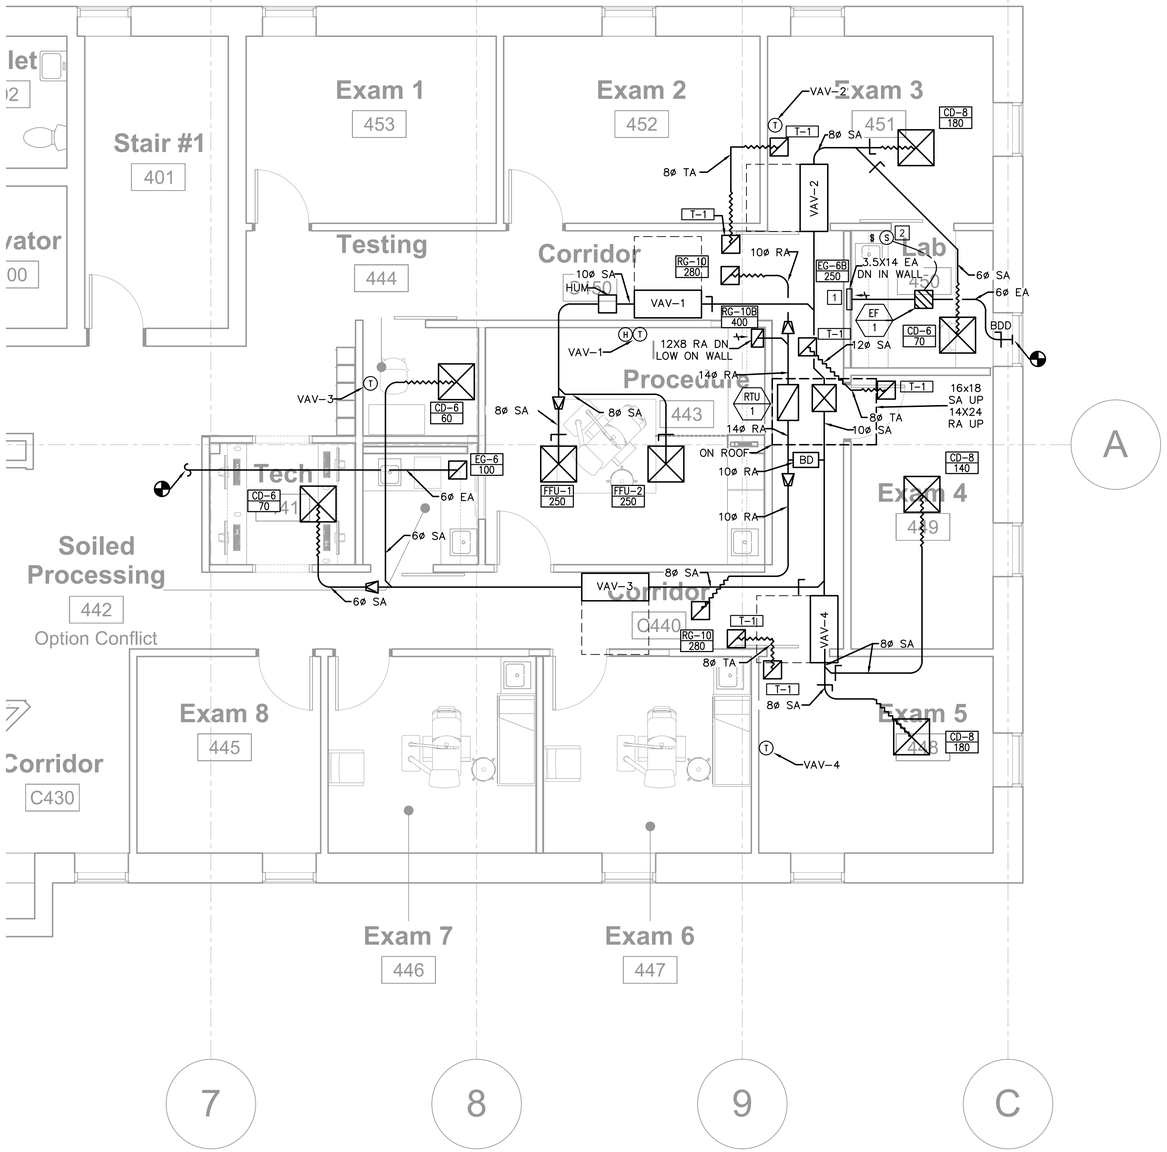

GRAPHIC SCALE

4'-0" 0 2'-0" 4'-0" 8'-0"

(IN INCHES)

1/4 " = 1'-0"

JOHNSON & JORDAN
MECHANICAL CONTRACTORS
18 MUSSEY ROAD
SCARBOROUGH, ME 04074
TEL. (207) 883-8345

STATE OF MAINE
JAMES R. MARSH
No. 12013
LICENSED
PROFESSIONAL ENGINEER

KEYED NOTES:

1. EXHAUST GRILLE IN WALL AT DESK LEVEL
2. SWITCH AND SPEED DIAL FOR EF-1

REV.	DESCRIPTION	DATE

ISSUE STATUS:

ISSUED FOR CONSTRUCTION 9-7-17

PROJECT:

LOWELL STREET RENOVATIONS

PORTLAND, ME

SHEET TITLE:

HVAC PLAN

DATE:		PROJECT#
09-7-17		17109
DRAWN: MAC	CHECKED: JRM	SCALE: 1/4" = 1'-0"

SHEET #

M-101