BENNETT ENGINEERING
CONSULTING ENGINEERS
Bennett Road, P.O. Box 297, Freeport, Maine 04032
Tel - (207) 865-9475
Fax - (207) 865-1800
Email - office@bennettengineering.net

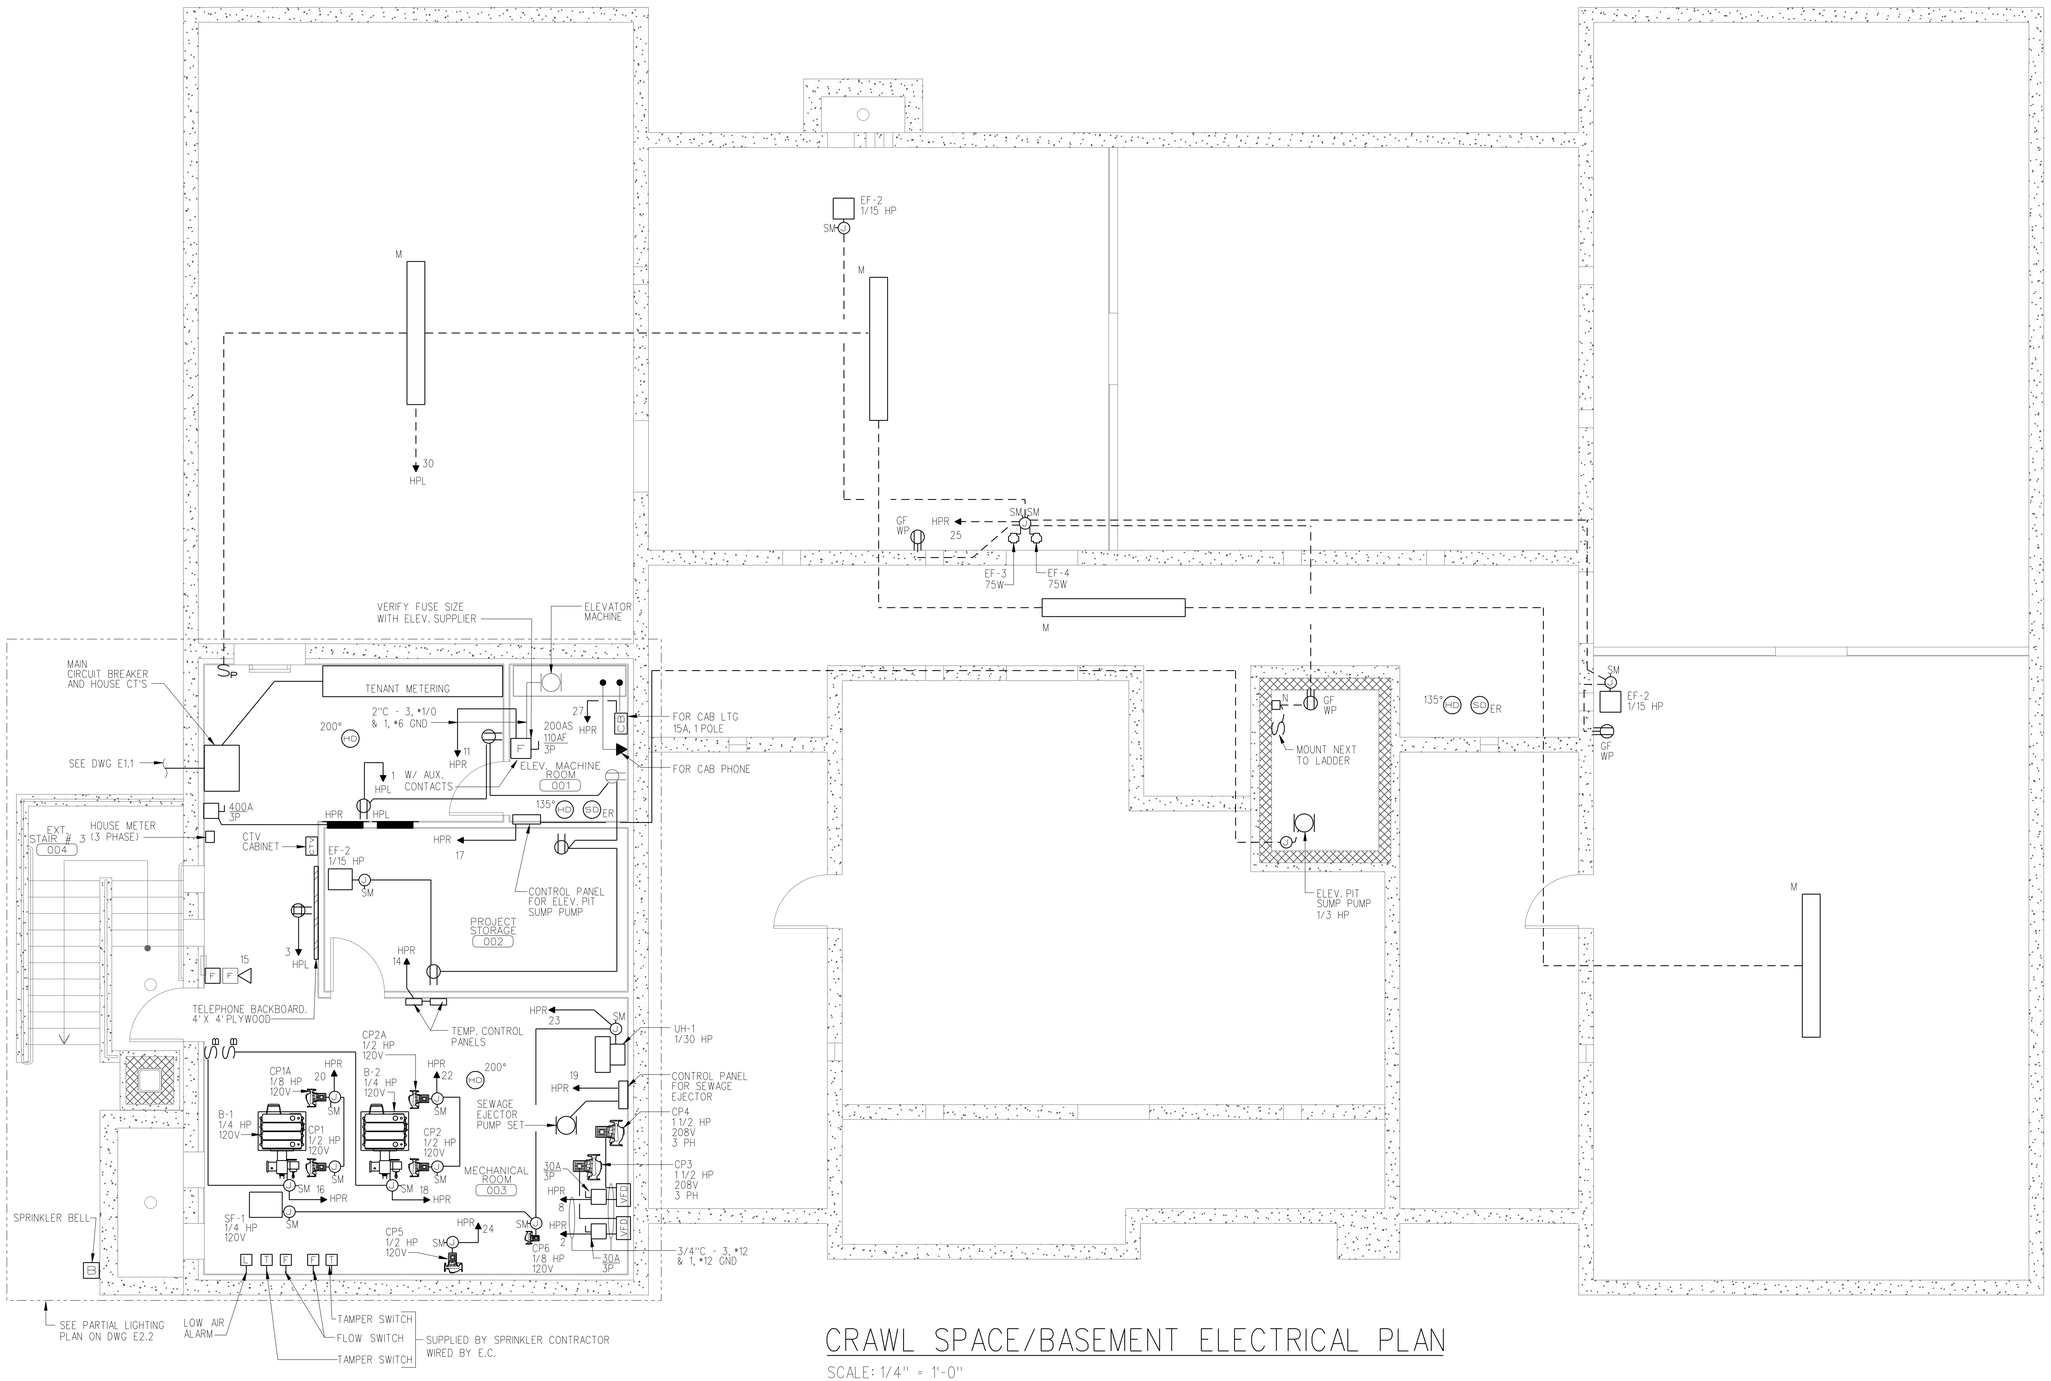

CRAWL SPACE/BASEMENT ELECTRICAL PLAN

SCALE: 1/4" = 1'-0"

CWS Architects
Architecture
Space Planning
Value Design
434 Cumberland Avenue
Portland, ME 04101
Phone: (207)774-4441
Fax: (207)774-4016
www.CWSarch.com

Owner:
FORE RIVER HOUSING LP
C/O AVESTA
307 CUMBERLAND AVE
PORTLAND, MAINE 04101

Client:

FORE RIVER APARTMENTS
63 Frederic Street
Portland, Maine

Project No: 04416 FRA

Drawing Title:
BASEMENT ELECTRICAL PLAN

Scale: AS NOTED
Date: 02/21/2005
Revisions:

Drawing Number:
E2.1

E BASEMENT ELECTRICAL PLAN

SCALE: 1/4" = 1'-0"