BENNETT ENGINEERING
CONSULTING ENGINEERS
Bennett Road, P.O. Box 297, Freeport, Maine 04032
Tel - (207) 865-9475
Fax - (207) 865-1800
Email - bnfficc@bennettengineering.net

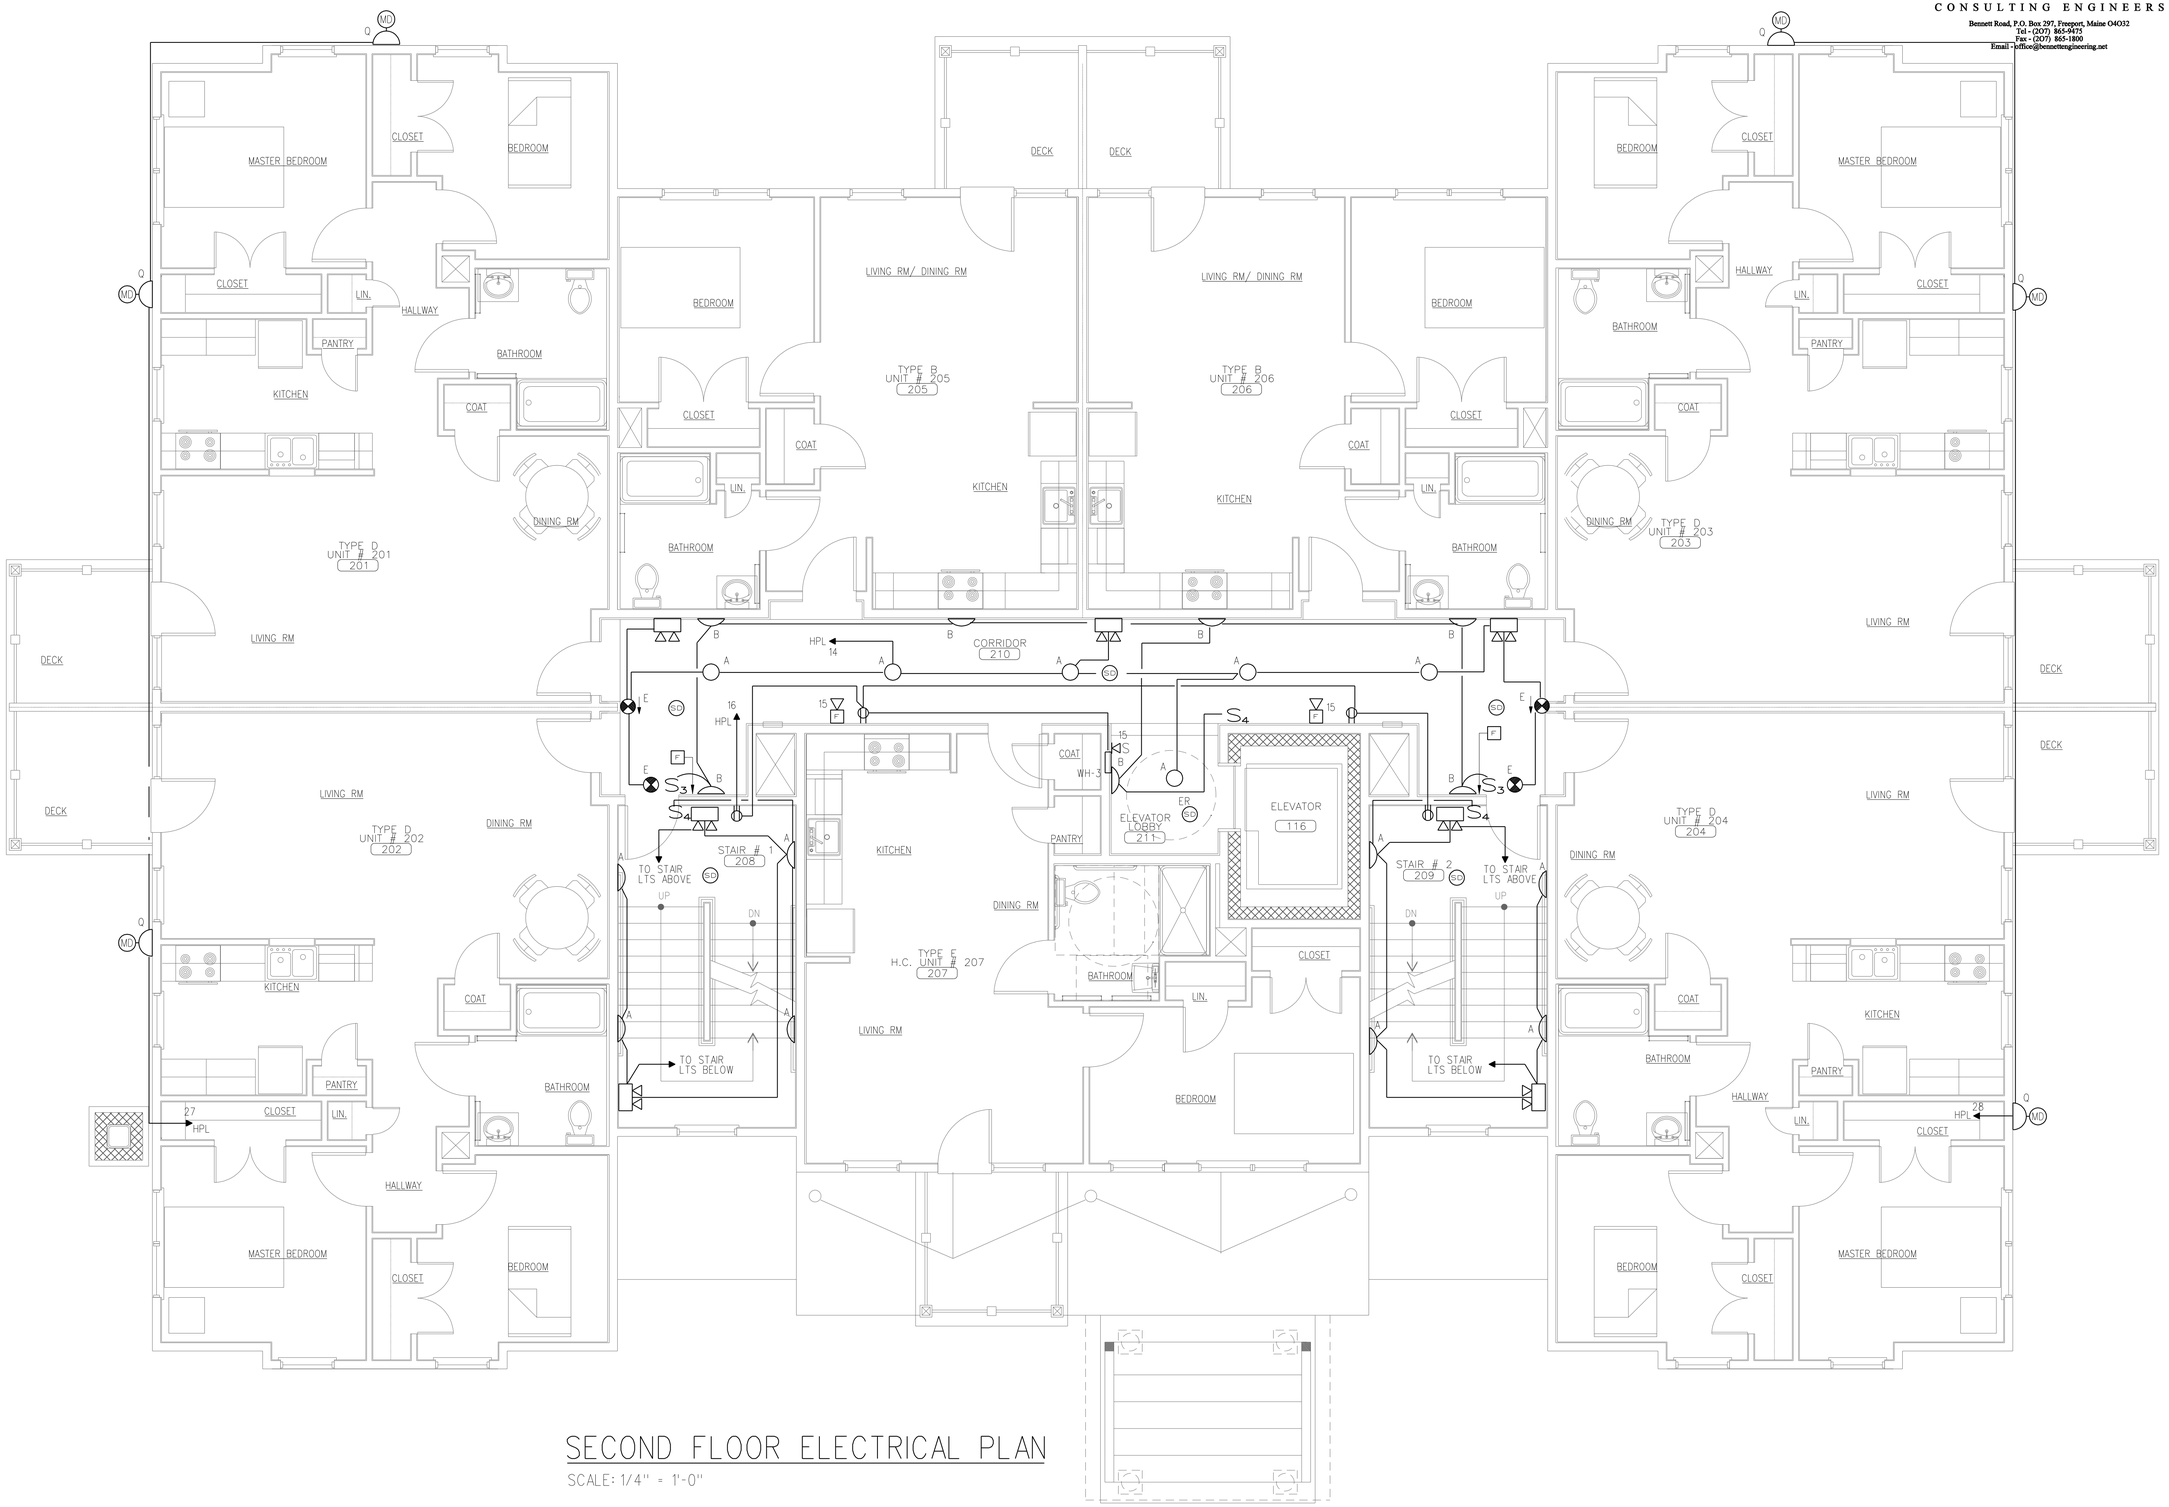

SECOND FLOOR ELECTRICAL PLAN

SCALE: 1/4" = 1'-0"

E SECOND FLOOR ELECTRICAL PLAN

SCALE: 1/4" = 1'-0"

CWS Architects

Architecture
Space Planning
Value Design

434 Cumberland Avenue
Portland, ME 04101
Phone: (207)774-4441
Fax: (207)774-4016
www.CWSarch.com

Owner:

FORE RIVER HOUSING LP

C/O AVESTA
307 CUMBERLAND AVE
PORTLAND, MAINE 04101

Client:

FORE RIVER APARTMENTS

63 Frederic Street
Portland, Maine

Project No: 04416 FRA

Drawing Title:

SECOND FLOOR ELECTRICAL PLAN

Scale: AS NOTED
Date: 02/21/2005
Revisions:

Drawing Number:

E2.4