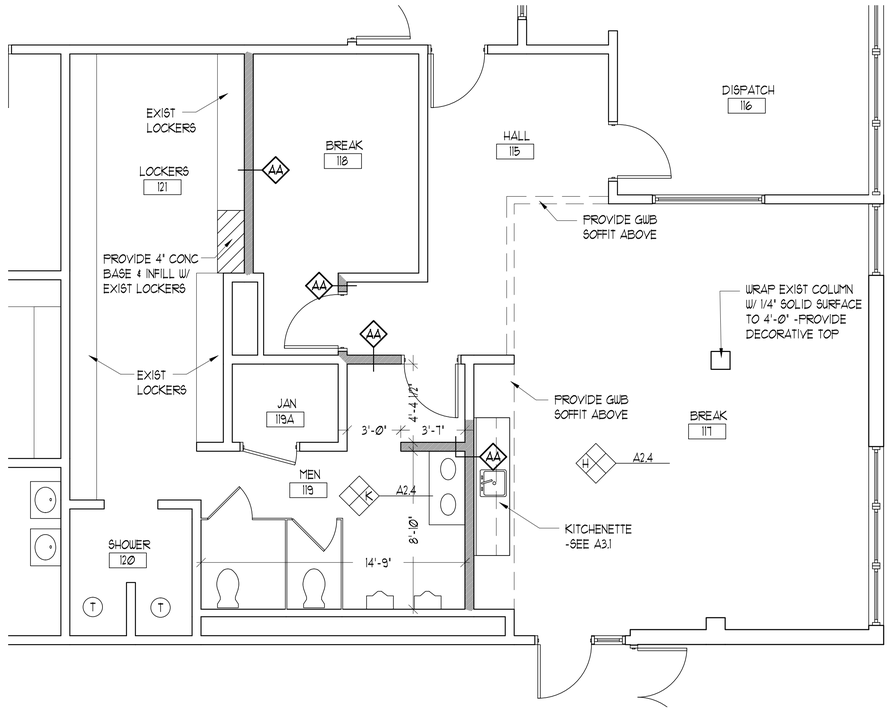

2 BREAK ROOM PLAN

Ø 4'-Ø' SCALE: 1/4"=1'-Ø"

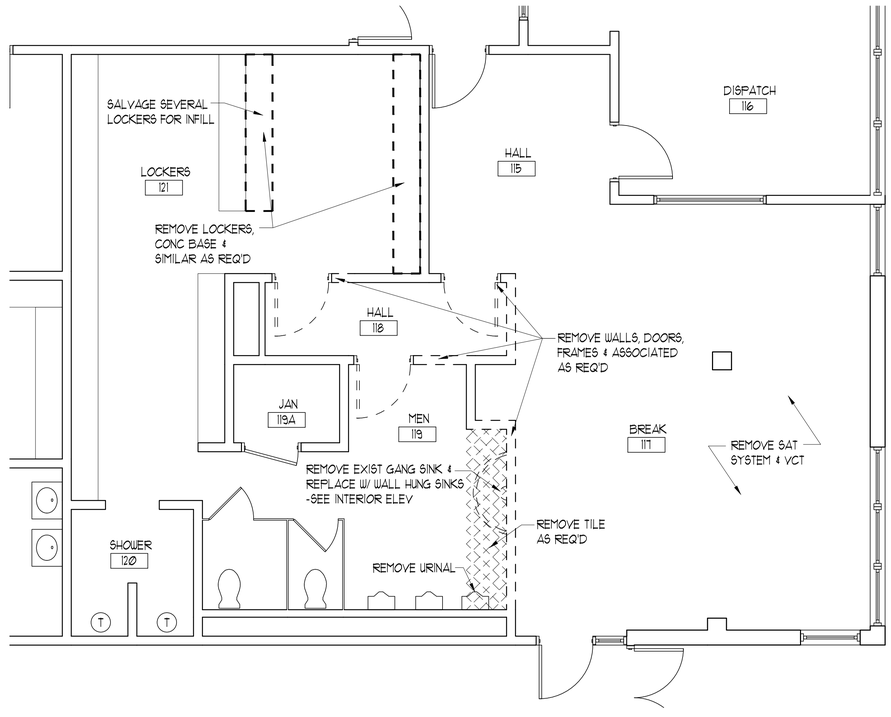

1 DEMO BREAK ROOM PLAN

Ø 4'-Ø' SCALE: 1/4"=1'-Ø"

IF THIS SHEET IS NOT 24 X 36 IT IS A REDUCED SCALE PRINT - SCALE ACCORDINGLY

SCALE 0 1 2 3 1"=1'
SCALE 0 1 2 4 3/4"=1'
SCALE 0 1 2 3 6' 1/2"=1'
SCALE 0 2 4 8 12 1/4"=1'
SCALE 0 10 20 40 1/16"=1'

PORT ■ CITY ARCHITECTURE
65 NEWBURY STREET
PORTLAND, ME 04101
207.761.9000
info@portcityarch.com
WWW.PORTCITYARCH.COM

REGISTERED ARCHITECT LITA SEMRAU NO. 2667 STATE OF MAINE July 11, 2016

CONSULTANTS

PERMIT SET
-FOR CONSTRUCTION-

REVISIONS

No.	Description	Date

GREATER PORTLAND METRO
PORTLAND, MAINE
OFFICE RENOVATIONS

BREAK ROOM PLANS

Project Number	16403
Date	July 11, 2016
Drawn by	TS
Checked by	LAS

A2.1

Scale

COPYRIGHT: Reuse or reproduction of the contents of this document is not permitted without written permission of PORT CITY ARCHITECTURE, P.A.