IF THIS SHEET IS NOT 24 X 36 IT IS A REDUCED SCALE PRINT - SCALE ACCORDINGLY

EXISTING BUILDING 28,860 SF NEW FINISHES 7,800 SF RENOVATING 465 SF
TOTAL OCCUPANCY 129
TOTAL OCCUPANCY 129

LIFE SAFETY NOTES:

- THE BUILDING IS SPRINKLED.
- THE RESTROOMS ARE EXISTING EXCEPT FOR NEW SINKS IN THE MEN'S ROOM AND THE REMOVAL OF ONE URINAL IN THE MEN'S ROOM.
- THE HVAC IS EXISTING EXCEPT FOR NEW GRILLS AT EXISTING LOCATIONS.
- THE EXISTING WALL BETWEEN THE AREA OF WORK AND THE ADJACENT BUS MAINTENANCE GARAGE, CMU WALL. FOR PURPOSES OF CALCULATING THE EXISTING FIRE RATING, IT IS ASSUMED TO 8" CMU WITH A 2 HOUR FIRE RATING.
-

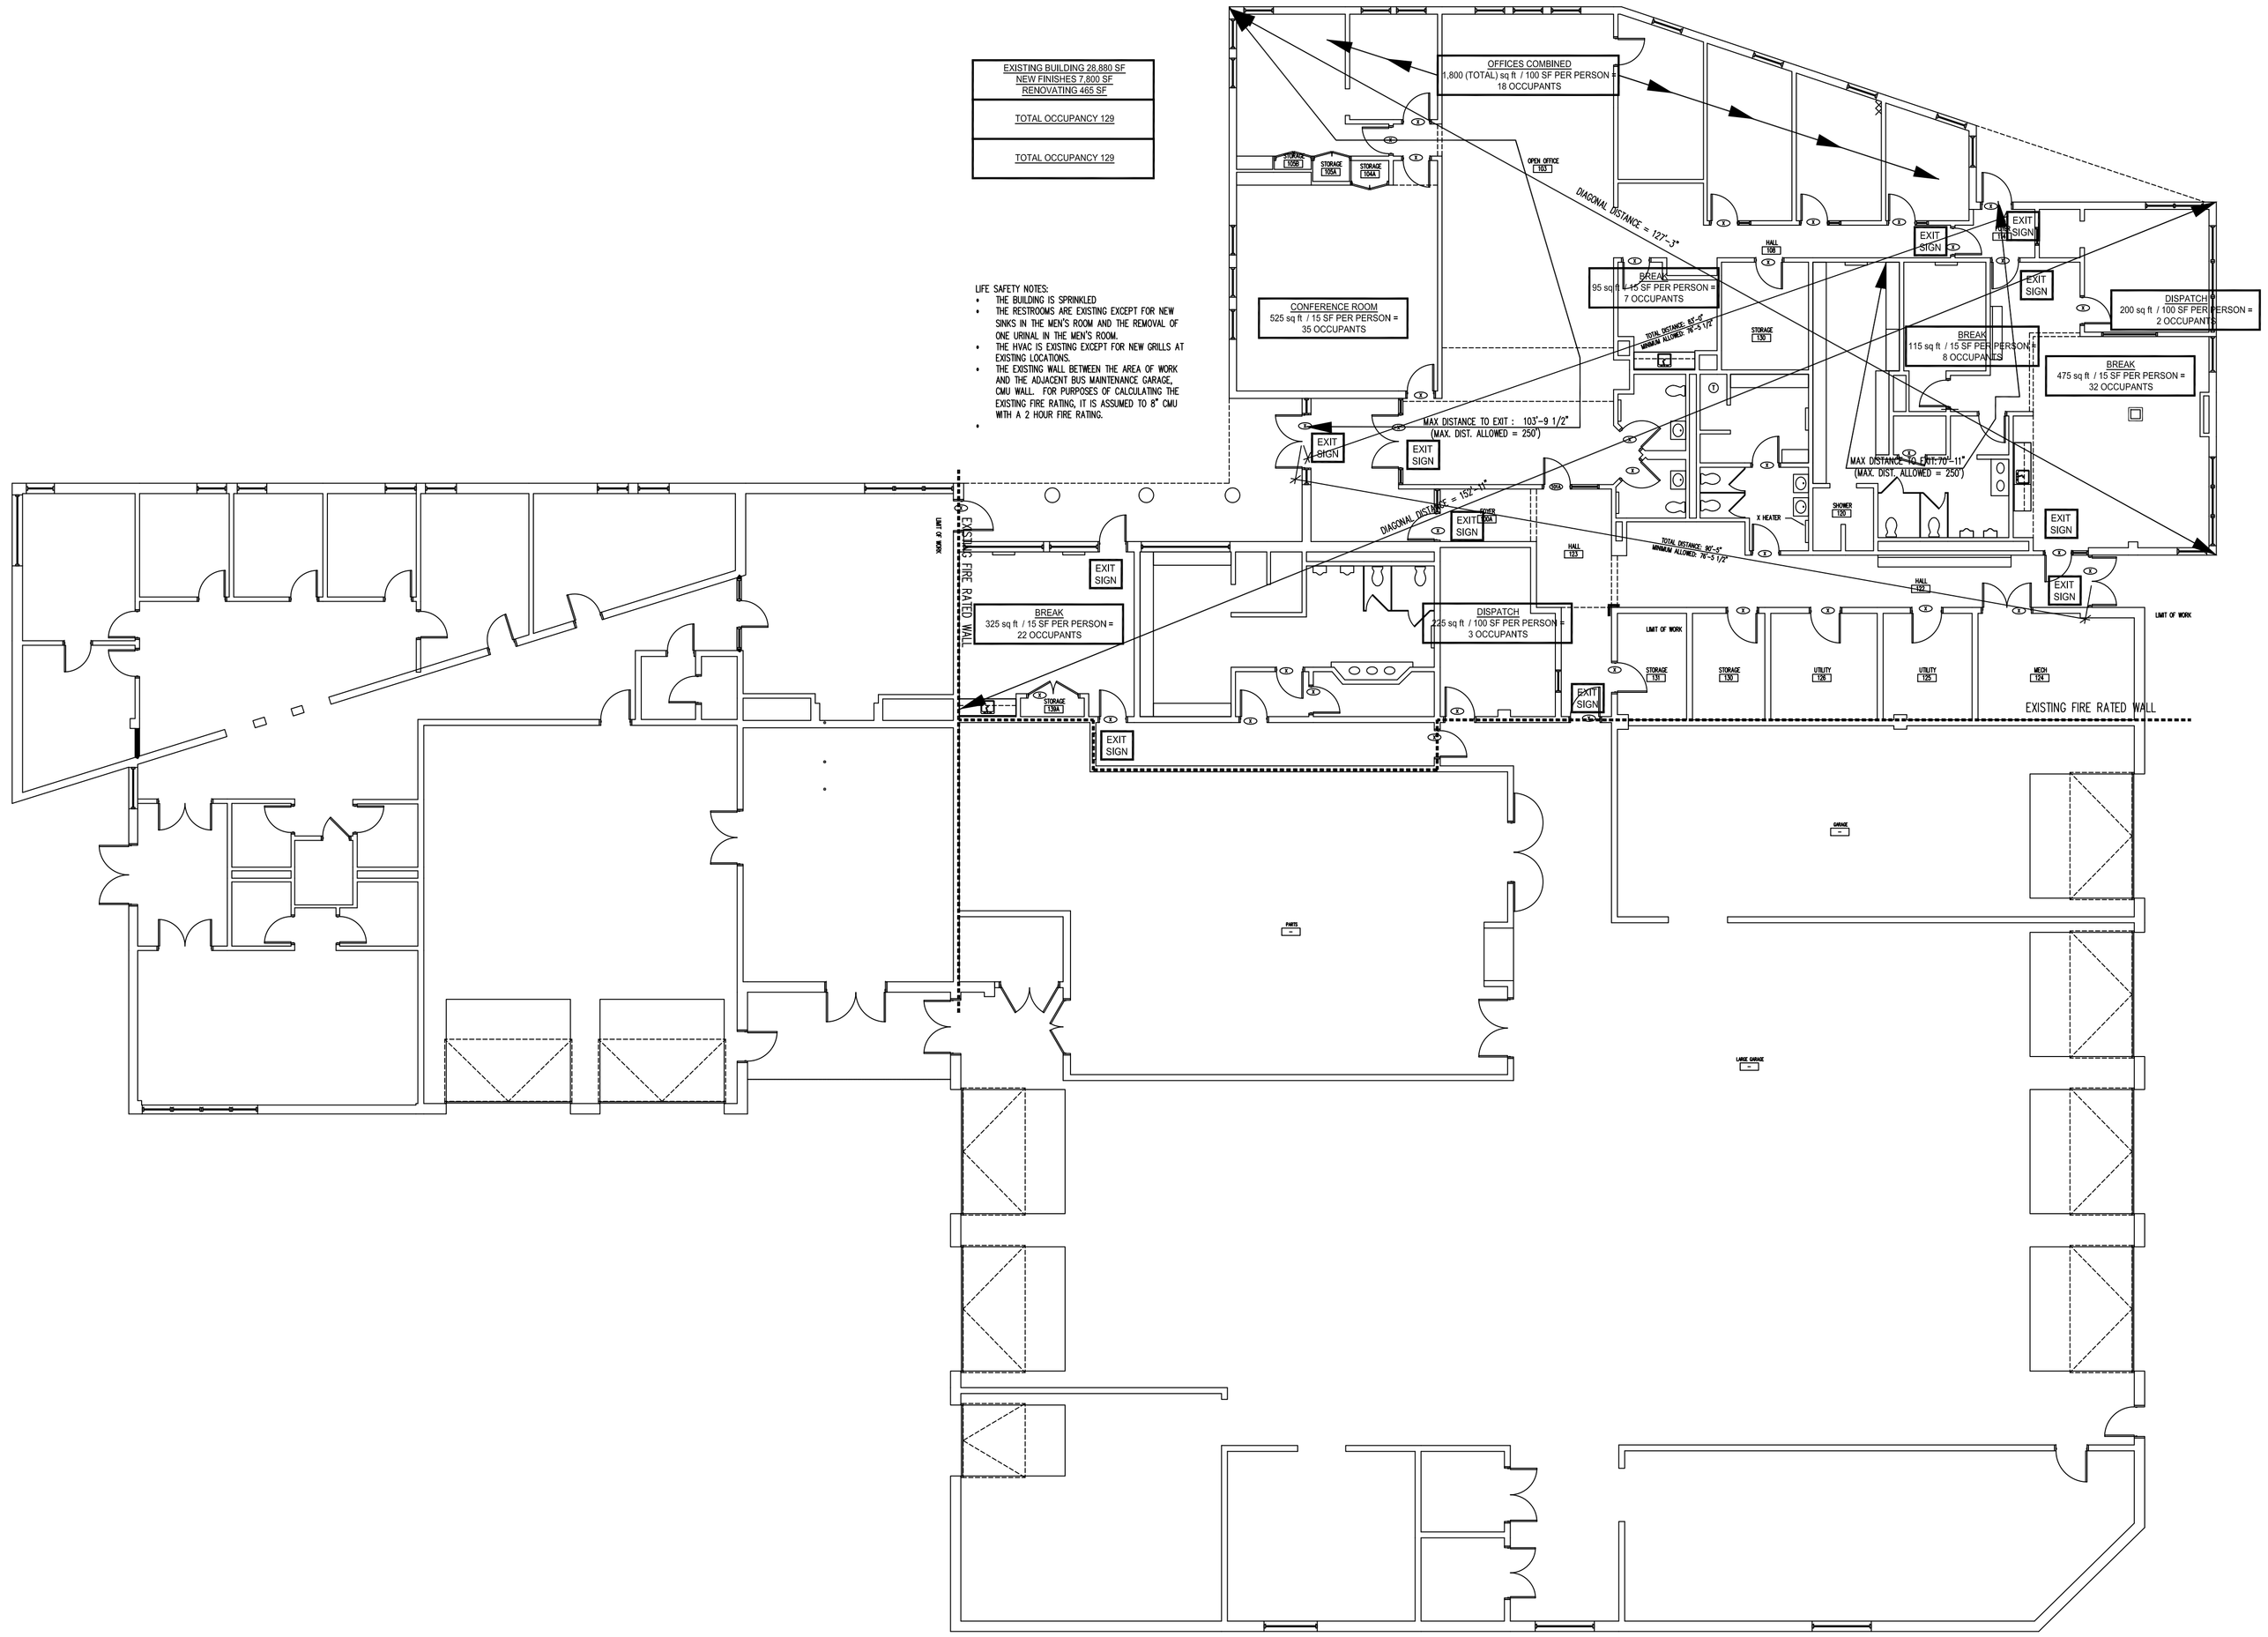

1 OVERALL LIFE SAFETY PLAN

0 10'-8" SCALE: 3/32"=1'-0"

PORT ▪ CITY
ARCHITECTURE

65 NEWBURY STREET
PORTLAND, ME 04101
207.761.9000
info@portcityarch.com
WWW.PORTCITYARCH.COM

REGISTERED ARCHITECT
LITA SEMRAU
NO. 2687
10/31/16
STATE OF MAINE

CONSULTANTS

PERMIT SET
-FOR CONSTRUCTION-

REVISIONS

No.	Description	Date
1	Addendum 1	10/13/2016
2	Addendum 2	10/24/2016
3	Addendum 3	10/31/2016

GREATER PORTLAND METRO

PORTLAND, MAINE

OFFICE RENOVATIONS

LIFE SAFETY PLAN

Project Number	16403
Date	October 31, 2016
Drawn by	TS
Checked by	LAS

T1.2

Scale

COPYRIGHT: Reuse or reproduction of the contents of this document is not permitted without written permission of PORT CITY ARCHITECTURE PA