IF THIS SHEET IS NOT 24 X 36 IT IS A REDUCED SCALE PRINT - SCALE ACCORDINGLY

NOTES:

1. ROOM NUMBERS ARE FOR REFERENCE ONLY
2. CAULK ALL EXISTING JOINTS ON EXTERIOR OF BUILDING INCLUDING AROUND WINDOWS, CONTROL JOINTS, TRANSITIONS & SIMILAR WITHIN LIMIT OF WORK LENS.
3. CLEAN DUCTS AND SPRINKLER HEADS
4. PAINT ALL EXTERIOR SOFFITS & LINTELS
5. REMOVE ANY NAILS, BRACKETS & SIMILAR, FILL ALL HOLES TO PROVIDE SMOOTH CONTIGUOUS WALLS.
6. PREP & INFILL ALL CRACKS & HOLES WITH MANUFACTURERS RECOMMENDATION.
7. TURN EXTRA LOCKERS OVER TO OWNER.

3

KEY

(A) REMOVE EXIST SAT, LIGHTS & ASSOCIATED AS REQ'D FOR REPLACEMENT. MECHANICAL VENTS TO REMAIN U.N.O. -SEE ARCH

(B) REMOVE EXIST FLOORING, SAT, LIGHTS & ASSOCIATED AS REQ'D FOR REPLACEMENT. MECHANICAL VENTS TO REMAIN U.N.O. -SEE ARCH

(C) REMOVE EXIST LIGHTS & ASSOCIATED AS REQ'D FOR REPLACEMENT -SEE ARCH

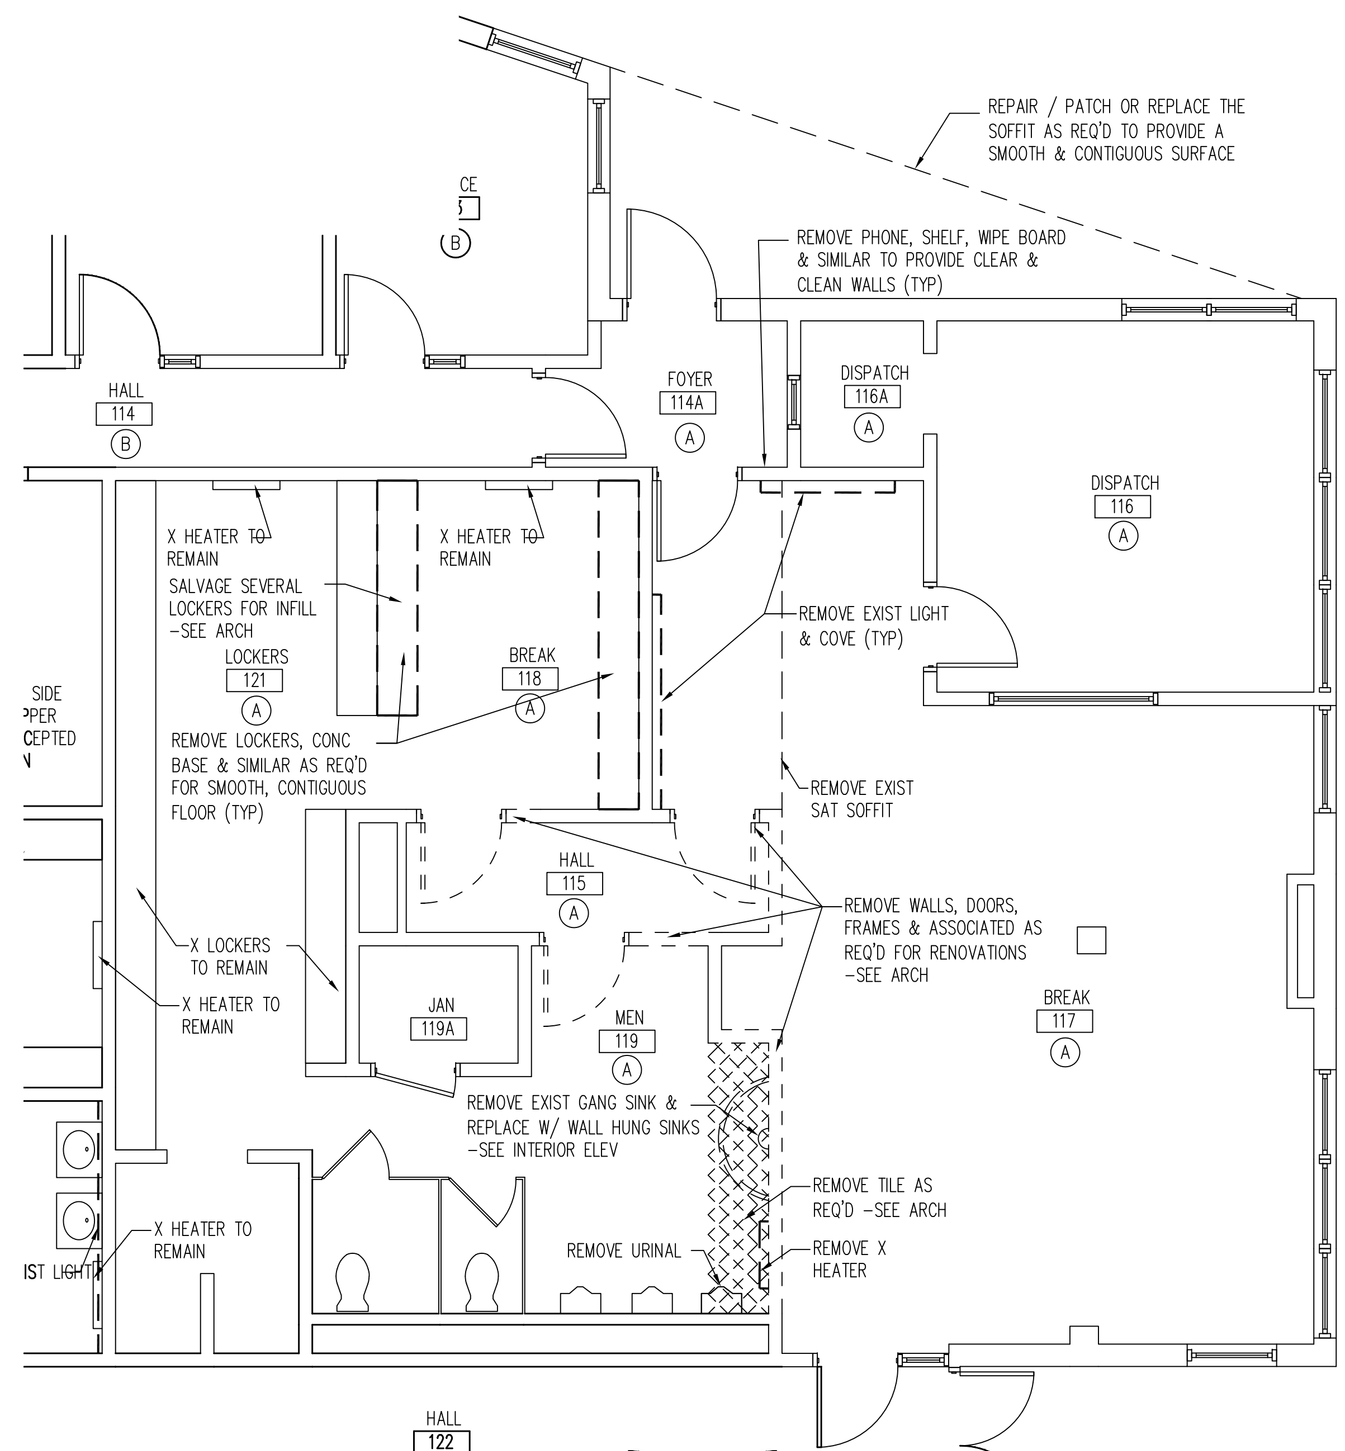

1 DEMO FLOOR PLAN

0 4'-0" SCALE: 1/4"=1'-0"

PORT ▪ CITY ARCHITECTURE

65 NEWBURY STREET
PORTLAND, ME 04101
207.761.9000
info@portcityarch.com
WWW.PORTCITYARCH.COM

REGISTERED ARCHITECT LITA SEMRAU NO. 2687 STATE OF MAINE 10/31/16

CONSULTANTS

PERMIT SET
-FOR CONSTRUCTION-

REVISIONS

No.	Description	Date
1	Addendum 1	10/13/2016
2	Addendum 2	10/24/2016
3	Addendum 3	10/31/2016

GREATER PORTLAND METRO
PORTLAND, MAINE
OFFICE RENOVATIONS

DEMO PLAN

Project Number	16403
Date	October 31, 2016
Drawn by	TS
Checked by	LAS

D1.3

Scale

COPYRIGHT: Reuse or reproduction of the contents of this document is not permitted without written permission of PORT CITY ARCHITECTURE PA