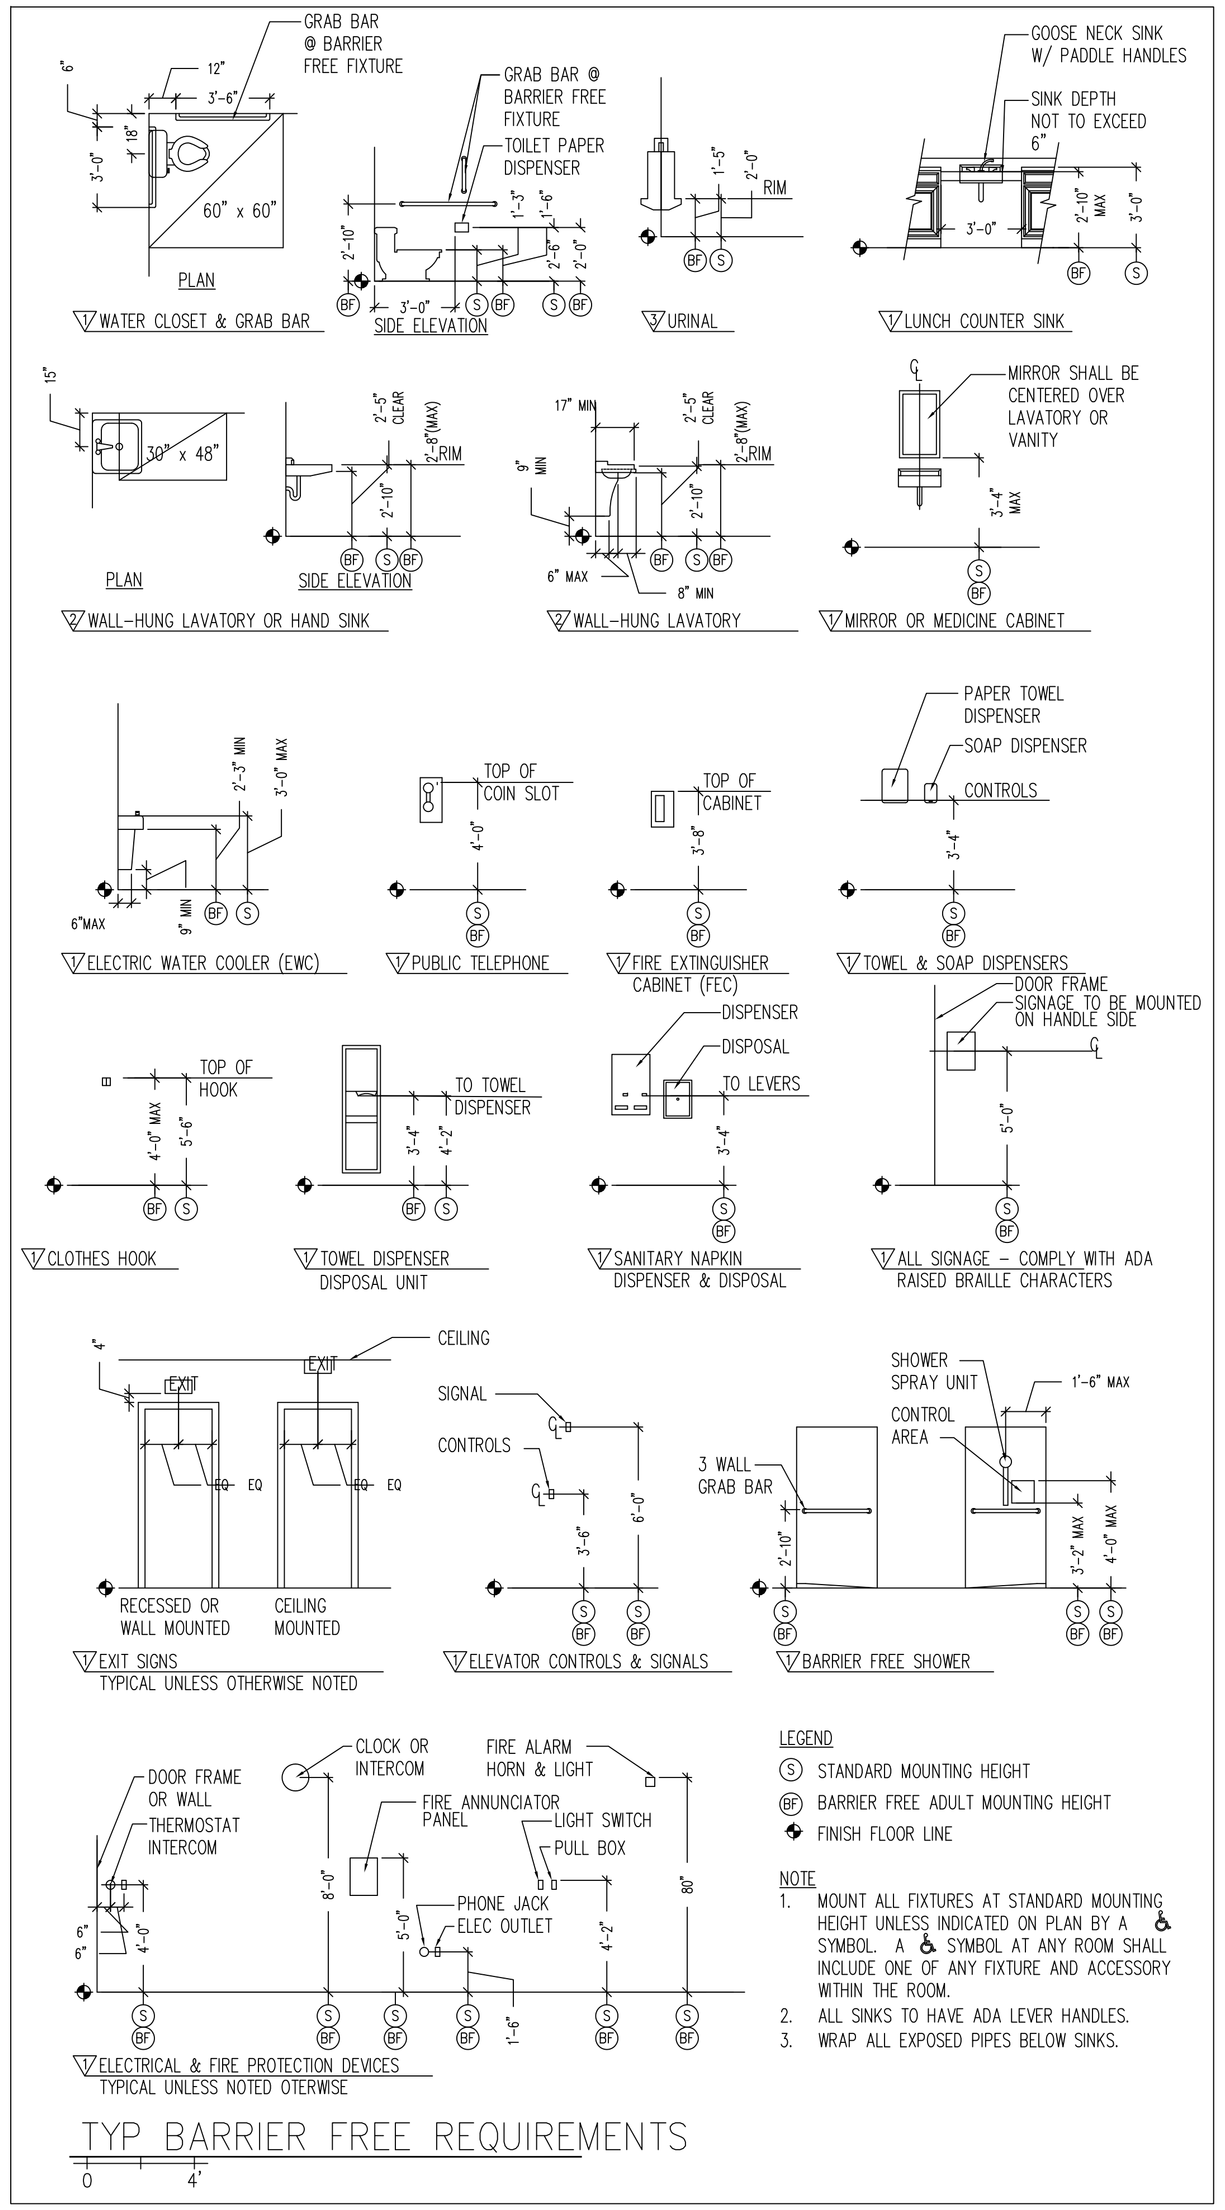

TYP BARRIER FREE REQUIREMENTS

0 4"

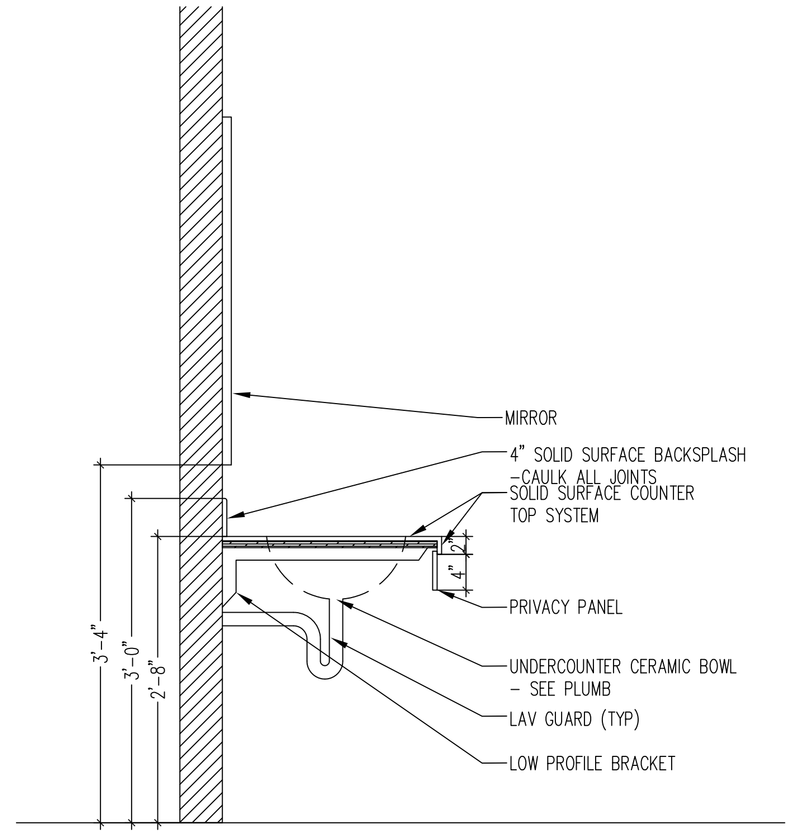

5 TYPICAL BATHROOM COUNTER

0 2'–8" SCALE: 3/8"=1'–0"

NUMBER	BATHROOM ACCESSORIES SCHEDULE ITEM	MOUNTING HEIGHT	NOTES
①	PAPER TOWEL DISPENSER	TOWELS @ 42" AFF	FBO/IBC
②	UNDER LAV. PIPE GUARDS	---	---
③	MIRROR– 3'–6 x 4'–0"	BOTTOM @ 40" AFF	---
④	SOAP DISPENSER	---	FBO/IBC

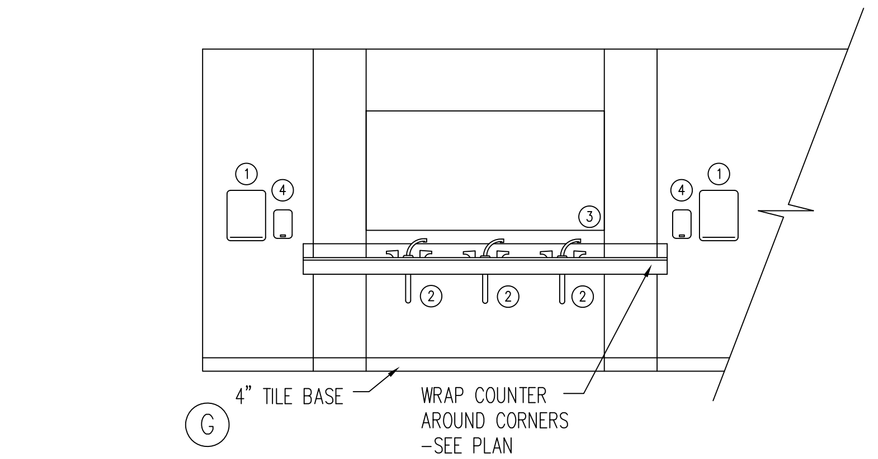

4 MECHANIC BATHROOM 136

0 2'–8" SCALE: 3/8"=1'–0"

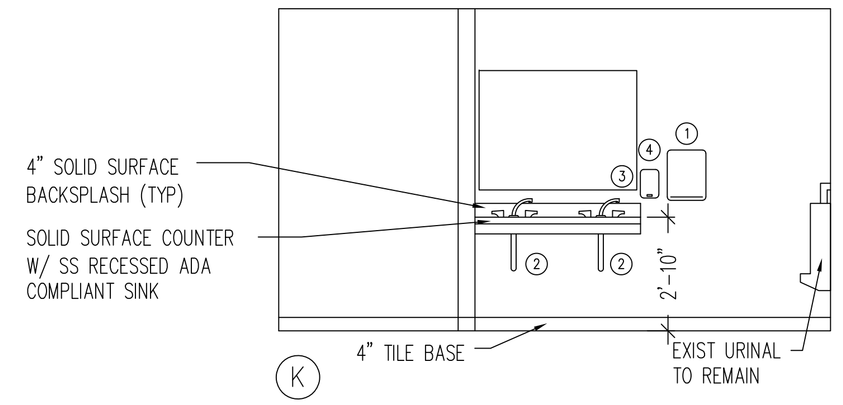

3 MEN'S BATHROOM 119

0 2'–8" SCALE: 3/8"=1'–0"

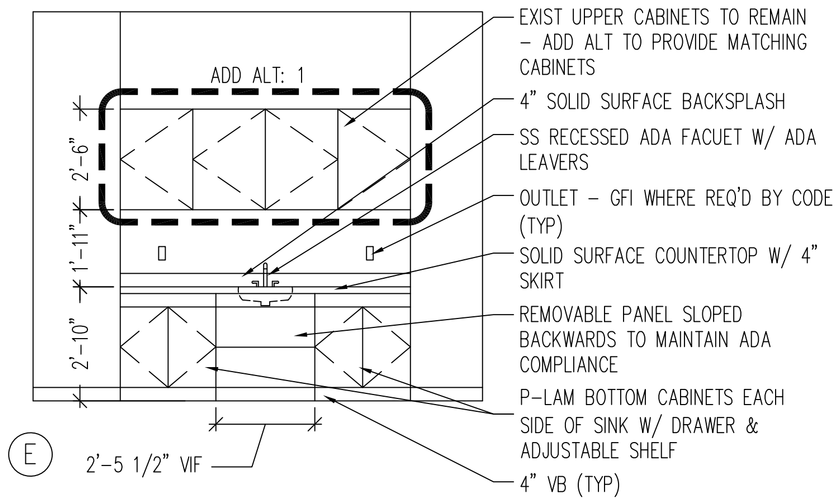

2 OFFICE KITCHENETTE 109

0 2'–8" SCALE: 3/8"=1'–0"

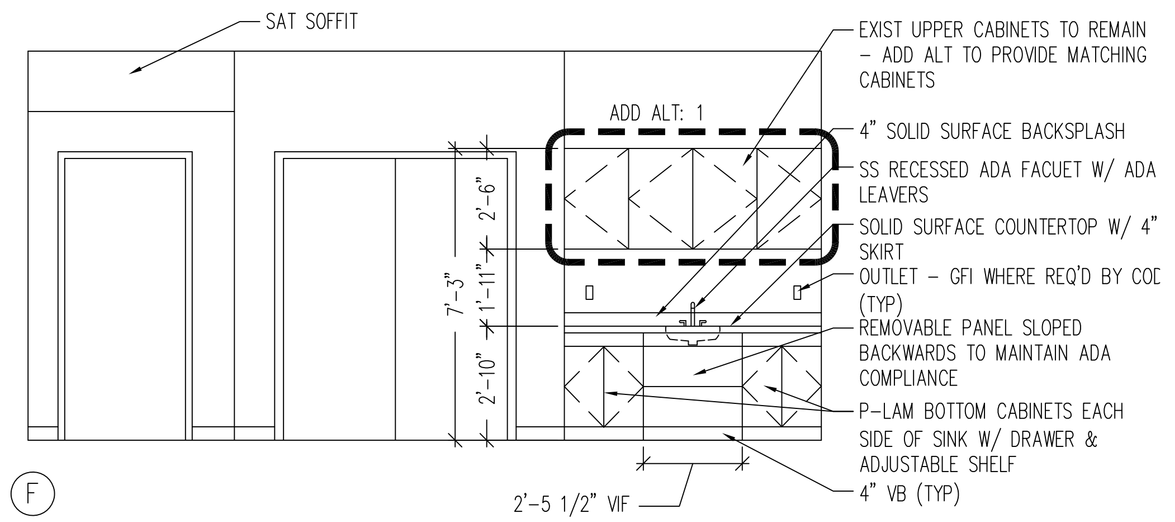

1 MECHANIC BREAK ROOM 139

0 2'–8" SCALE: 3/8"=1'–0"

IF THIS SHEET IS NOT 24 X 36 IT IS A REDUCED SCALE PRINT - SCALE ACCORDINGLY

SCALE 0 1" 2" 3" 1"=1'
SCALE 0 1" 2" 4" 3/4"=1'
SCALE 0 1" 2" 6" 1/2"=1'
SCALE 0 3" 6" 12" 1/4"=1'
SCALE 0 6" 10" 20" 1/8"=1'
SCALE 0 6" 10" 20" 1/16"=1'

PORT ▪ CITY ARCHITECTURE
65 NEWBURY STREET
PORTLAND, ME 04101
207.761.9000
info@portcityarch.com
WWW.PORTCITYARCH.COM

REGISTERED ARCHITECT LITA SEMRAU NO. 2687 10/31/16 STATE OF MAINE

CONSULTANTS

PERMIT SET
-FOR CONSTRUCTION-

REVISIONS

No.	Description	Date
1	Addendum 1	10/13/2016
2	Addendum 2	10/24/2016
3	Addendum 3	10/31/2016

GREATER PORTLAND METRO
PORTLAND, MAINE
OFFICE RENOVATIONS

INTERIOR ELEVATIONS

Project Number	16403
Date	October 31, 2016
Drawn by	TS
Checked by	LAS

A2.1

Scale

COPYRIGHT: Reuse or reproduction of the contents of this document is not permitted without written permission of PORT CITY ARCHITECTURE PA