IF THIS SHEET IS NOT 24 X 36 IT IS A REDUCED SCALE PRINT - SCALE ACCORDINGLY

SCALE 1"=1' | 3/4"=1' | 1/2"=1' | 1/4"=1' | 1/8"=1' | 1/16"=1'

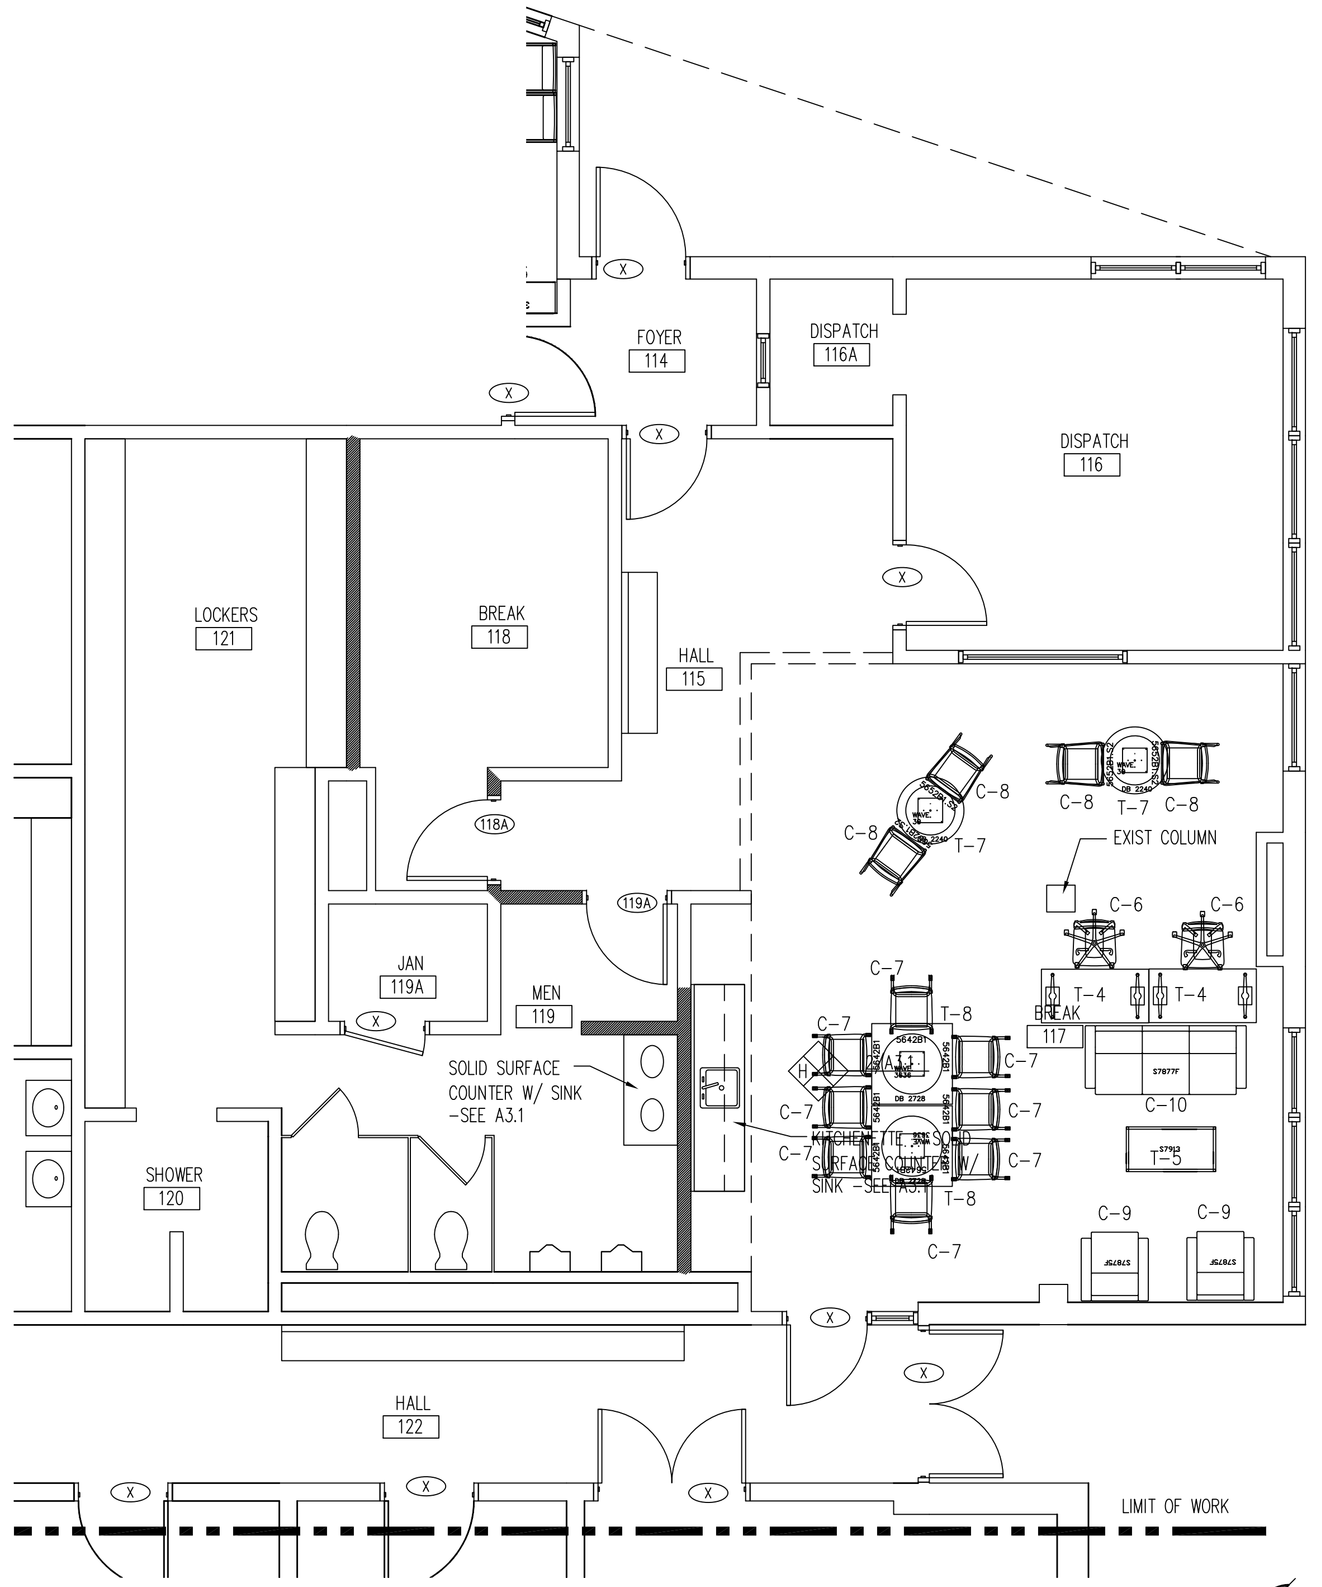

1 FURNITURE PLAN

0 4'-0" SCALE: 1/4"=1'-0"

PORT ■ CITY
ARCHITECTURE

65 NEWBURY STREET
PORTLAND, ME 04101
207.761.9000
info@portcityarch.com
WWW.PORTCITYARCH.COM

REGISTERED ARCHITECT
LITA SAMRAU
NO. 2687
10/31/16
STATE OF MAINE

CONSULTANTS

PERMIT SET
-FOR CONSTRUCTION-

REVISIONS

No.	Description	Date
1	Addendum 1	10/13/2016
2	Addendum 2	10/24/2016
3	Addendum 3	10/31/2016

GREATER PORTLAND METRO
PORTLAND, MAINE
OFFICE RENOVATIONS

FLOOR PLAN

Project Number	16403
Date	October 31, 2016
Drawn by	TS
Checked by	LAS

F1.3

Scale

COPYRIGHT: Reuse or reproduction of the contents of this document is not permitted without written permission of PORT CITY ARCHITECTURE PA