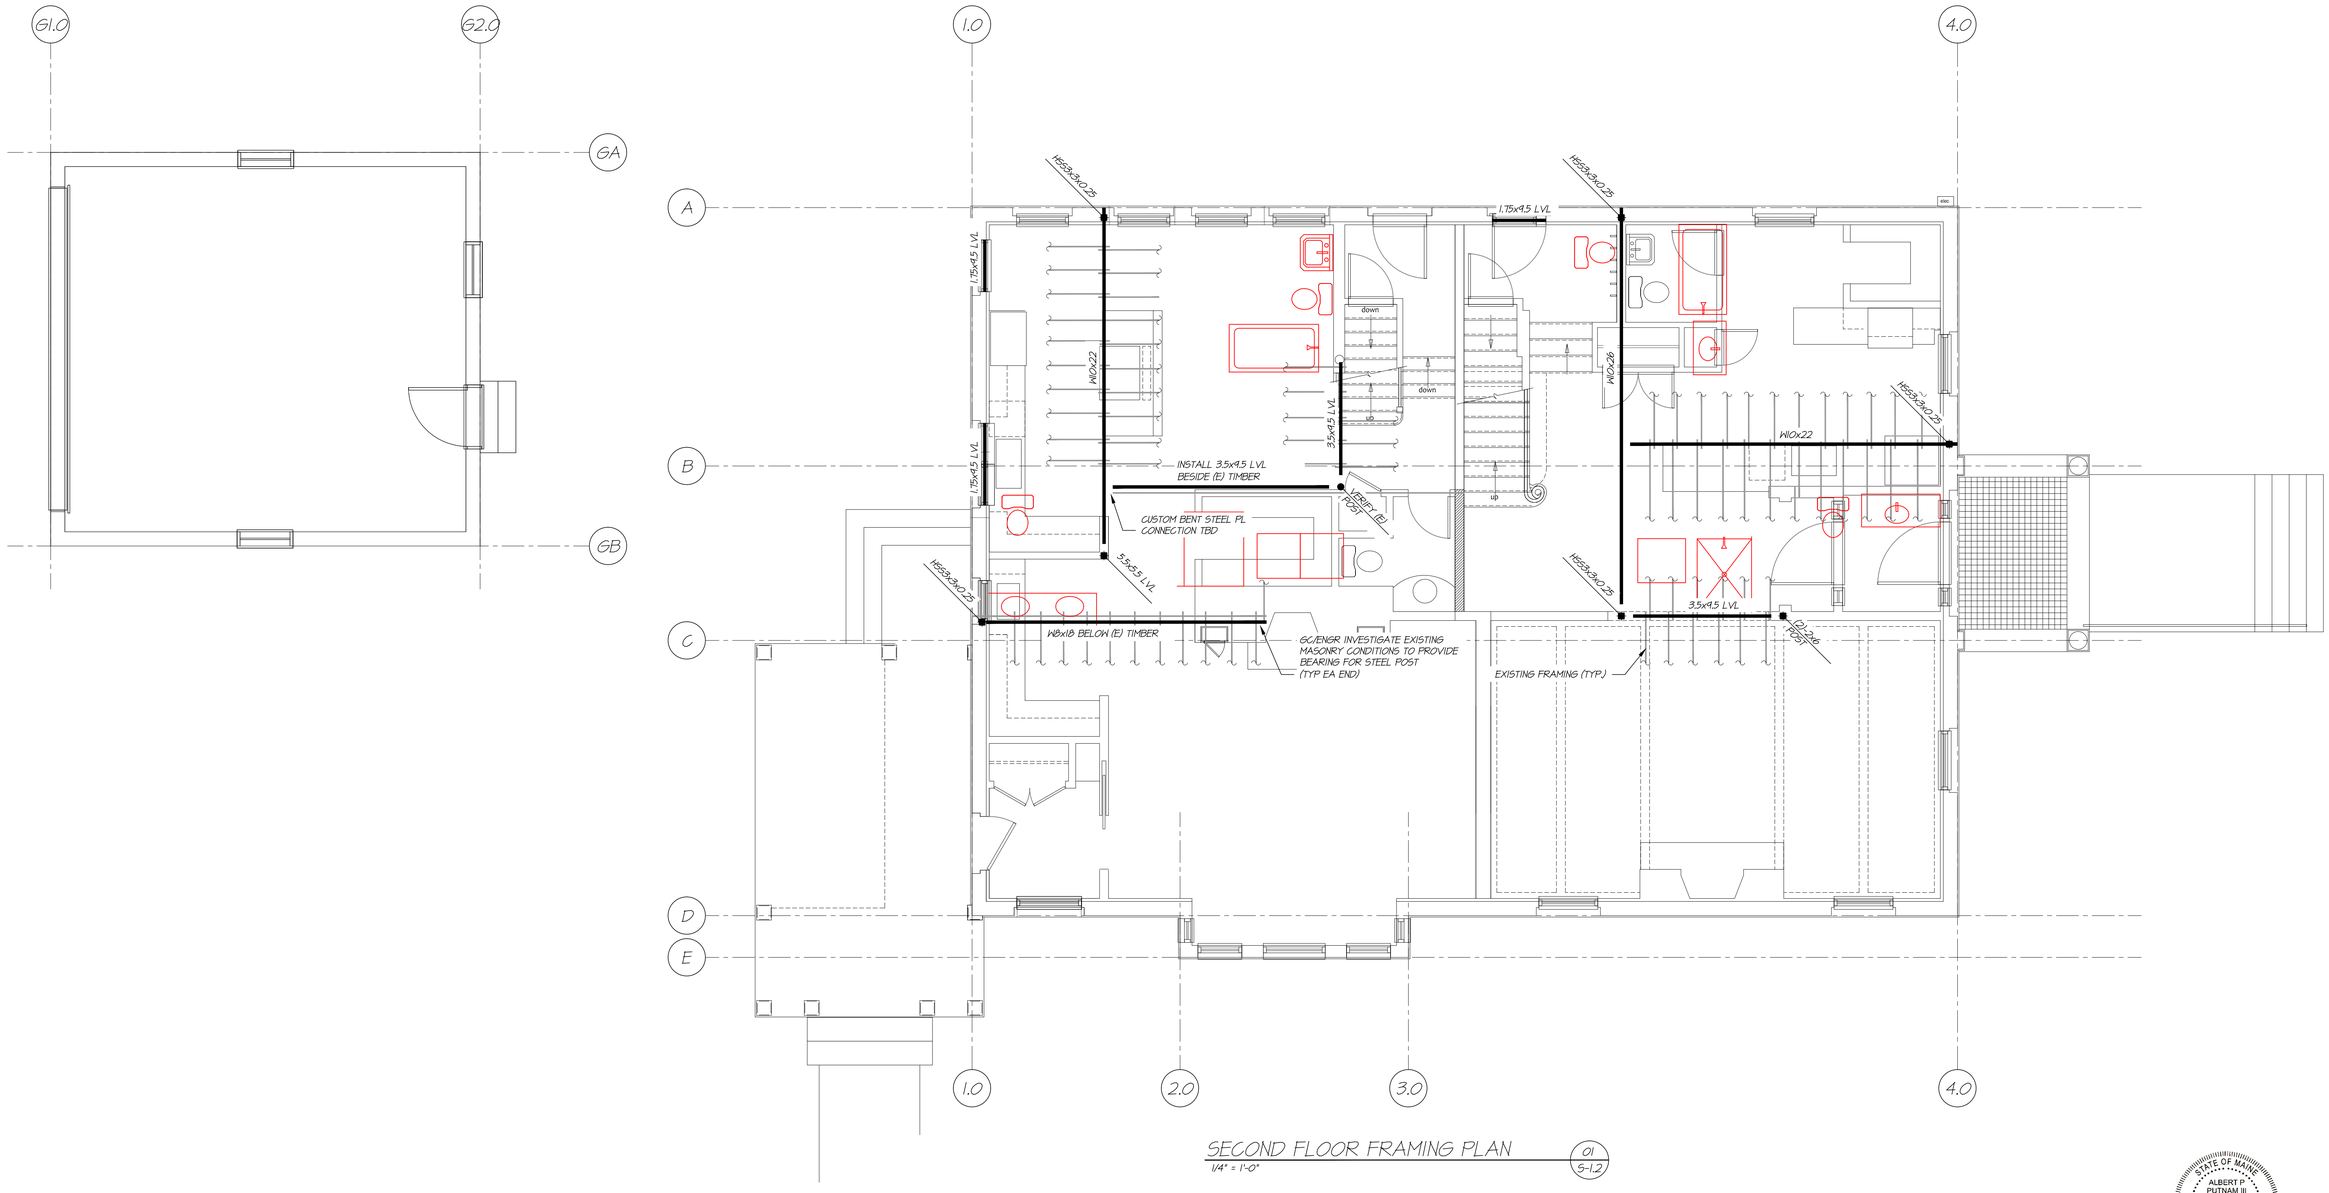

SECOND FLOOR FRAMING PLAN 01 S-1.2

1/4" = 1'-0"

STATE OF MAINE
ALBERT P PUTNAM III
10273
PROFESSIONAL ENGINEER

ISSUED FOR PERMIT

81 Bridge Street
Suite 402
Yarmouth, Maine 04096
(207) 846-2042

May Residence
The Philip J. Deering House

100 Vaughan Street
Portland, Maine

Second Floor Framing Plan

Scale: 1/4"=1'-0" Drawn by: JH/AP

Date: June 15, 2016

Revisions:

S-1.2