B1

CEILING FRAMING PLAN

SCALE: ½" = 1'-0"

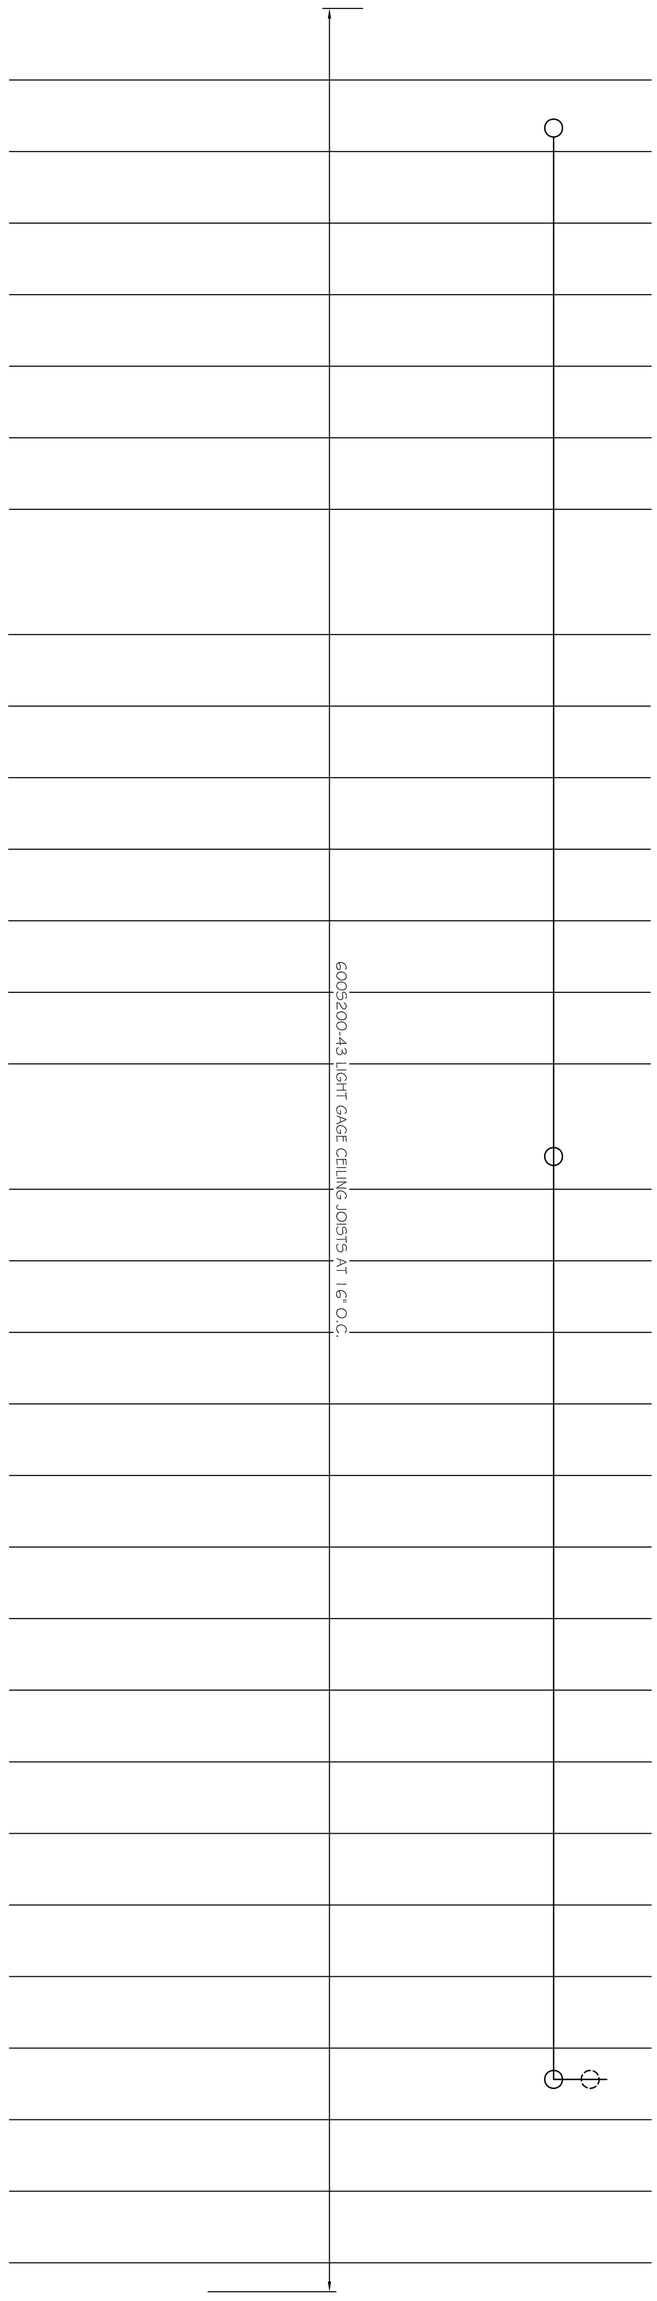

A1

CEILING DRAIN PLAN

SCALE: ½" = 1'-0"

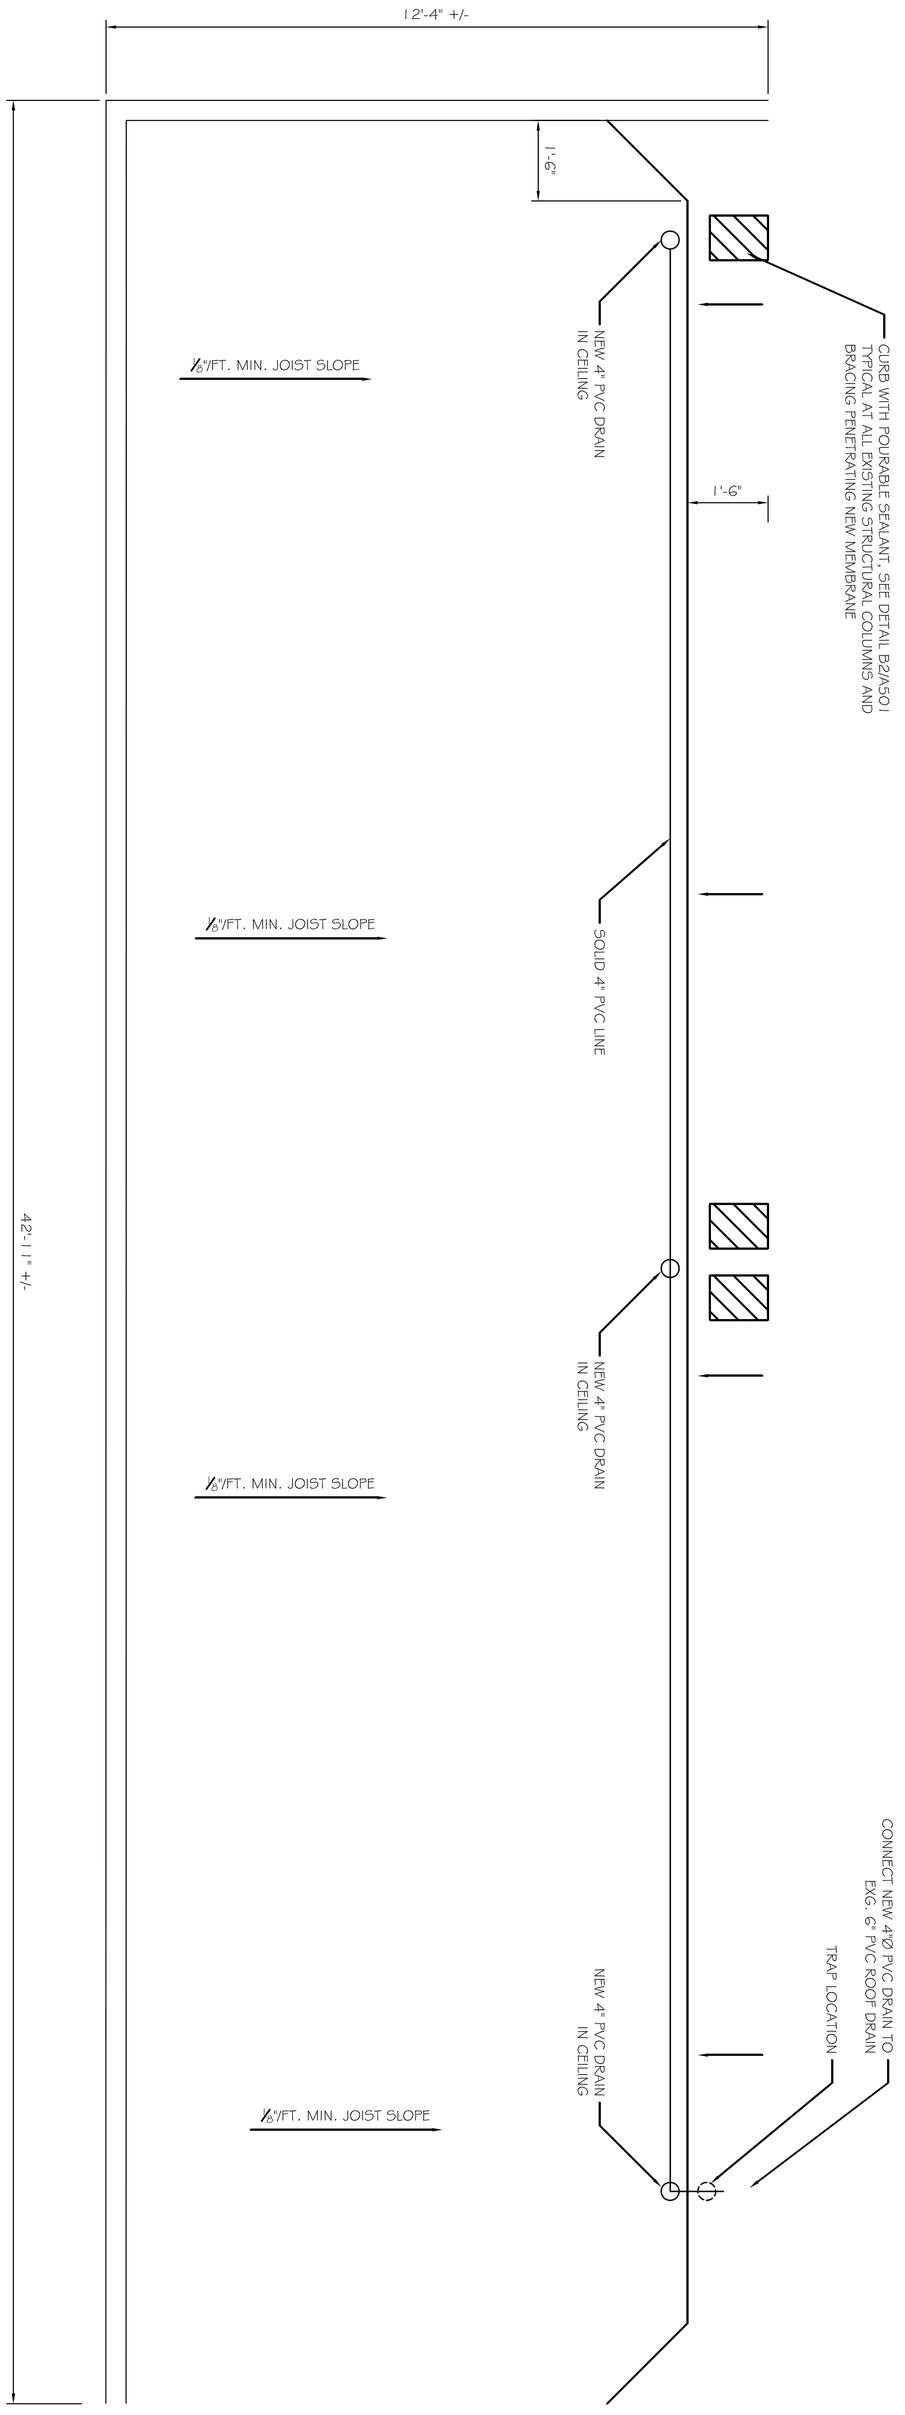

SHEET NO:	A102
PROJECT NUMBER:	08253
FILE #: 08253-A101.DWG	
DRAWN BY: RC	
DESIGN BY: ASW	
SCALE : AS NOTED	
DATE : 10-09-08	

REVISIONS

No.	BY	DESCRIPTION	DATE
1			
2			
3			
4			

PROJECT: MAINTENANCE OFFICES
54 SAINT JOHN ST.
FOR: BARBER FOODS INC

SHEET TITLE:
CEILING FRAMING PLAN
ISSUED FOR PERMITTING

THIS DRAWING, DESIGN AND ELECTRONIC FILE ARE THE PROPERTY OF ASSOCIATED DESIGN PARTNERS, INC. THE REPRODUCTION, COPYING OR ANY OTHER USE OF THIS DOCUMENT WITHOUT WRITTEN CONSENT IS PROHIBITED.

ASSOCIATED DESIGN PARTNERS INC.
80 Leighton Road
Falmouth, Maine 04105
Office: (207) 878-1751
Fax: (207) 878-1788
E-Mail: adp@adpengineering.com

STATE OF MAINE
AARON S. WILSON
No. 10429
REGISTERED PROFESSIONAL ENGINEER