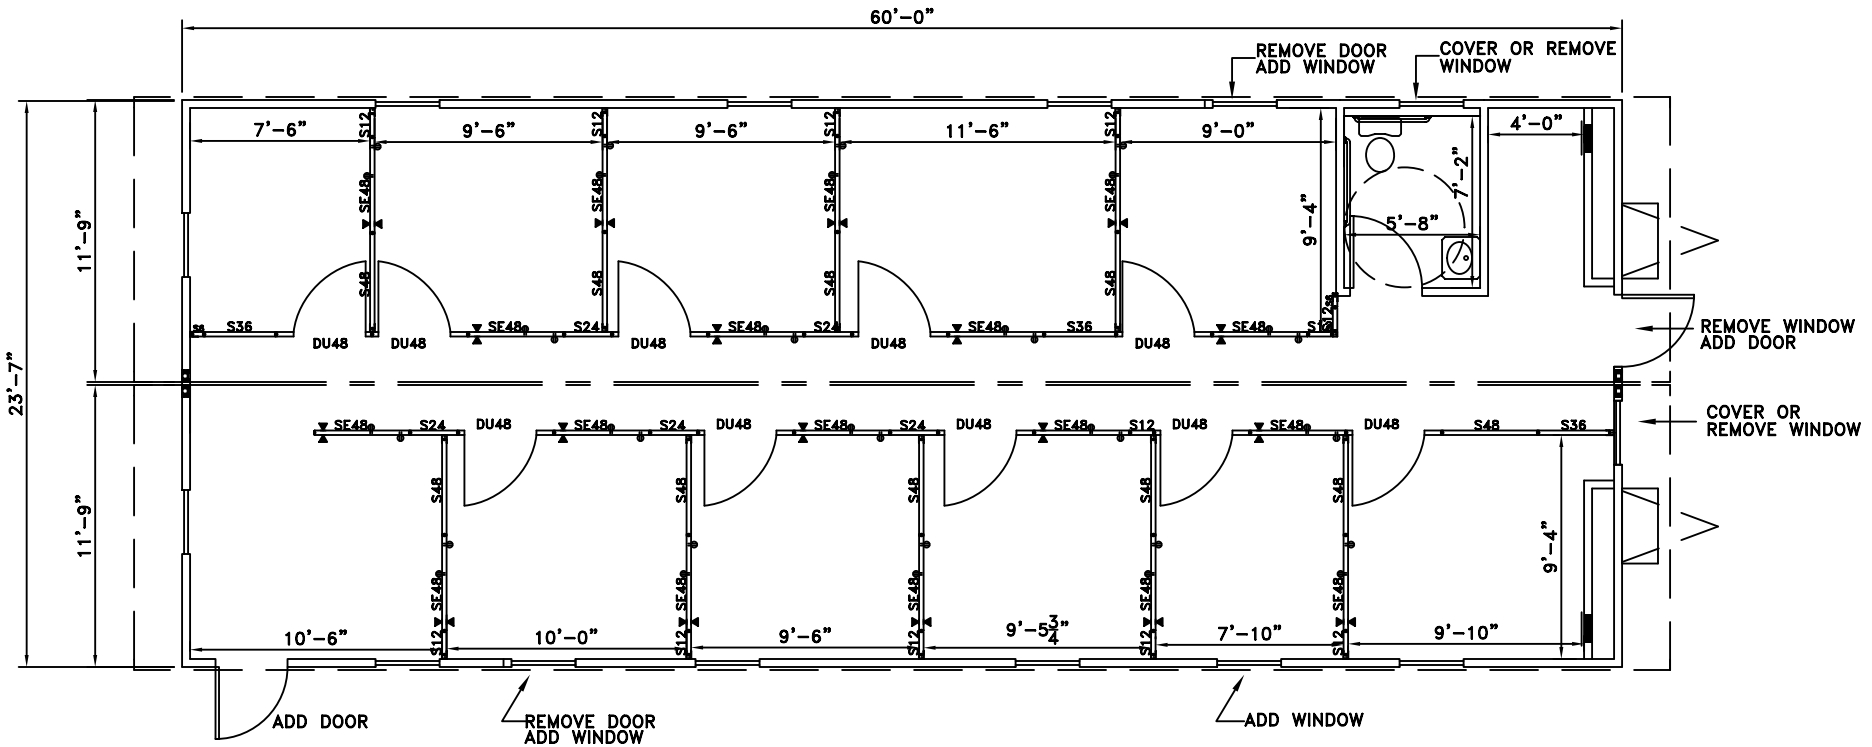

SPACE BY
WILLIAMS SCOTSMAN
www.willscot.com
© 2008 WILLIAMS SCOTSMAN INC.

AUBURN BRANCH
325 RODMAN ROAD
AUBURN, ME 04210
FAX: 207-783-6183

NATIONAL DIRECTORY: (800) 782-1500
CORPORATE OFFICE: (800) 638-6963

PROJECT

MODULAR BUILDING
FLOOR PLAN

THE USE OF THIS DRAWING FOR ANY MEANS OTHER THAN THAT INTENDED IS STRICTLY PROHIBITED WITHOUT THE PRIOR WRITTEN CONSENT OF AN AUTHORIZED REPRESENTATIVE OF WILLIAMS SCOTSMAN.

REP: JONNIE CLARK		DATE: 8/08	CUSTOMER APPROVAL
FILE#: WS2008-0795		SCALE: 1/8"=1'	SIGN:
DRFT: MRW	REV.#: 0	DWG: A-1	DATE
SERIAL#: .			