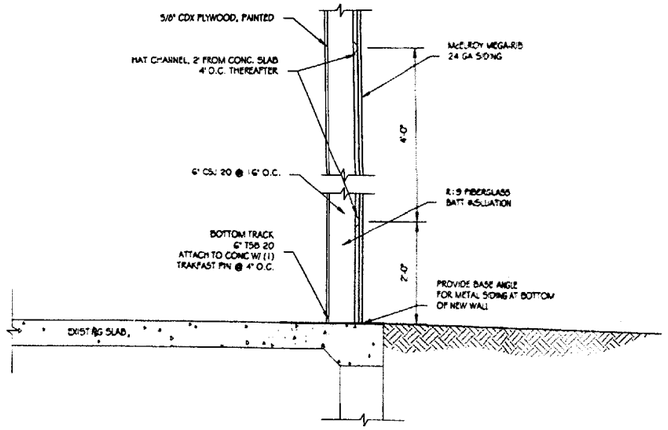

1/S1 TYP SECTION @ OVERHEAD DOORS
SCALE: 3/4" = 1'-0"

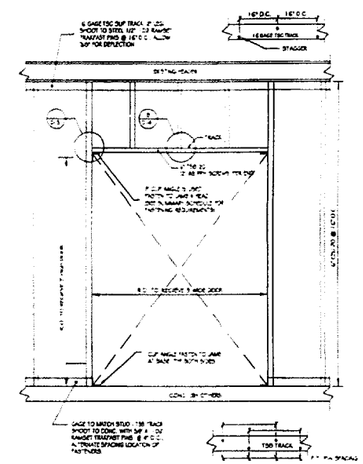

4/S1 TYPICAL DOOR DETAIL
SCALE: N.T.S.

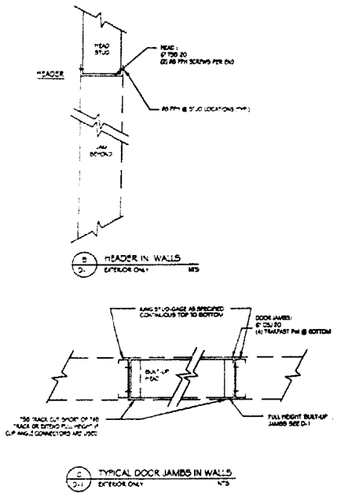

5/S1 TYPICAL DOOR DETAIL
SCALE: N.T.S.

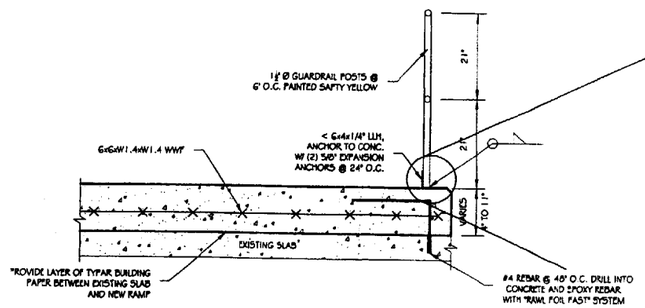

D2 TYP SECTION @ NEW RAMP
SCALE: 3/4" = 1'-0"

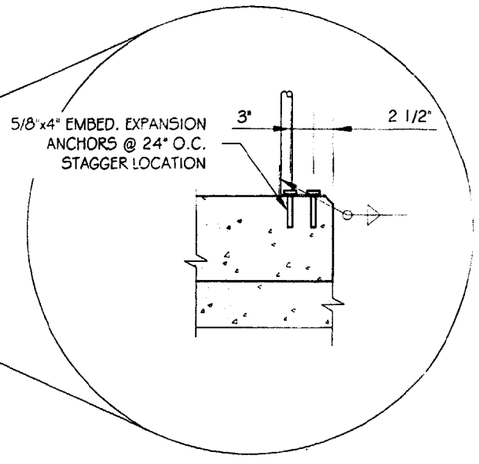

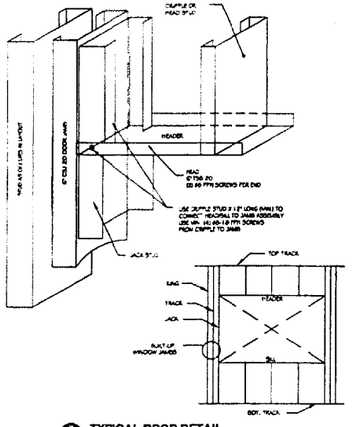

D3 TYPICAL DOOR DETAIL
SCALE: N.T.S.

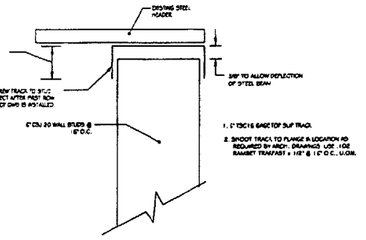

D7 TYPICAL SLIP TRACK CONNECTION
SCALE: N.T.S.

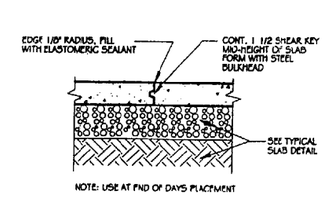

TYPICAL SLAB CONSTRUCTION JOINT DETAIL

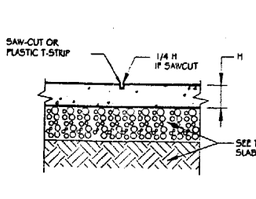

TYPICAL SLAB CONTROL JOINT DETAIL

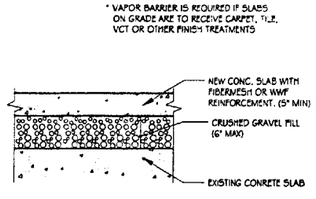

TYPICAL SLAB DETAIL

D3 TYPICAL SLAB DETAILS
NTS

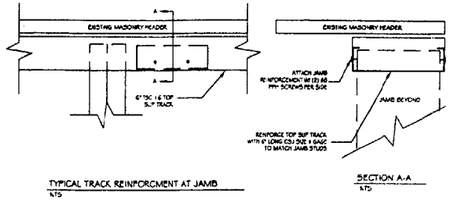

D8 TYPICAL JAMB REINFORCEMENT
SCALE: N.T.S.

ASSOCIATED DESIGN PARTNERS INC.
80 Leighton Road
Falmouth, Maine 04105
Office: (207) 878-1251
Fax: (207) 878-1788
E-Mail: ADP@maine.rr.com

Reviewed on Larger plans

THIS DRAWING, DESIGN AND ELECTRONIC FILE ARE THE PROPERTY OF ASSOCIATED DESIGN PARTNERS, INC. THE REPRODUCTION, COPYING OR ANY OTHER USE OF THIS DOCUMENT WITHOUT WRITTEN CONSENT IS PROHIBITED.

PROJECT: BARBER FOODS EXPANSION
54 & 70 ST. JOHN STREET
PORTLAND, ME

SHEET TITLE: WALL SECTIONS, SLAB & FRAMING DETAILS

NO.	DESCRIPTION	DATE
	REVISIONS	

DATE:	07/05/01
SCALE:	AS NOTED
DESIGN BY:	JAT
DRAWN BY:	ASB/CMB
FILE No.	01101-S.dwg
PROJECT NUMBER:	01101
SHEET:	S2 OF 2

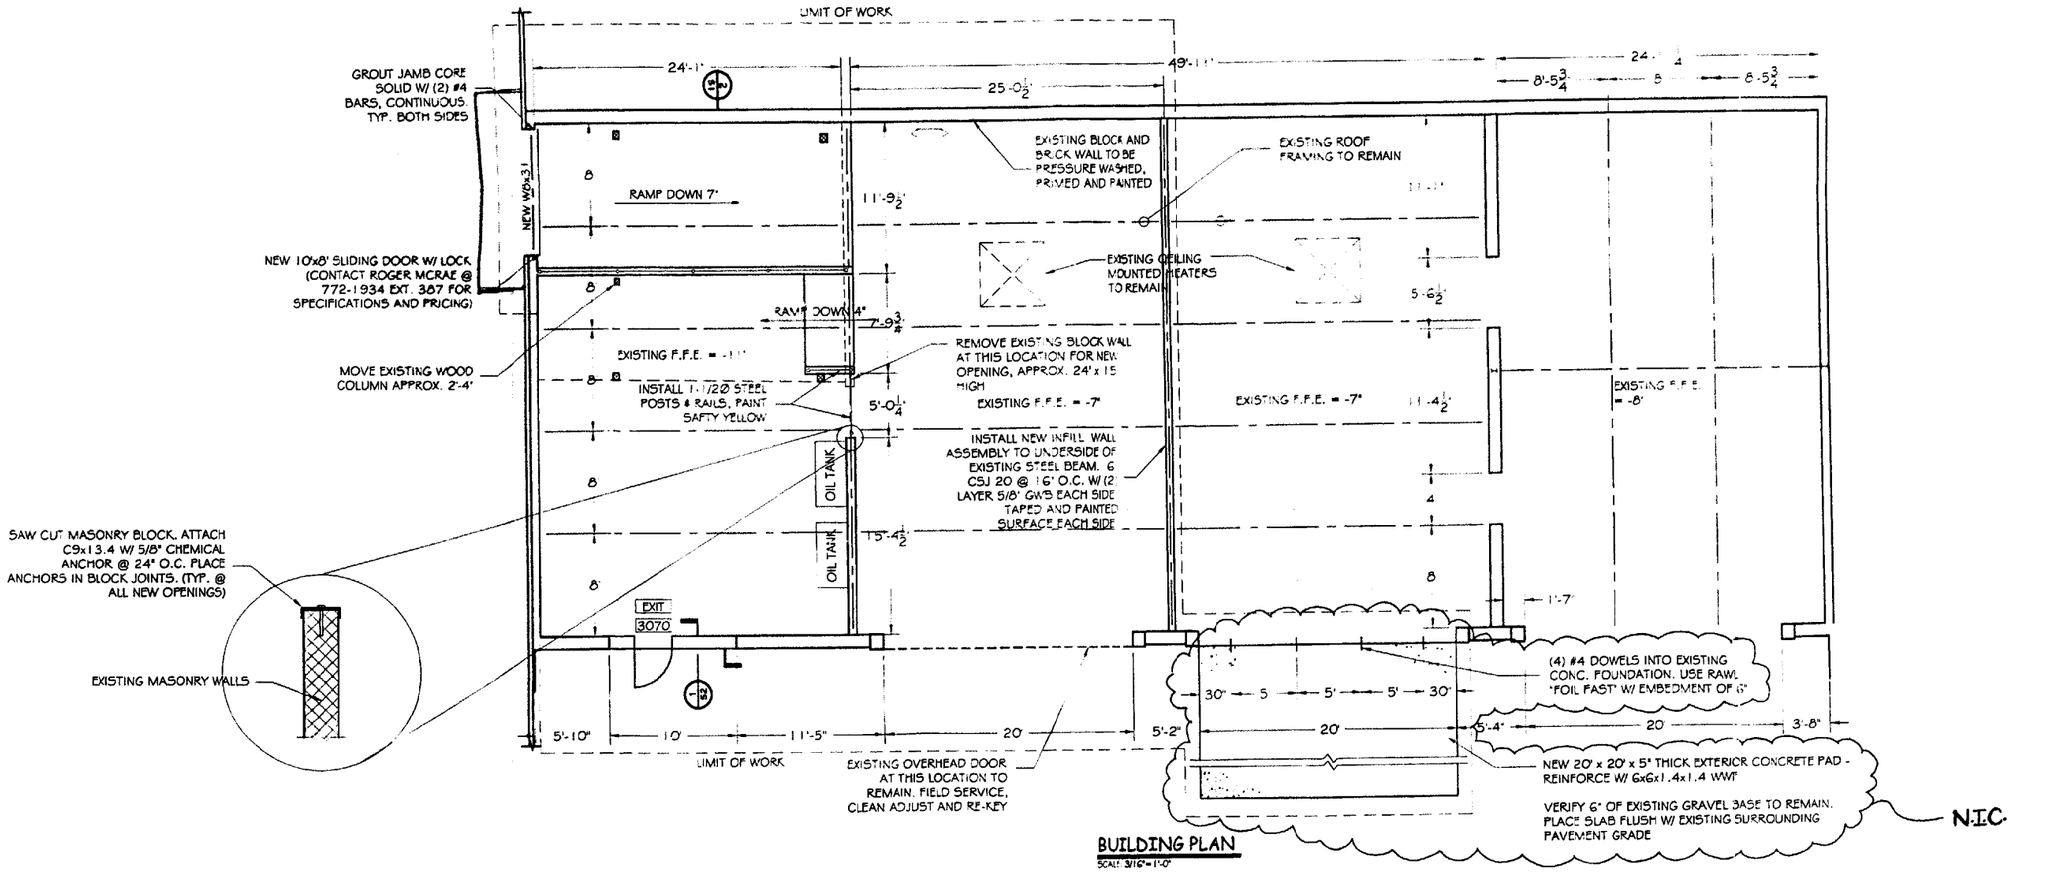

BUILDING PLAN
SCALE: 3/16"=1'-0"

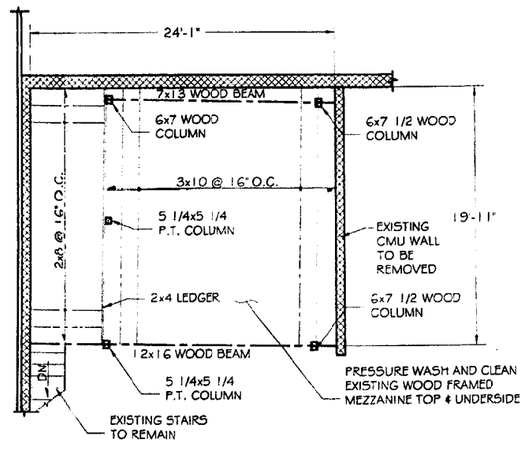

1/S1 EXISTING MEZZ. PLAN
SCALE: 3/16"=1'-0"

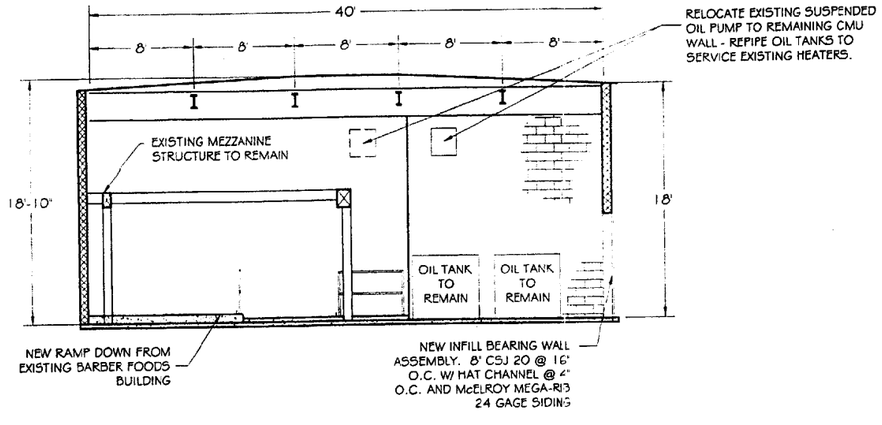

2/S1 BUILDING SECTION
SCALE: 3/16"=1'-0"

ASSOCIATED DESIGN PARTNERS INC.
80 Leighton Road
Falmouth, Maine 04105
Office: (207) 878-1751
Fax: (207) 878-1788
E-Mail: adp@maine.rr.com

THIS DRAWING, DESIGN AND ELECTRONIC FILE ARE THE PROPERTY OF ASSOCIATED DESIGN PARTNERS, INC. THE REPRODUCTION, COPYING OR ANY OTHER USE OF THIS DOCUMENT WITHOUT WRITTEN CONSENT IS PROHIBITED.

PROJECT: BARBER FOODS EXPANSION
54 & 70 ST. JOHN STREET
PORTLAND, ME

SHEET TITLE: LAYOUT PLAN & BUILDING SECTION

REVISIONS		
No.	DESCRIPTION	DATE

DATE: 07/05/01
SCALE: AS NOTED
DESIGN BY: JAT
DRAWN BY: ASB/CMB
FILE No. 01101-bldg.dwg
PROJECT NUMBER: 01101
SHEET: S1 OF 2