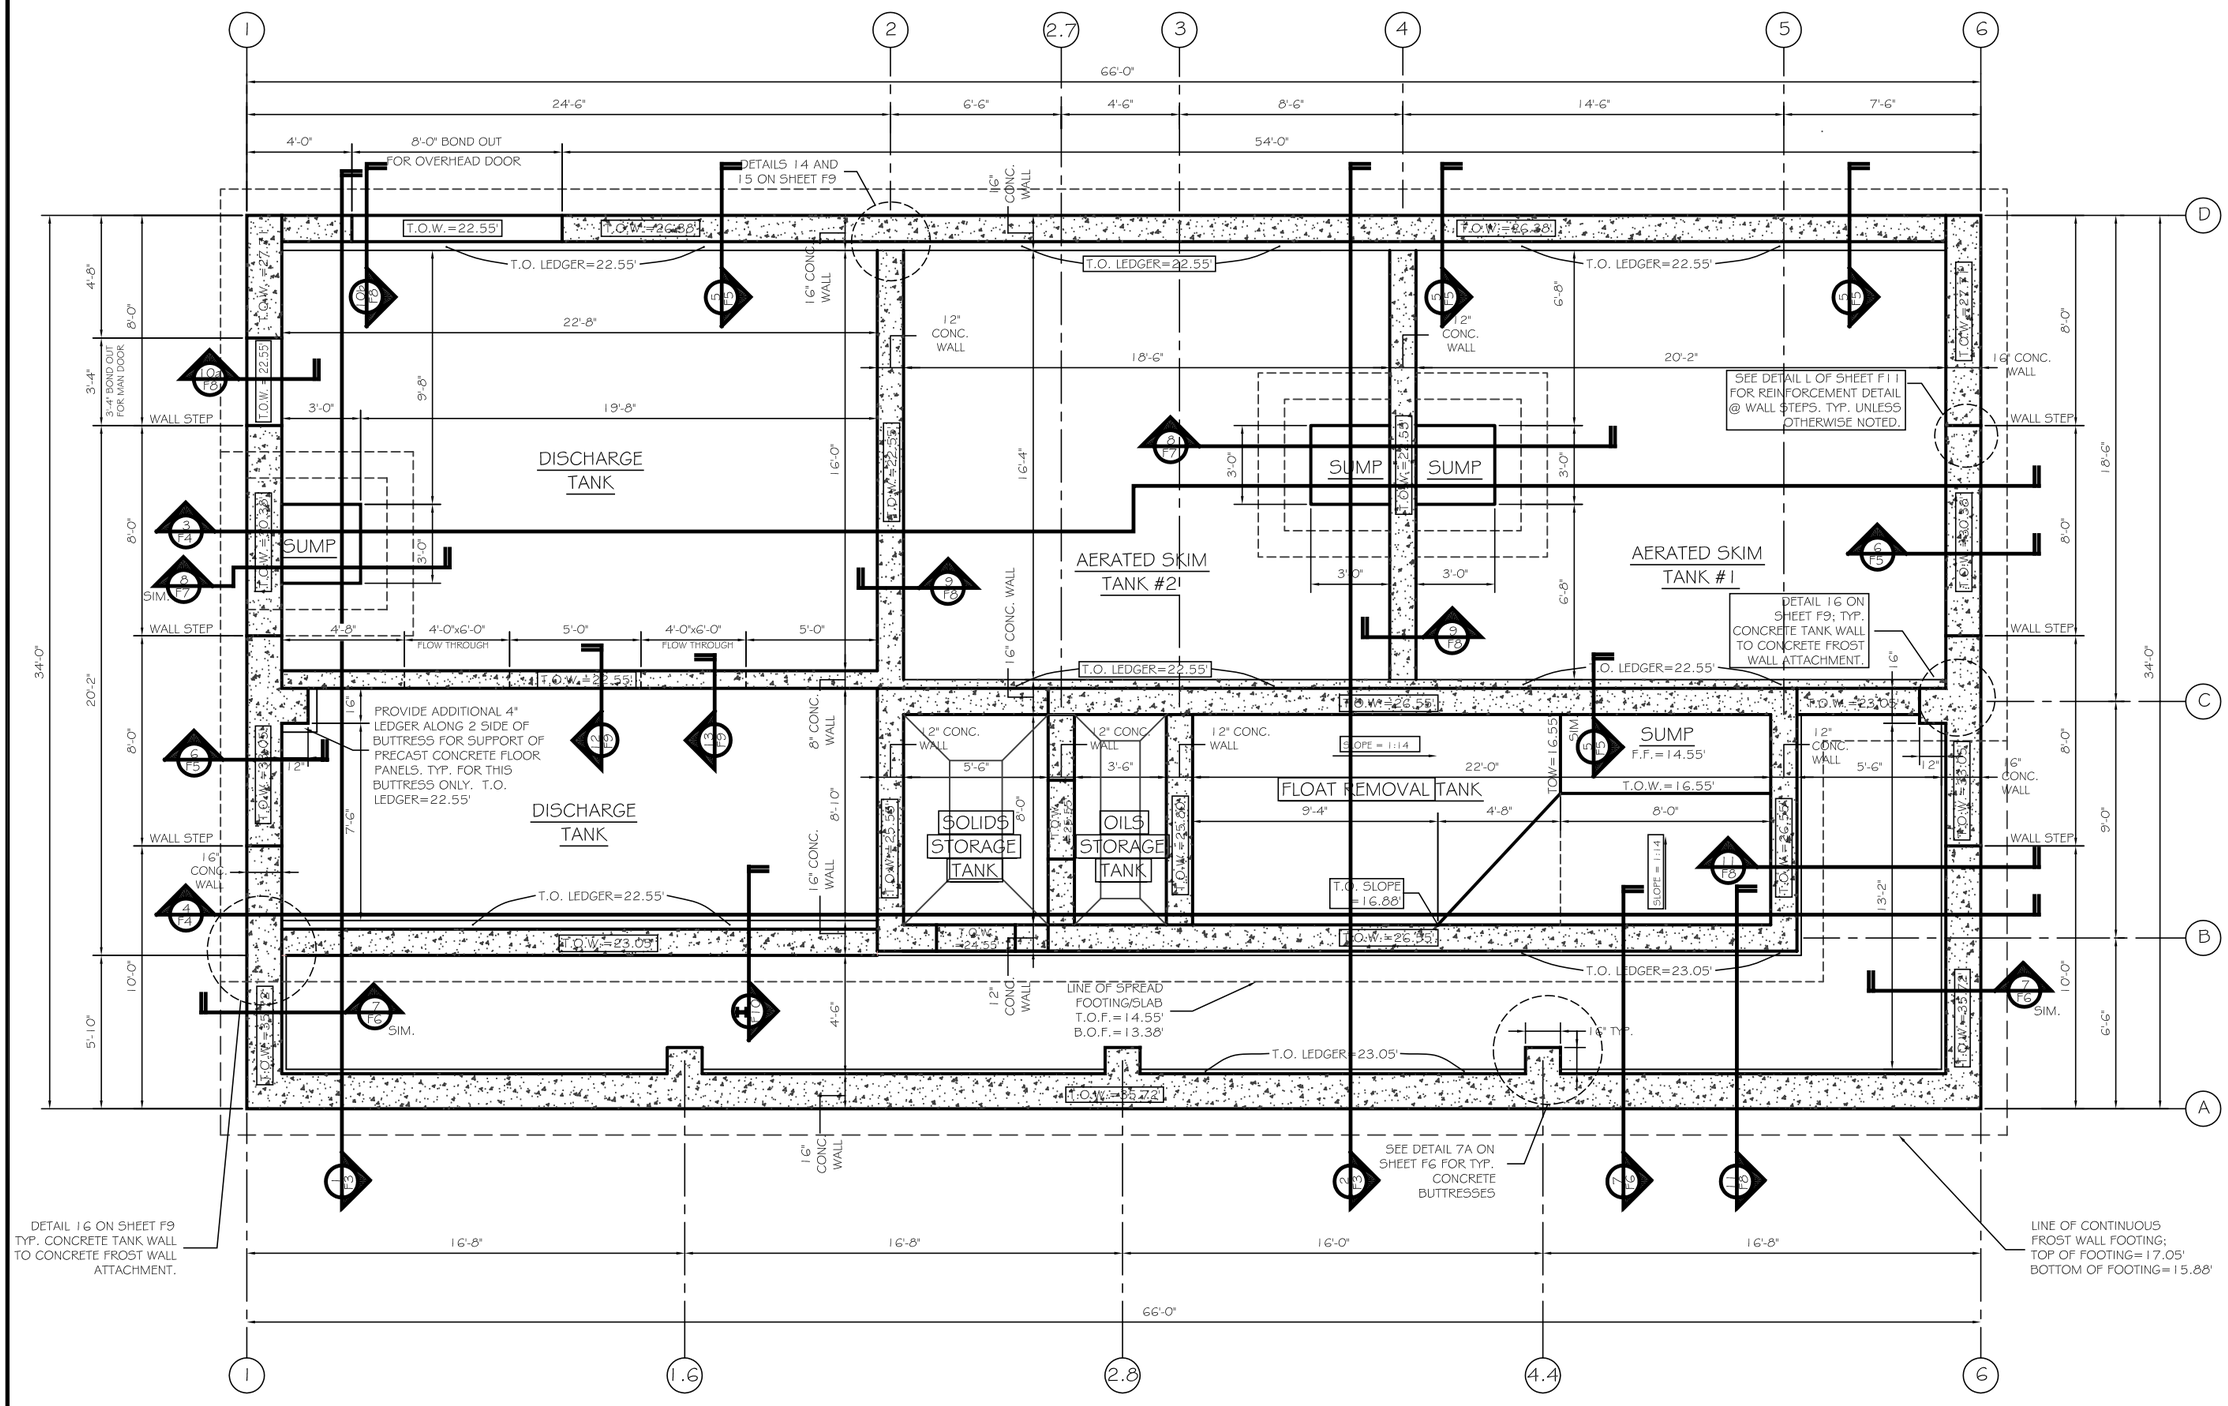

FOUNDATION PLAN

SCALE: 3/8" = 1'-0"

ASSOCIATED DESIGN PARTNERS INC.
80 Leighton Road
Falmouth, Maine 04105
Office: (207) 878-1751
Fax: (207) 878-1788
E-Mail: adp@maine.rr.com

THIS DRAWING, DESIGN AND ELECTRONIC FILE ARE THE PROPERTY OF ASSOCIATED DESIGN PARTNERS, INC. THE REPRODUCTION, COPYING OR ANY OTHER USE OF THIS DOCUMENT WITHOUT WRITTEN CONSENT IS PROHIBITED.

PROJECT: WSTWTR. PRETREATMENT BLDG.
FOR: BARBER FOODS, INC.
PORTLAND, MAINE

SHEET TITLE: FOUNDATION PLAN

REVISIONS

NO.	DESCRIPTION	DATE

DATE :	12/31/02
SCALE :	3/8" = 1'-0"
DESIGN BY:	JAT
DRAWN BY:	MGK
FILE No.	02005.S1.dwg
PROJECT NUMBER:	02005
SHEET:	F1 OF 11