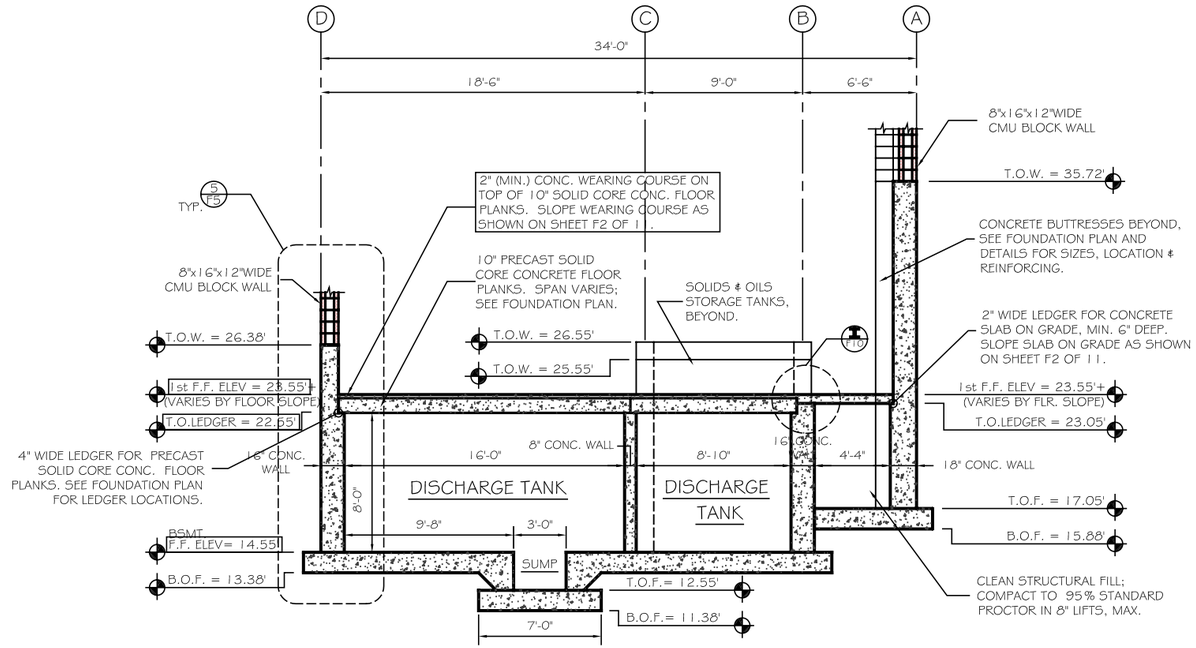

SECTION THROUGH DISCHARGE TANK

SCALE: 1/4" = 1'-0"

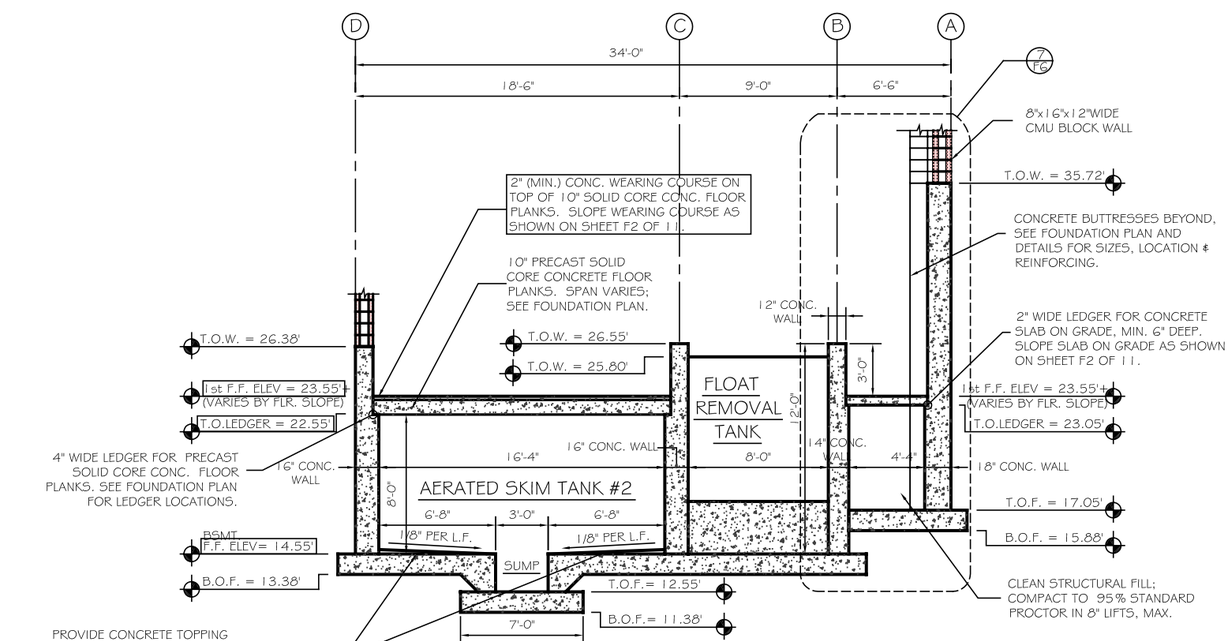

SECTION THROUGH TANK NO.2 AND SOLIDS STORAGE TANK

SCALE: 1/4" = 1'-0"

ASSOCIATED DESIGN PARTNERS INC.
80 Leighton Road
Falmouth, Maine 04105
Office: (207) 878-1751
Fax: (207) 878-1788
E-Mail: adp@maine.rr.com

THIS DRAWING, DESIGN AND ELECTRONIC FILE ARE THE PROPERTY OF ASSOCIATED DESIGN PARTNERS, INC. THE REPRODUCTION, COPYING OR ANY OTHER USE OF THIS DOCUMENT WITHOUT WRITTEN CONSENT IS PROHIBITED.

PROJECT: WSTWTR. PRETREATMENT BLDG.
FOR: BARBER FOODS, INC.
PORTLAND, MAINE

SHEET TITLE: BUILDING SECTIONS

No.	REVISIONS DESCRIPTION	DATE

DATE :	12/31/02
SCALE :	1/4" = 1'-0"
DESIGN BY:	JAT
DRAWN BY:	MGK
FILE No.	02005.S1.dwg
PROJECT NUMBER:	02005
SHEET:	F3 OF 11