ROOM FINISH SCHEDULE

ROOM NO.	ROOM NAME	FLOOR TYPE	BASE TYPE	WALLS NORTH	WALLS EAST	WALLS SOUTH	WALLS WEST	CEILING HEIGHT	CEILING TYPE	REMARKS
100	SHIPPING ROOM	F1	B1	W1	W1	W1	W1	–	–	-
101	OFFICE	F1	VINYL COVE	W1	W1	W1	W1	9'-6"	C1	-
102	STAIR	F2	–	CMU	CMU	CMU	W1	–	–	(2) LAYERS OF 5/8" TYPE 'X' GYP ATTACHED TO MTL STUD WALL
200	PACKAGING ROOM	F1	B1	W1	W1	EXIST	W1	17'-0"	C1	-
201	SPIRAL FREEZER	F1	B1	W1	EXIST	W1	W1	VARIES	C1	-
202A	SPIRAL FREEZER	–	–	–	–	–	–	–	–	FLUSH CONCRETE WALL W/O CEILING BY OWNER
202	MEAT ROOM	F1	B1	EXIST	W1	W1	W1	16'-0"	C1	-
206	ELECTRIC ROOM	F1	–	W1	W1	W1	EXIST	EXIST 16'-0"		

ROOM FINSH SCHEDULE

F1 CONCRETE SLAB U/GRIDE TROWELED

F2 CONCRETE SLAB

B1 CONCRETE CURB W/6" H. COVE

W1 INSULTED PANEL

C1 INSULTED PANELS

WINDOW SCHEDULE

NO.	WIDTH x HEIGHT	WINDOW TYPE	SILL HEIGHT	FRAME MATERIAL	HEAD FLASH TYPE	JAMB FLASH TYPE	SILL FLASH TYPE	GLAZING	TYPE LABEL	REMARKS
W1	2'-0"x5'-0"	–	7'-7"	ANODIZED ALUM.	1 FLASH	1 SEAL	1 FLASH	INSULATED DOUBLE PANE	–	BANNER DOORS 48X29"-L NON-OPERABLE, TEMPERED GLASS
W2	5'-0"x3'-0"	–	3'-6"	ANODIZED ALUM.	1 FLASH	1 SEAL	1 FLASH	INSULATED DOUBLE PANE	–	BANNER DOORS 48X29"-L NON-OPERABLE

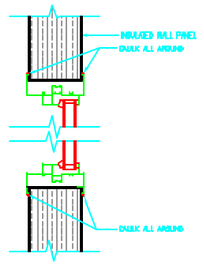

WINDOW DETAIL

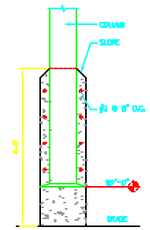

COLUMN DETAIL

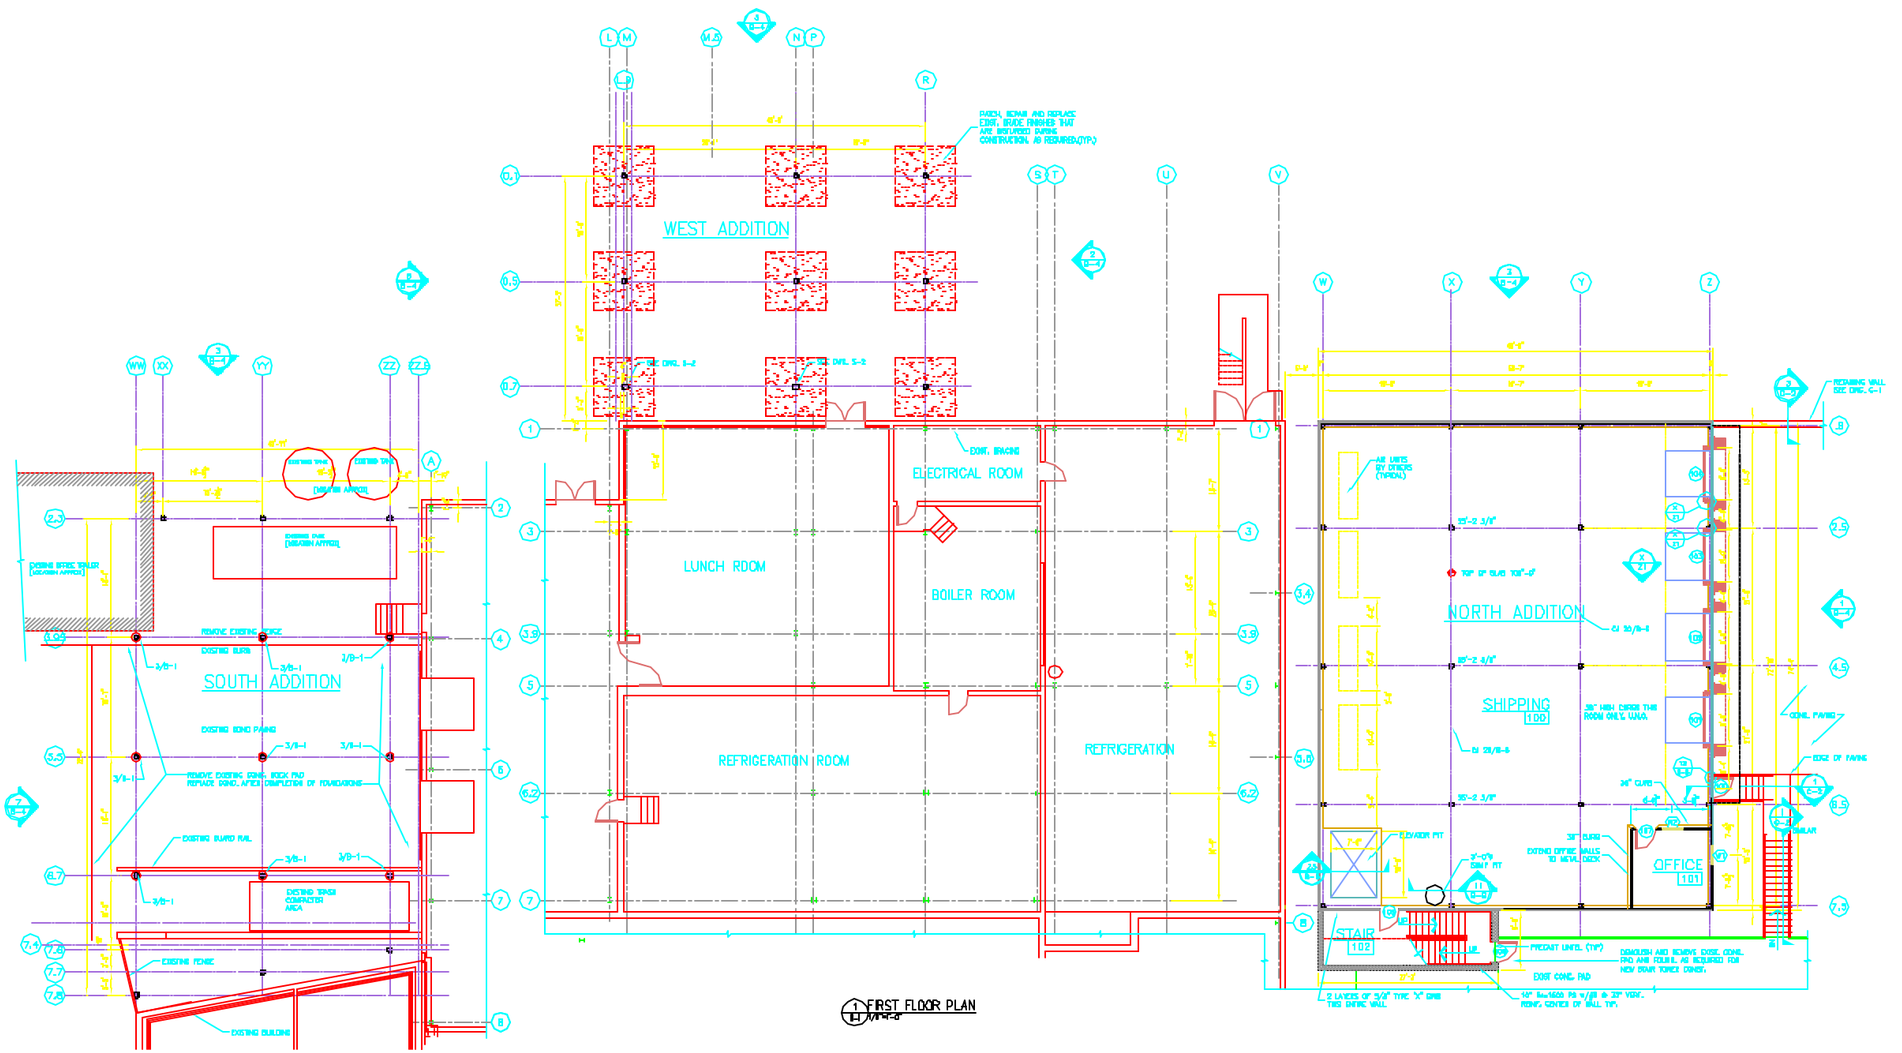
WEST ADDITION
ELECTRICAL ROOM
LUNCH ROOM
BOILER ROOM
REFRIGERATION ROOM
REFRIGERATION
SOUTH ADDITION
NORTH ADDITION
SHIPPING
100
OFFICE
101
STAIR
102
REMOVE EXISTING FENCE
EXISTING BUILDING
EXISTING BUILDING
EXISTING BUILDING