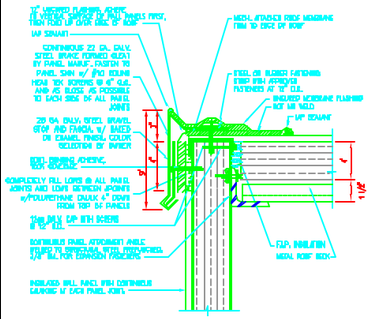

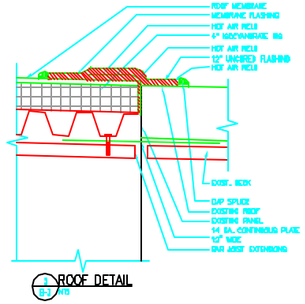

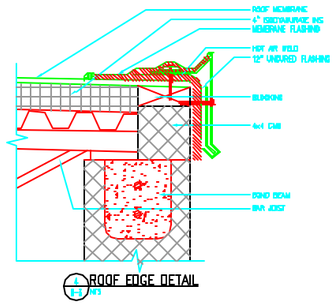

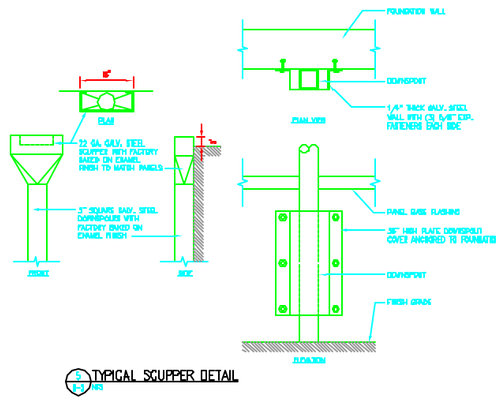

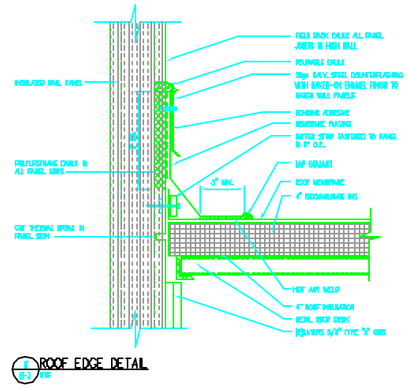

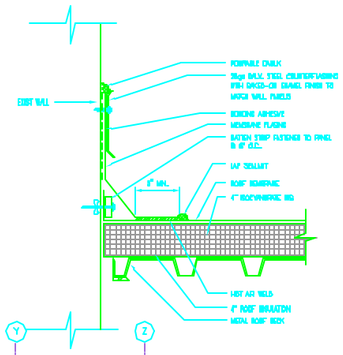

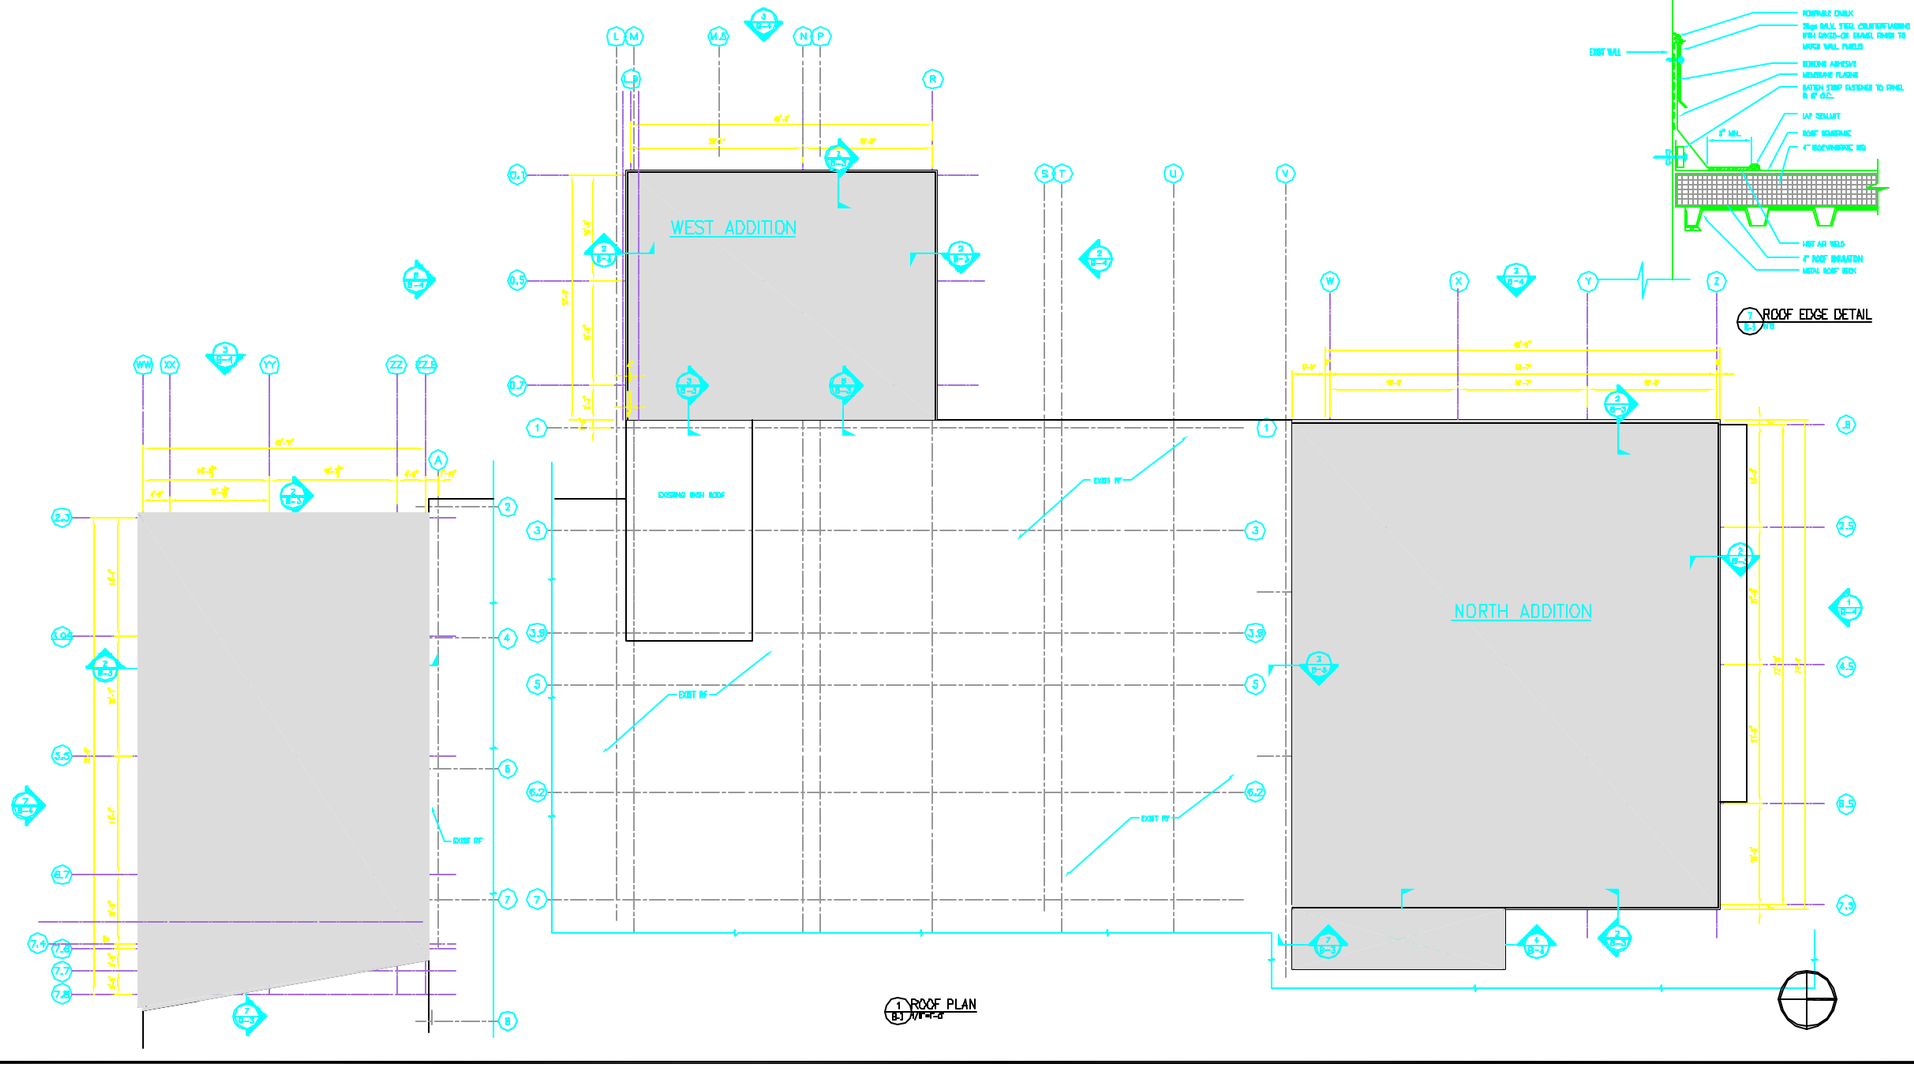

SPEAR & ASSOCIATES LLC
Engineers and Consultants
436 Dent Street
P.O. Box 80
Fort Wayne, Indiana 46801
Phone: (219) 424-2661
FAX (219) 424-2666

Date: FEBRUARY 18, 2021
Scale: as noted
Drawn By: D.C.M.
Checked By: J.A.S.
CAD Drawing Number
99164 B-3

ROOF PLAN

APPLEWOOD
BARBER ROADS
64 ST. ROAD STREET MARYLAND, INDIANA

1370
Project Number

B-3
Sheet Number