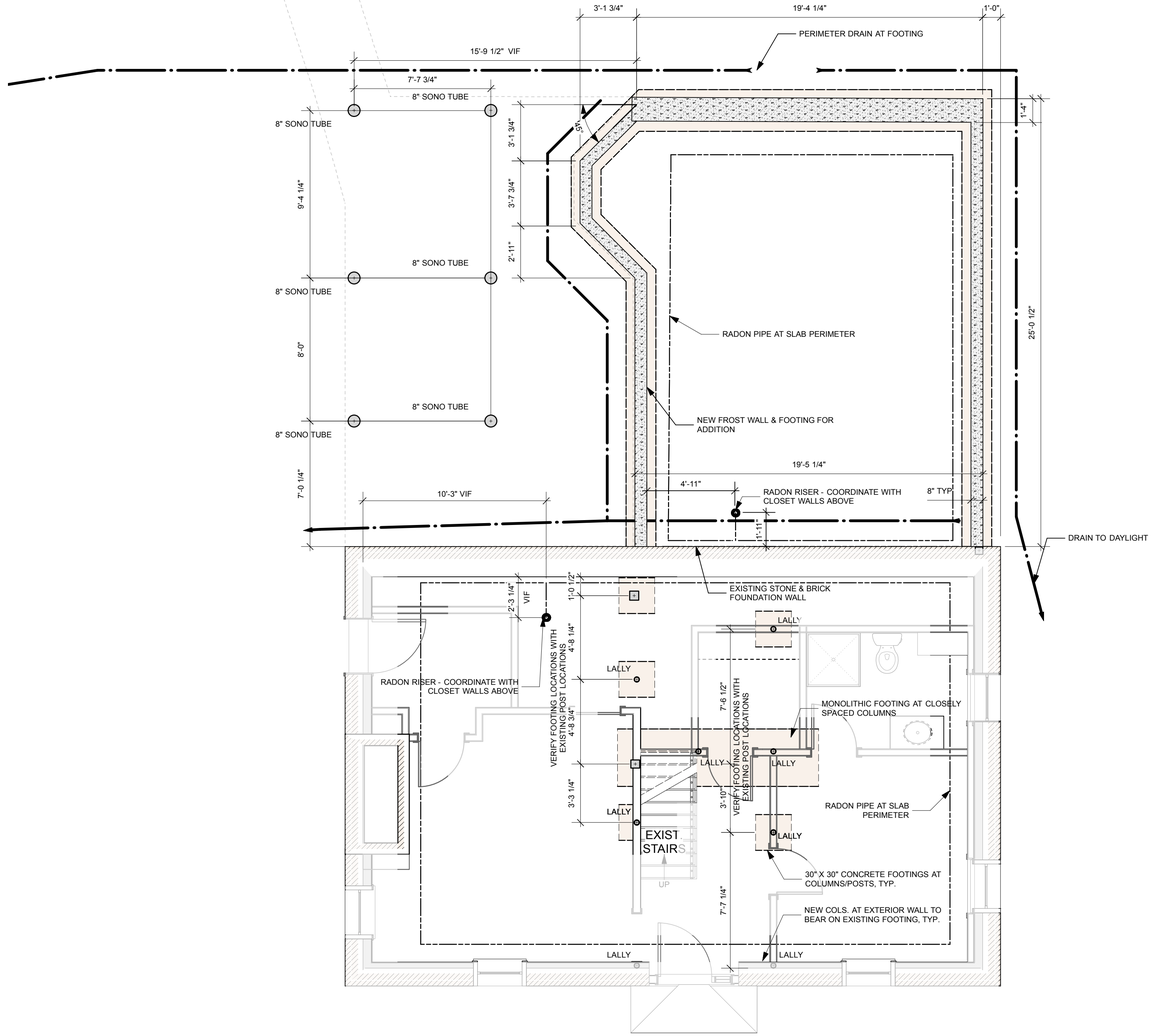

1 Foundation Plan
Scale: 1/4" = 1'-0"

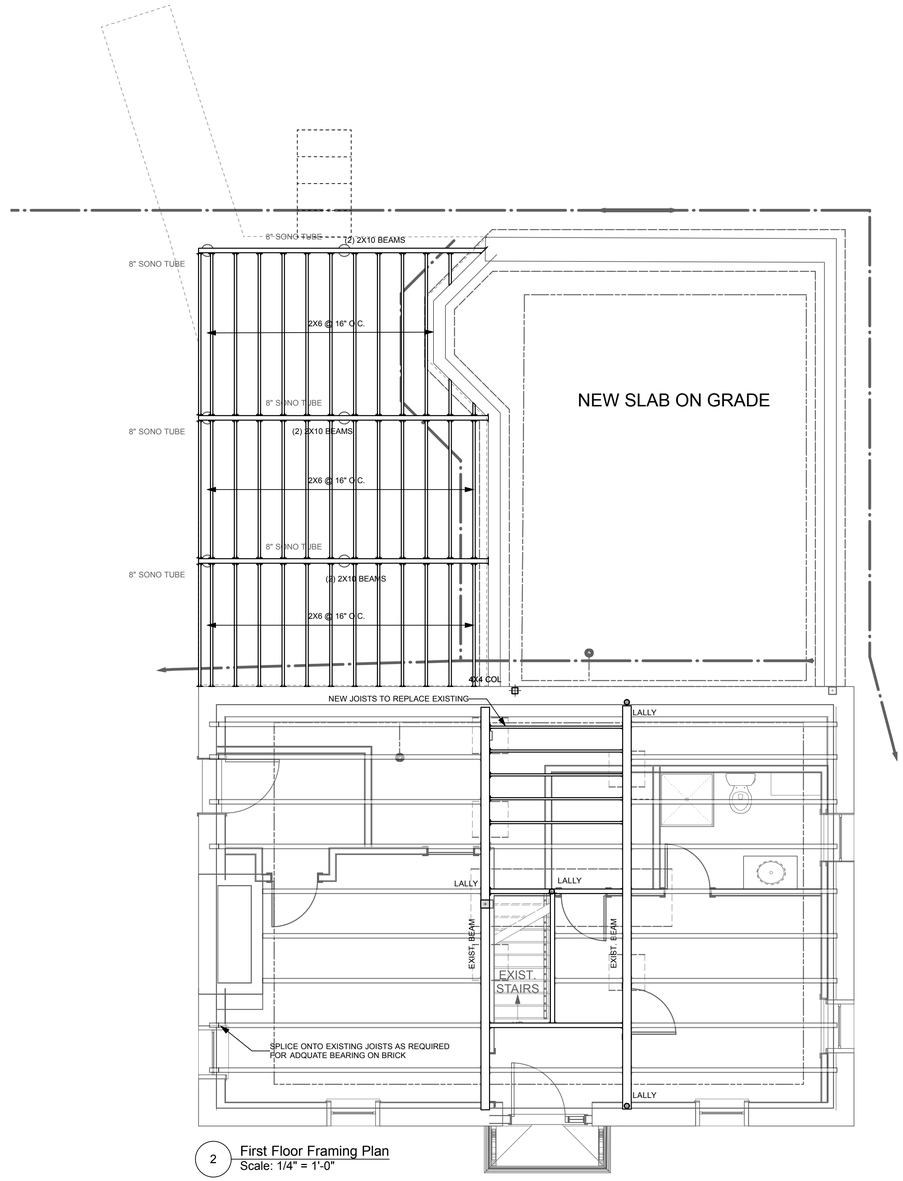

2 First Floor Framing Plan
Scale: 1/4" = 1'-0"

0 4 8 12 16 20 FT

PERMIT SET - REV. 1

STATE OF MAINE
TIMOTHY S. DEAN
No. 7645
LICENSED
PROFESSIONAL ENGINEER

Design Firm
RESIDENTIAL DESIGN STUDIO, LLC
Carol A. Morrissette
174 Danforth Street
Portland, Maine 04102
T 207.699.4184 C 207.671.7965

Revisions
1 1/13/14 - SCALE BAR
2
3

Project Title
Marshall Residence
Portland, Maine
467 Danforth Street CBL 71/A/3

Sheet Title
Foundation & Framing Plans

Sheet Status: Permit Set
Project Number: 13.70
Date: 30 December 2013
Drawn By: CAM
Sheet No.: S1.1
Sheet Scale: 1/4" = 1'-0" UNO
CAD File Number: 093