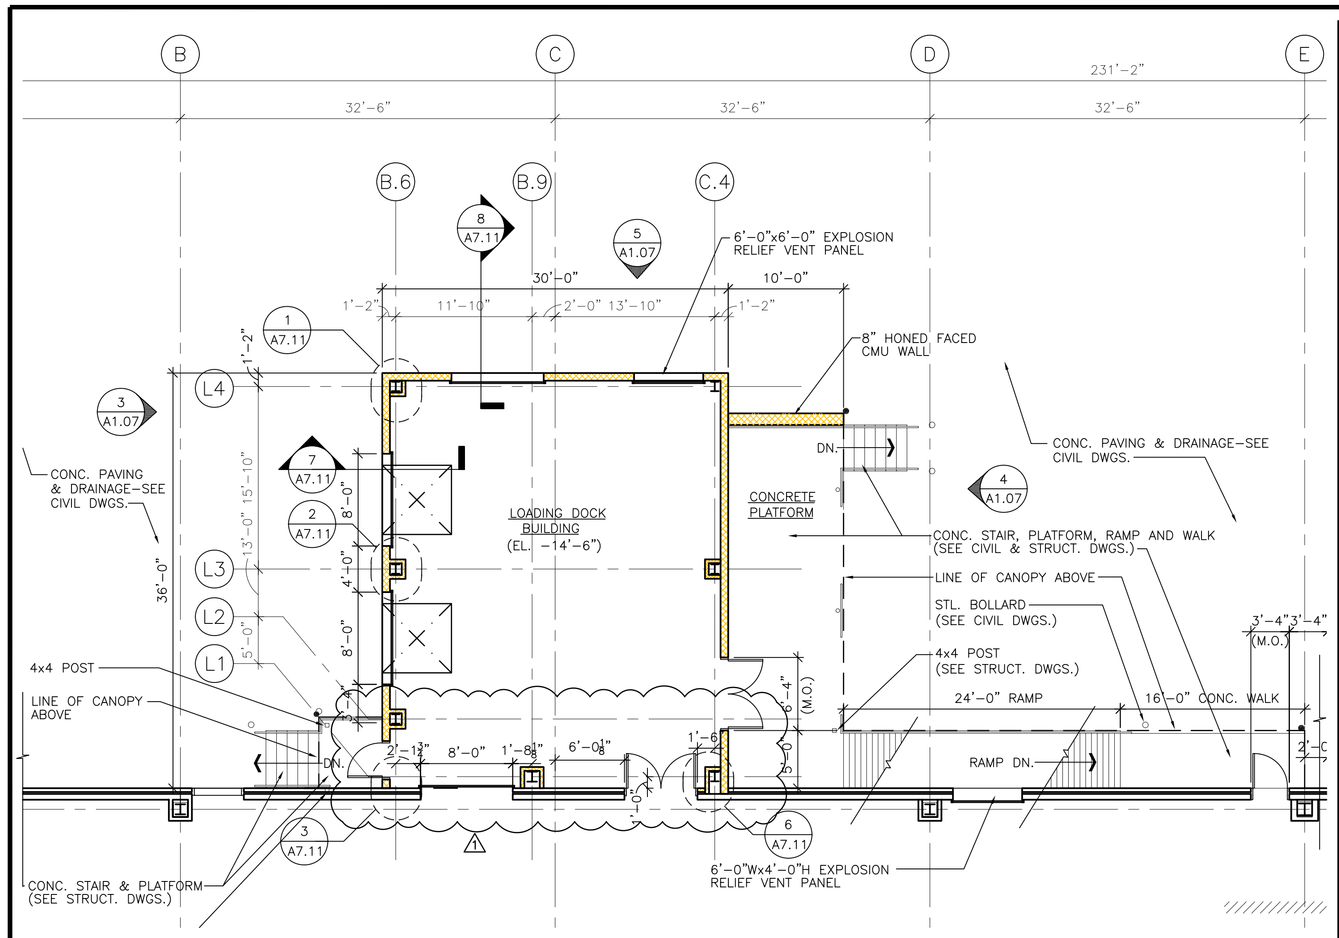

1 A1.07 LOADING DOCK – PLAN

SCALE: 1/8"=1'-0"

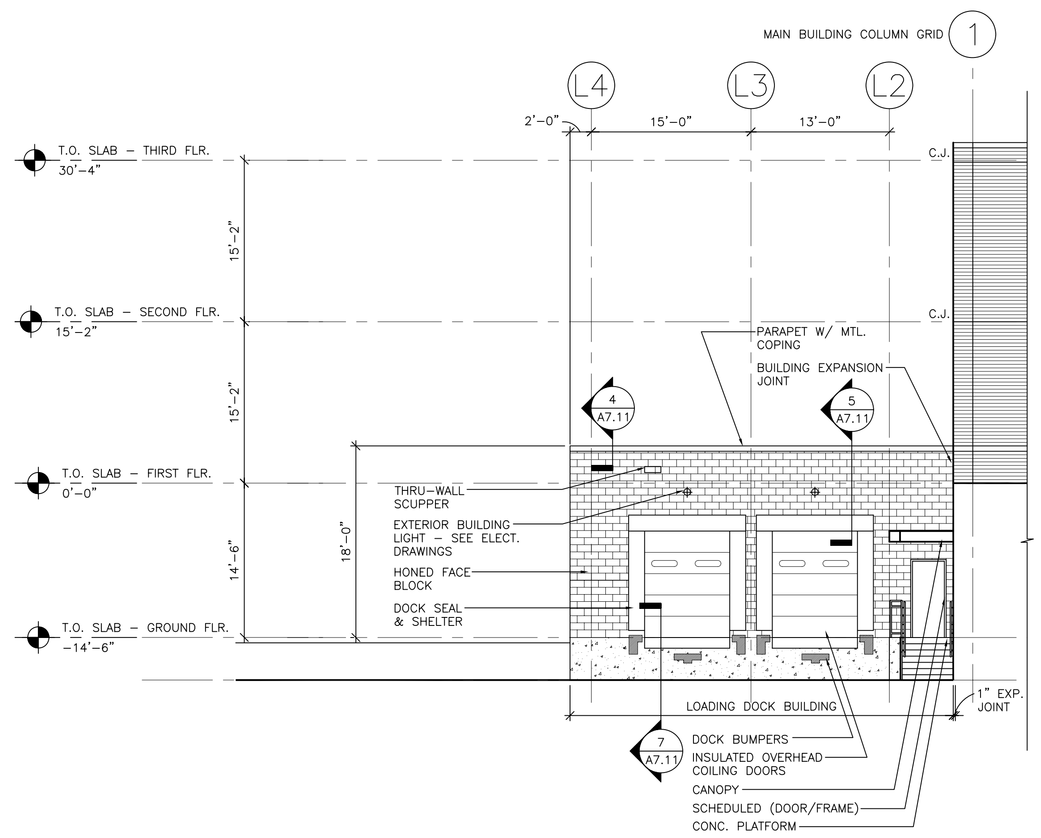

3 A1.07 LOADING DOCK – NORTH ELEVATION

SCALE: 1/8"=1'-0"

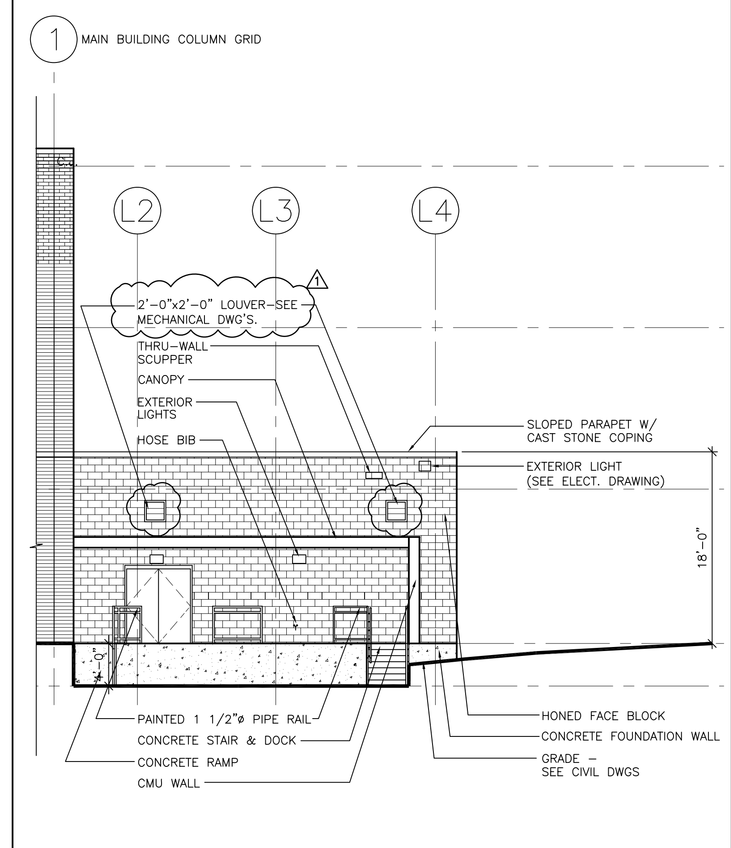

4 A1.07 LOADING DOCK – SOUTH ELEVATION

SCALE: 1/8"=1'-0"

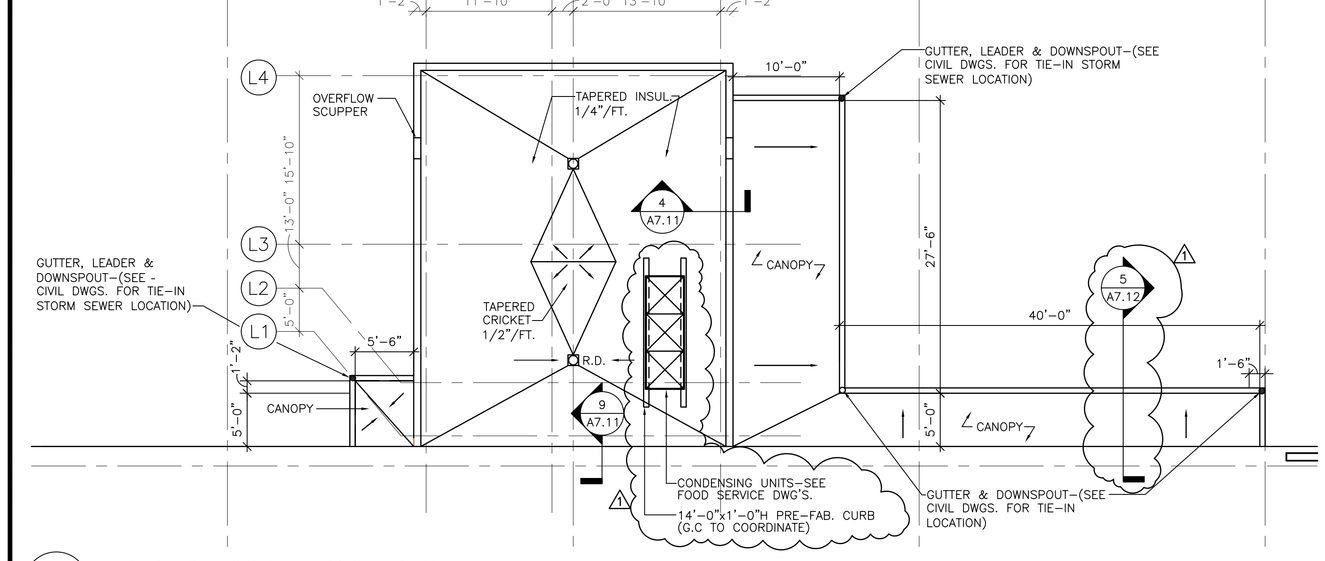

2 A1.07 LOADING DOCK – ROOF PLAN

SCALE: 1/8"=1'-0"

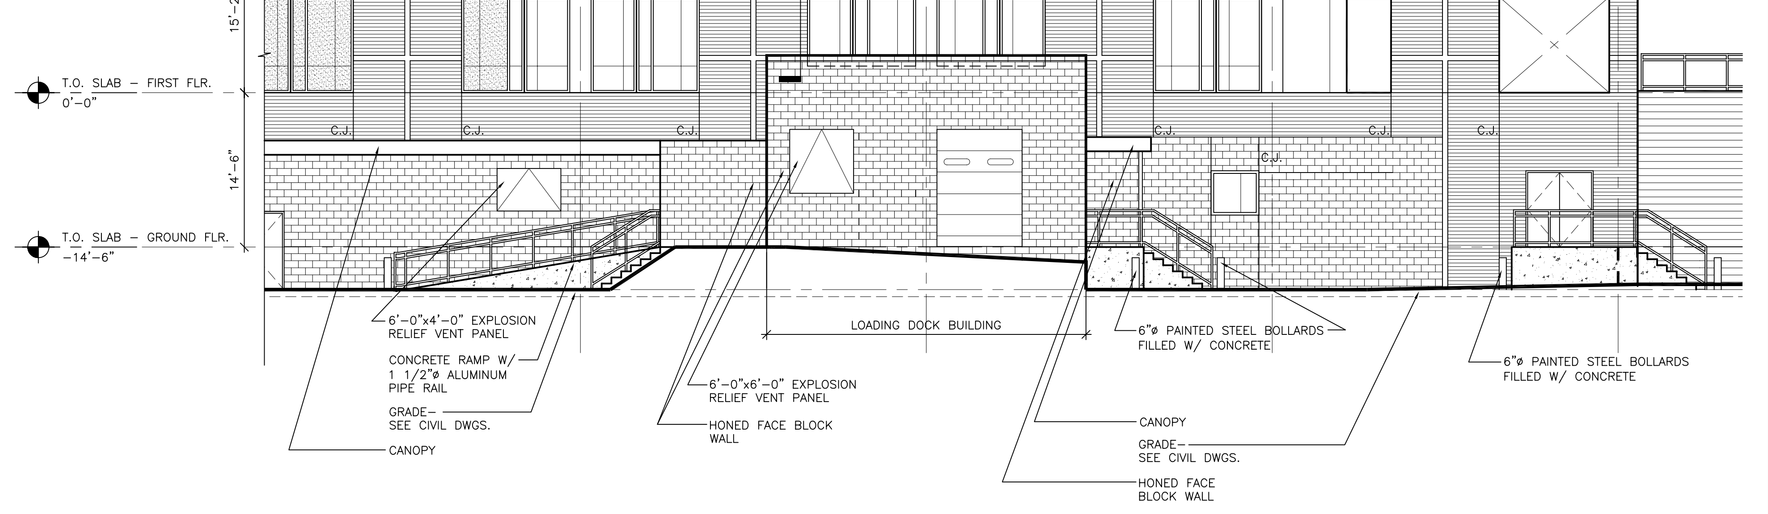

5 A1.07 LOADING DOCK – EAST ELEVATION

SCALE: 1/8"=1'-0"

Revisions

1 REVISION 11.10.06

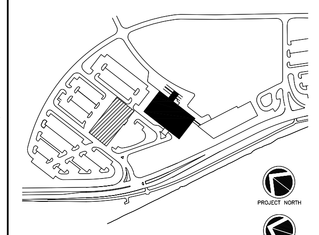

Consultant

CIVIL ENGINEER
DeLuca-Hoffman Associates, Inc.
778 Main Street, Suite 8
South Portland, ME 04106
Phone: (207) 775-1121
Fax:(207) 879-0896

Consultant

ASSOCIATE ARCHITECT/STRUCTURAL ENGINEER
SMRT
144 Fore Street P.O. Box 618
Portland, Maine 04104
Phone: (207) 772-3846
Fax: (207) 772-1070

Consultant

MECHANICAL/ELECTRICAL ENGINEER
Bard, Rao + Athanas Consulting Engineers, LLC
The Arsenal on the Charles
311 Arsenal Street
Watertown, MA 02472-5789
Phone: 617.254.0016
Fax: 617.924.9339

Consultant

EQUIPMENT PLANNING
Gene Burton & Associates
1893 General George Patton Drive
Franklin, Tennessee 37067
Phone: (615) 376-3100
Fax:(615) 376-3114

Consultant

CONSTRUCTION MANAGER
Gilbane Building Company
7 Jackson Walkway
Providence, Rhode Island 02903
Phone: (401) 456-5905
Fax: (401) 456-5516

Consultant

FOOD SERVICE
Inman Foodservice, LLC
1808 West End Ave. Suite 1400
Nashville, TN 37203
Phone: (615) 321-5591
Fax: (615) 321-5689

It is the responsibility of the Construction Manager/General Contractor and all Sub-Contractors to verify all dimensions and accept conditions of prior work by related trades before proceeding with any work.

Date
10.02.06 CORE & SHELL ISSUED FOR CONSTRUCTION

Drawn By
MAF/JJL/CLB/CLJ/LMS

Scale
AS NOTED

Francis

Cauffman

Foley

Hoffmann

Francis Cauffman
Foley Hoffmann
Architects Ltd.

2120 Arch Street
Philadelphia, PA 19103
215-568-8250

Project Title

Mercy Health
System of Maine

FORE RIVER SHORT
STAY HOSPITAL

MERCY

Project Number
F05-4898

Drawing Title and Number
Loading Dock Plans & Elevations

A1.07