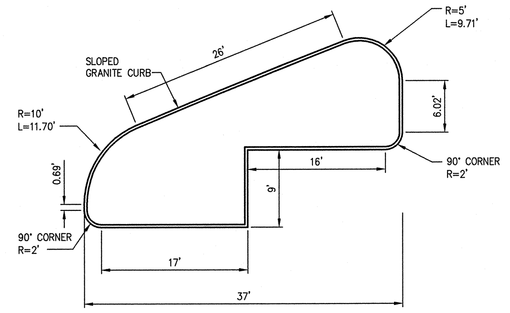

1

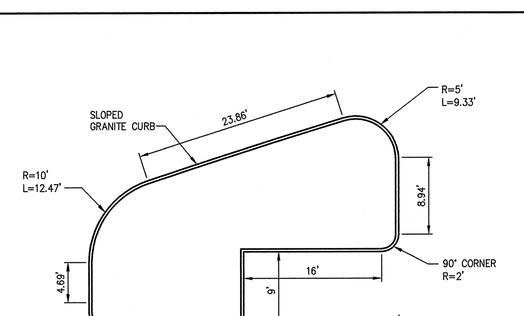

2

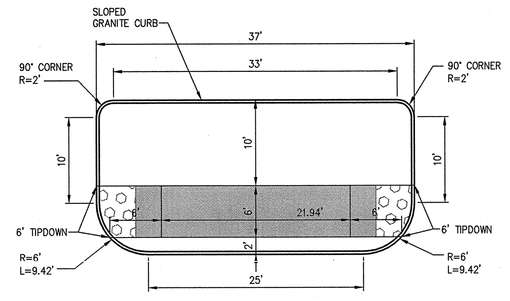

3

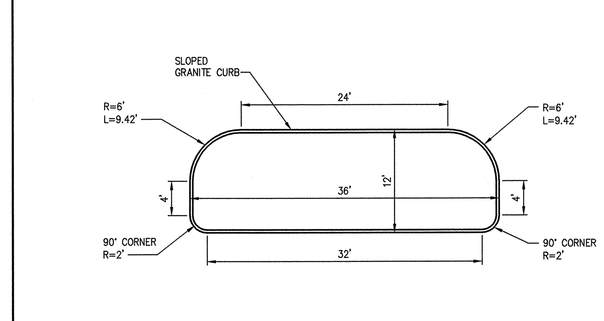

6

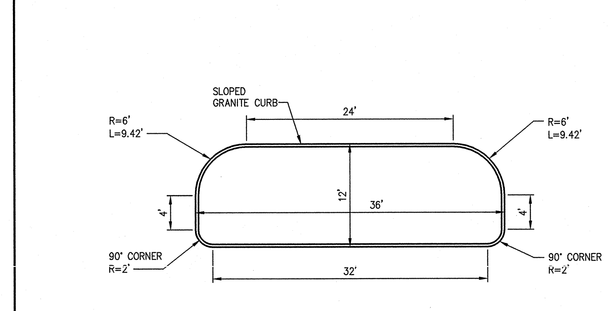

8

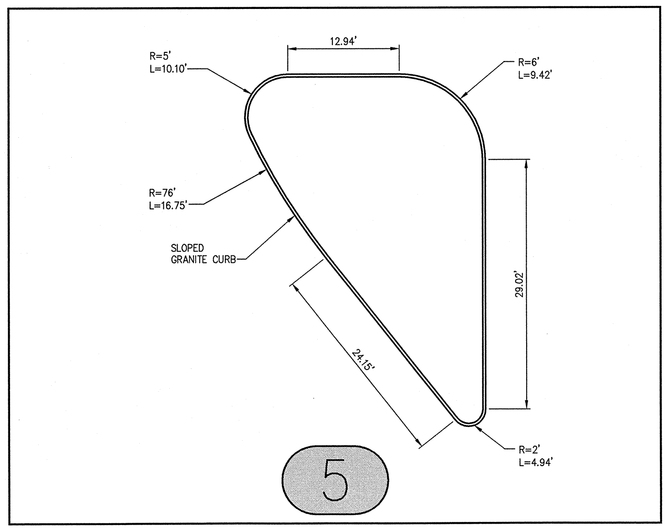

5

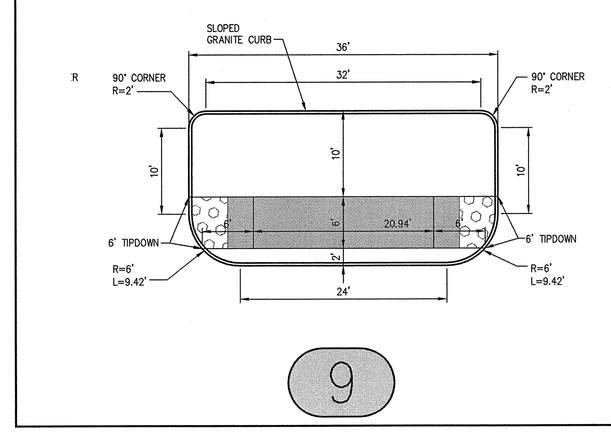

9

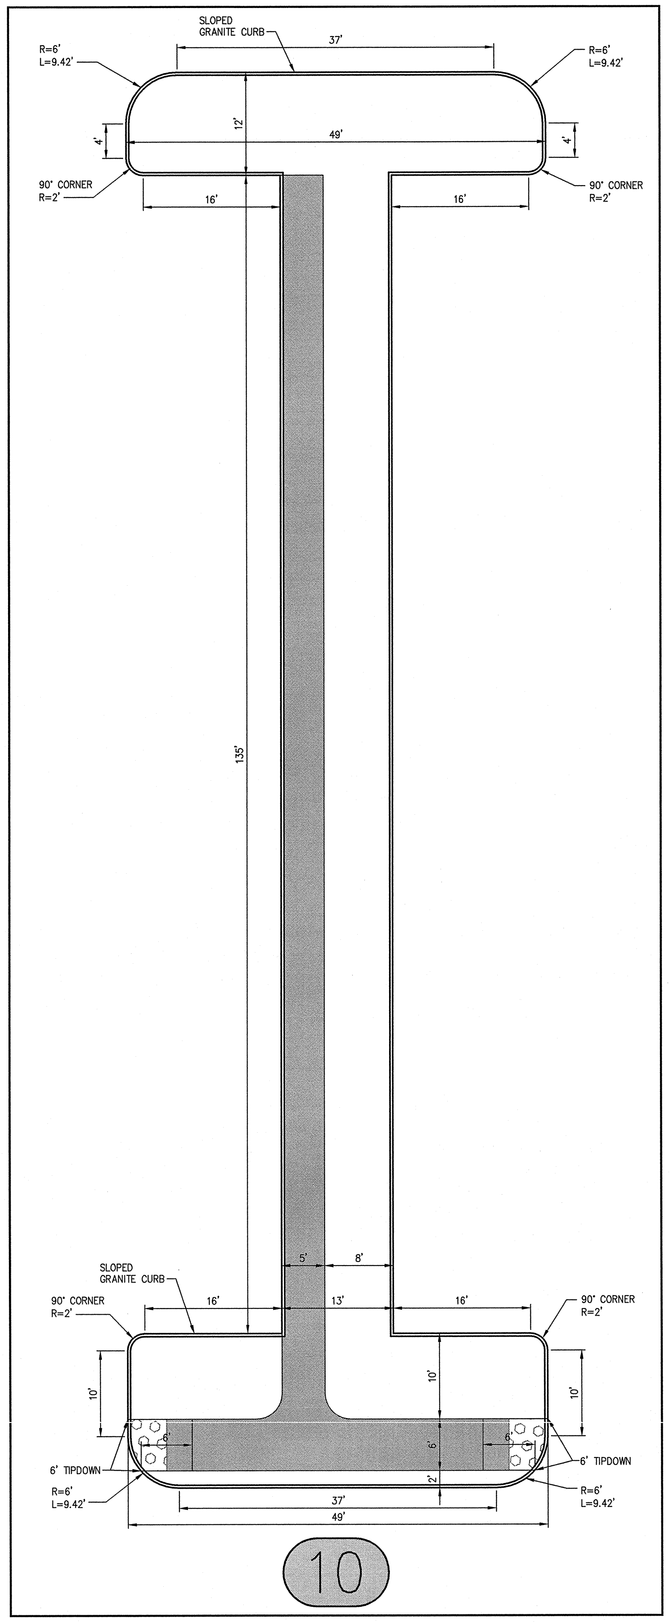

10

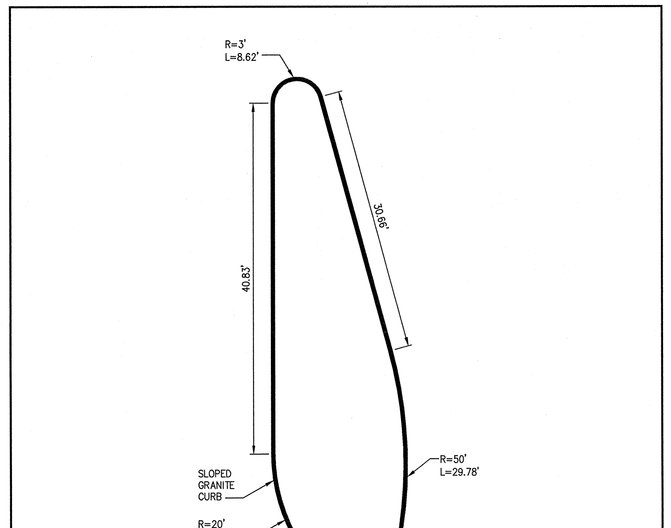

11

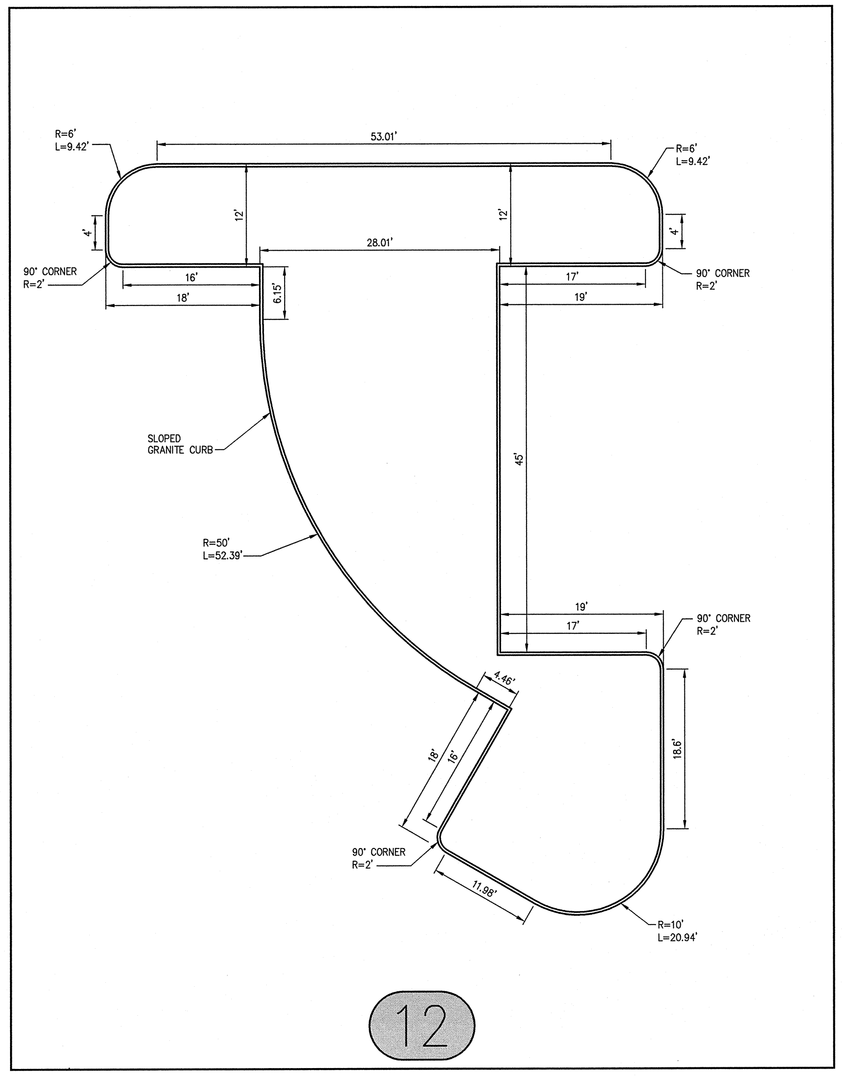

12

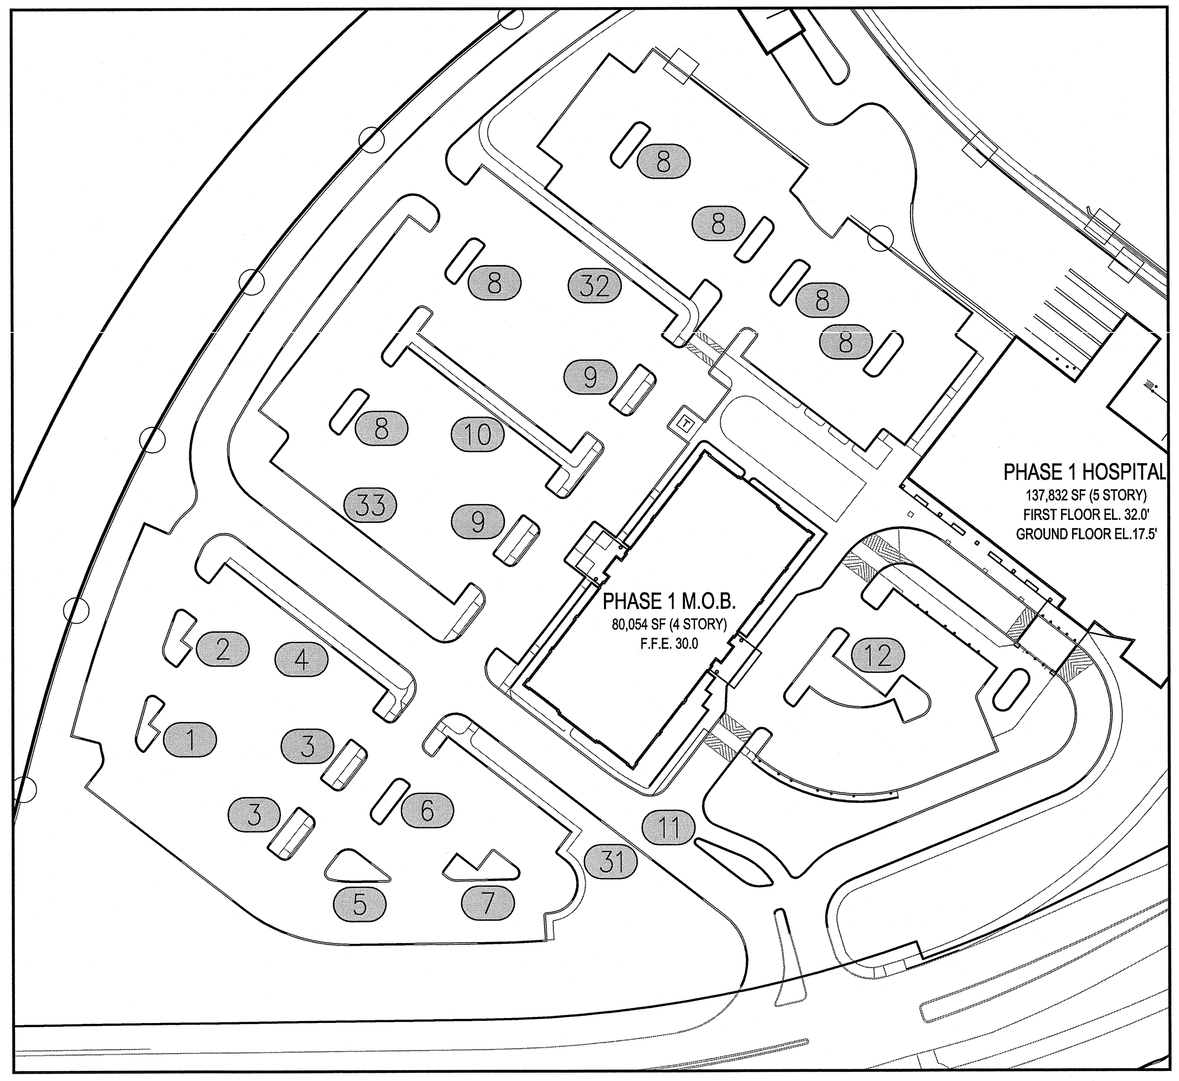

ORIENTATION SKETCH

N.T.S.

REV	DATE	DESCRIPTION
2	7.28.06	RELEASED TO CONSTRUCTION MANAGER
1	7.25.06	RESUBMITTED TO CITY OF PORTLAND

REVISIONS

STATE OF MAINE · STEPHEN R. BUSHEY · REGISTERED PROFESSIONAL ENGINEER

P.E. STEPHEN BUSHEY
LIC. # 7429

PROJECT
MERCY AT THE FORE

SHEET TITLE
INTERIOR ISLAND
CURB GEOMETRICS

CLIENT
MERCY HOSPITAL

DeLUCA-HOFFMAN ASSOCIATES, INC.
778 MAIN STREET, SUITE 8
SOUTH PORTLAND, ME 04106
207.775.1121
WWW.DELUCAHOFFMAN.COM

DRAWN:	DED	DATE:	JAN. 2002
DESIGNED:	SRB	SCALE:	1" = 10'
CHECKED:	SRB	JOB NO.	2149.01
FILE NAME:	2149.01–ISLAND GEOMETRICS		
SHEET	C-24		

G:\2149.01\dwg\Permit Set\2149.01-ISLAND GEOMETRICS.dwg, NORTH 1, 7/28/2006 12:12:57 PM, DDavis