REV	DATE	DESCRIPTION
2	7.28.06	RELEASED TO CONSTRUCTION MANAGER
1	7.25.06	RESUBMITTED TO CITY OF PORTLAND

REVISIONS

U.C. # 7429

P.E. STEPHEN BUSHEY

PROJECT
MERCY AT THE FORE

SHEET TITLE
INTERIOR ISLAND
CURB GEOMETRICS

CLIENT
MERCY HOSPITAL

DRAWN:	DED	DATE:	JAN. 2002
DESIGNED:	SRB	SCALE:	1" = 10'
CHECKED:	SRB	JOB NO.	2149.01
FILE NAME:	2149.01-ISLAND GEOMETRICS		

SHEET C-25

DELUCA-HOFFMAN ASSOCIATES, INC.
778 MAIN STREET, SUITE 8
SOUTH PORTLAND, ME 04106
207.775.1121
WWW.DELUCAHOFFMAN.COM

ORIENTATION SKETCH
N.T.S.

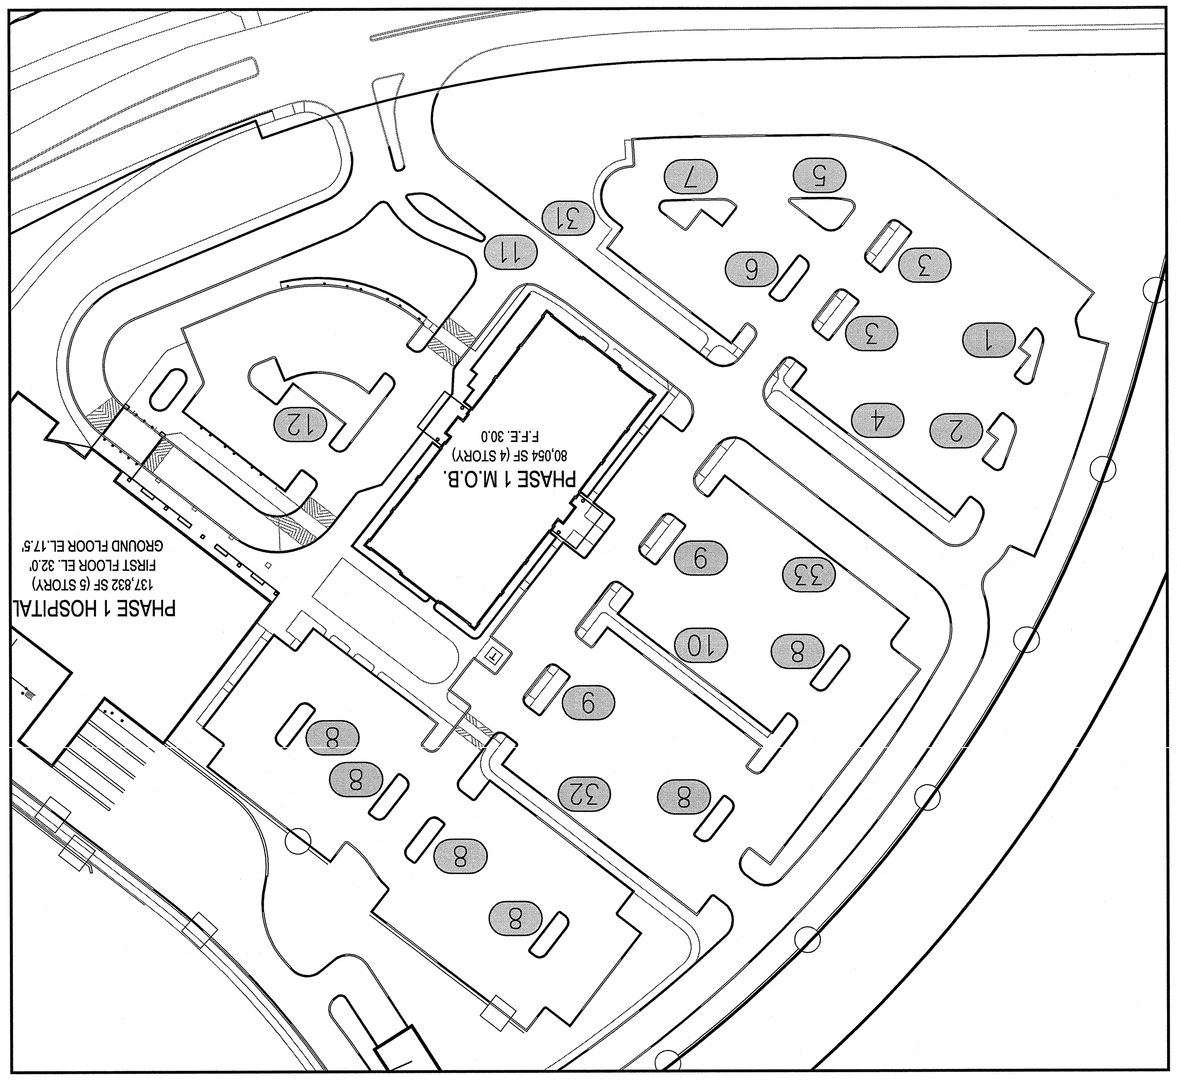

33

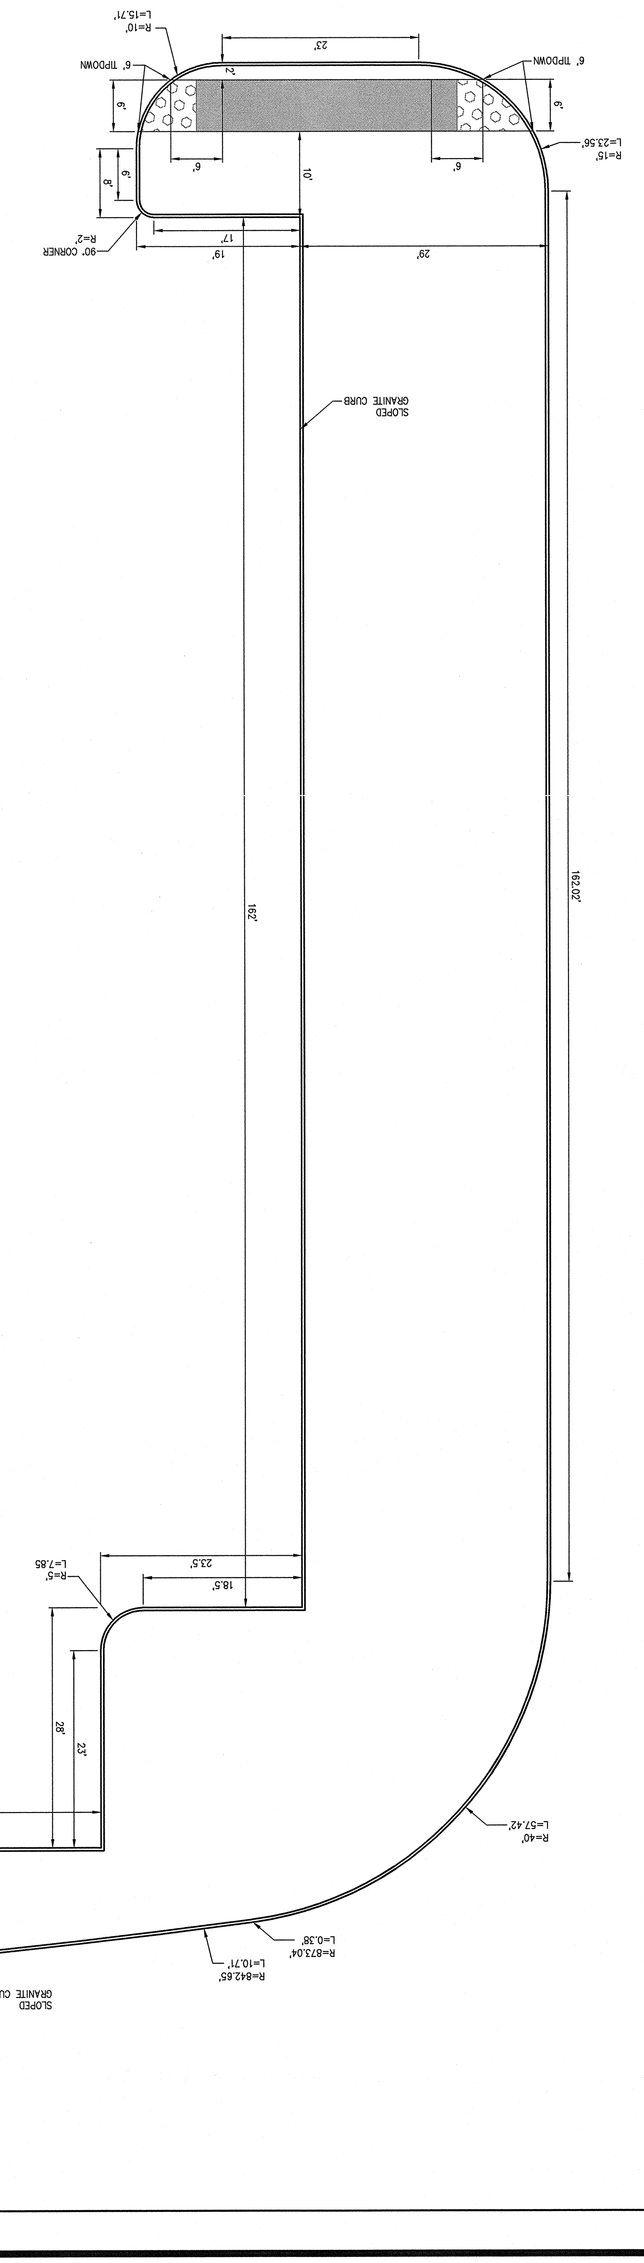

32

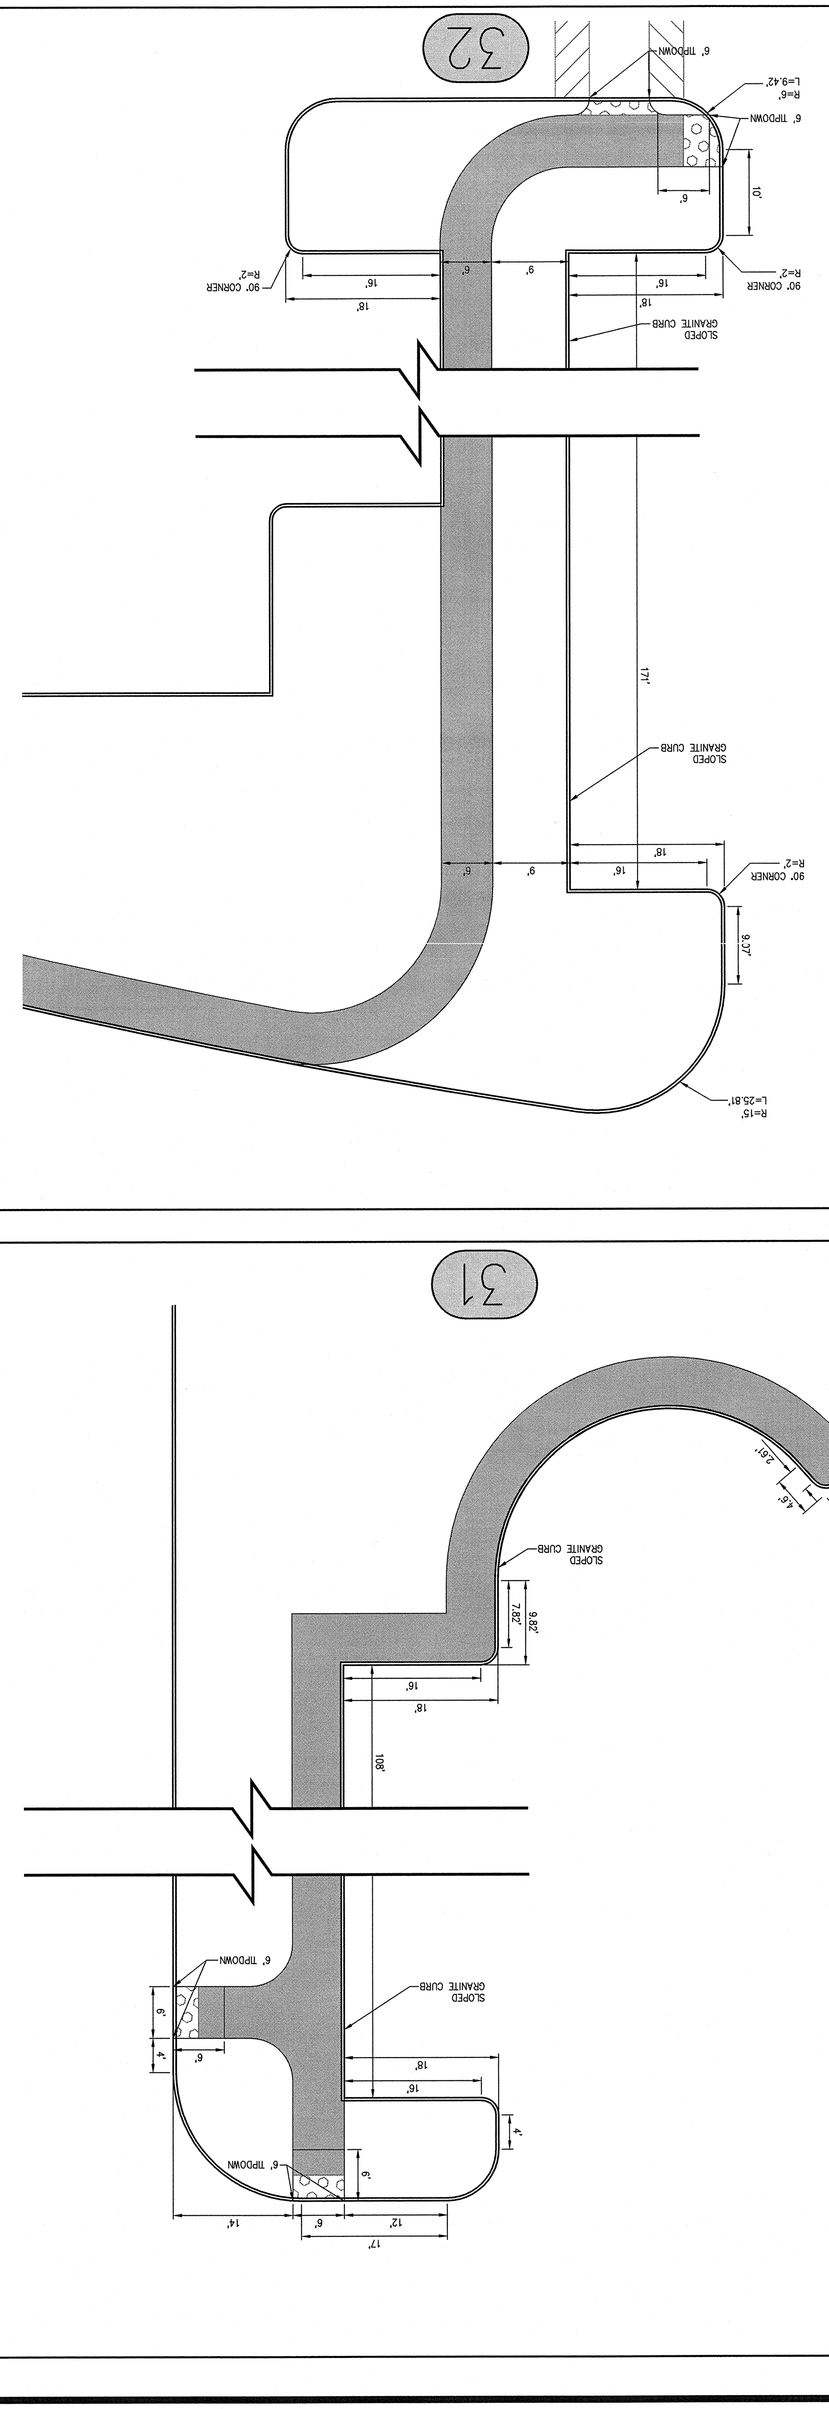

31

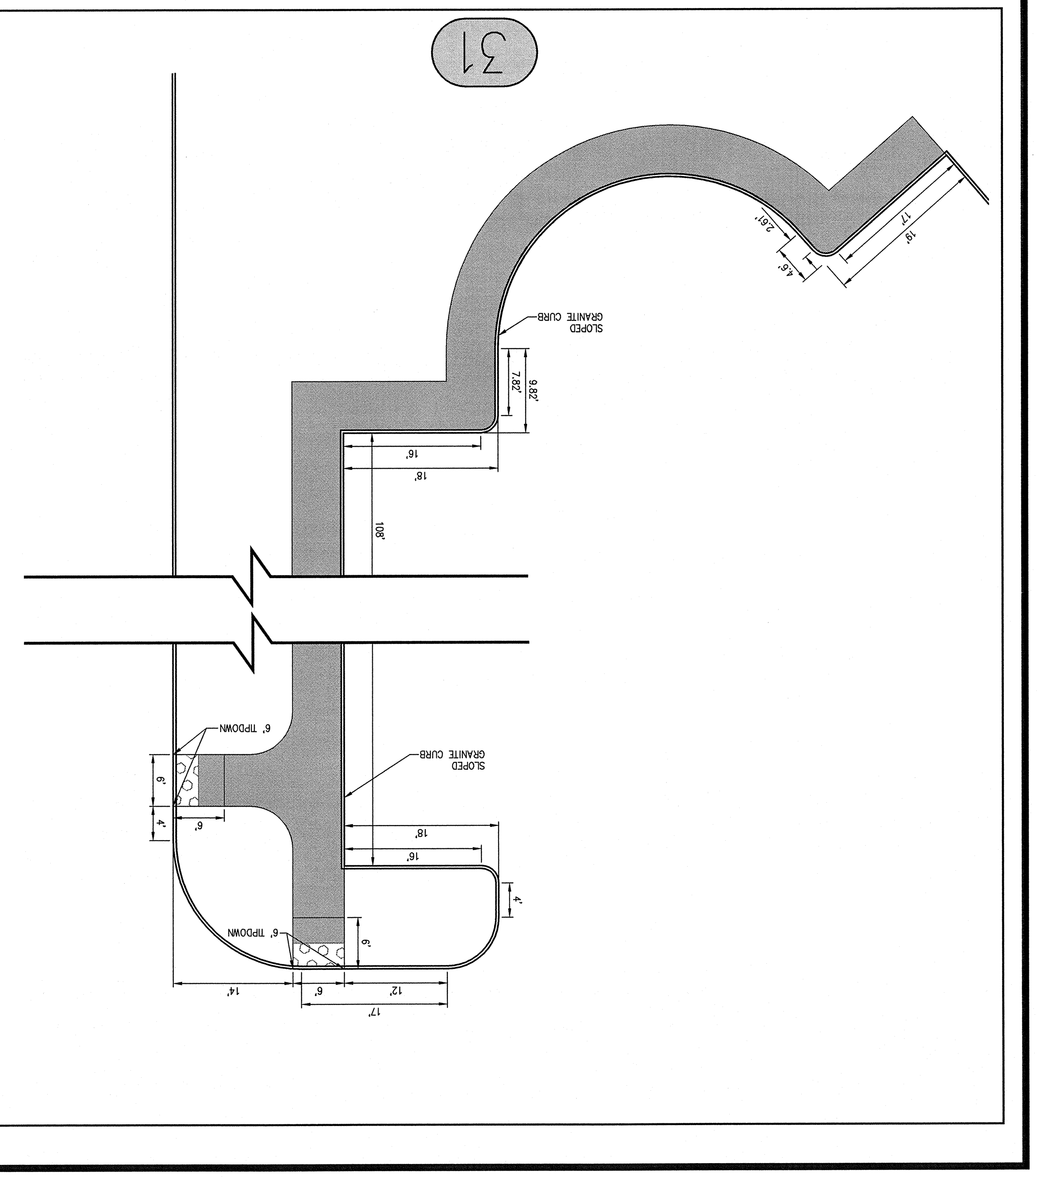

G:\2149.01\dwg\Permit Set\2149.01-ISLAND GEOMETRICS.dwg, NORTH 2, 7/28/2006 12:14:34 PM, DDavis