G:\21\49.01\dwg\Permit Set\21i49.01-PROFILES.dwg, WATER AND SEWER, 11/8/2006 4:54:39 PM, cwhittemate

SANITARY SEWER PROFILE 'A'

SCALE: HOR 1"=40'
VERT 1"=4'

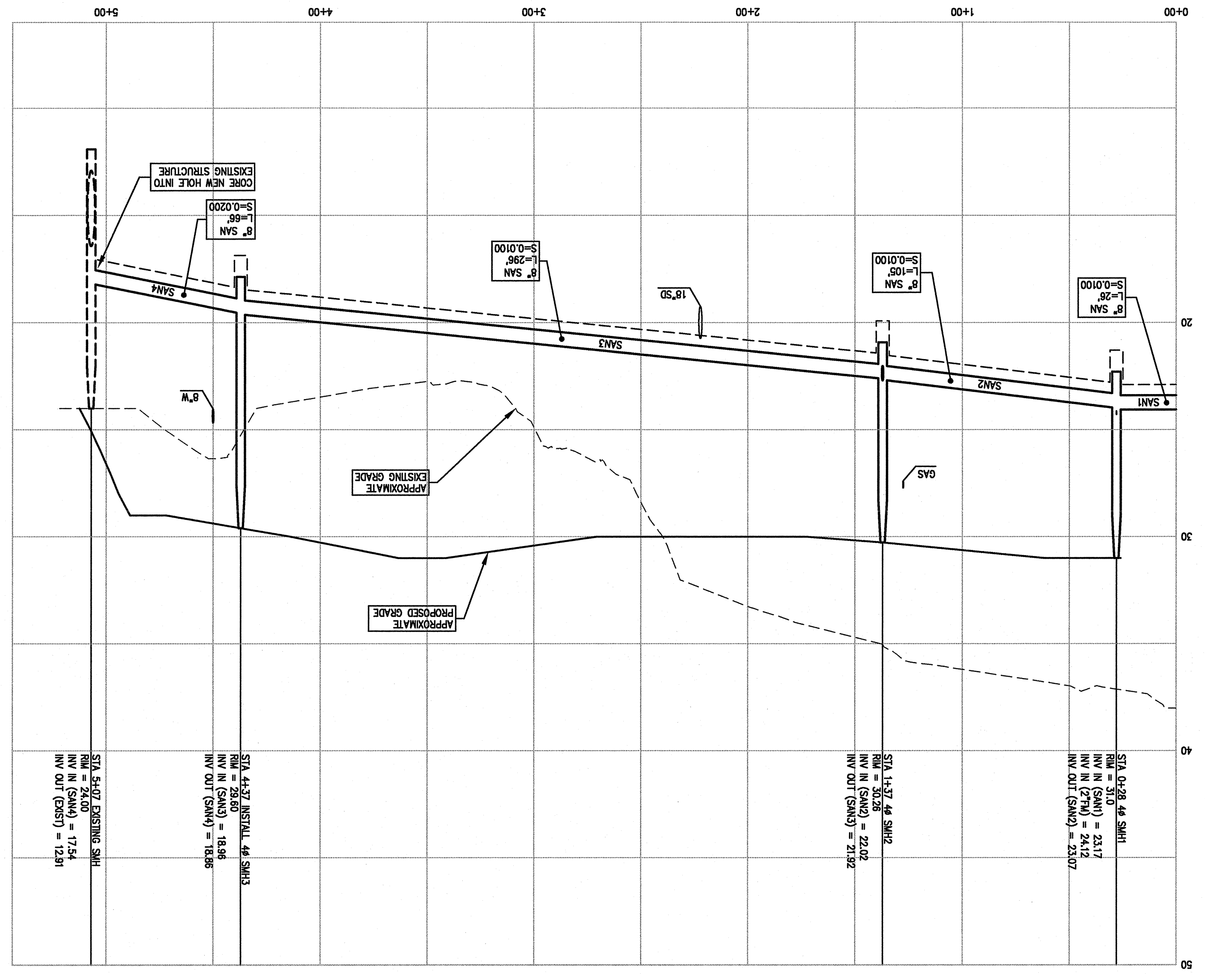

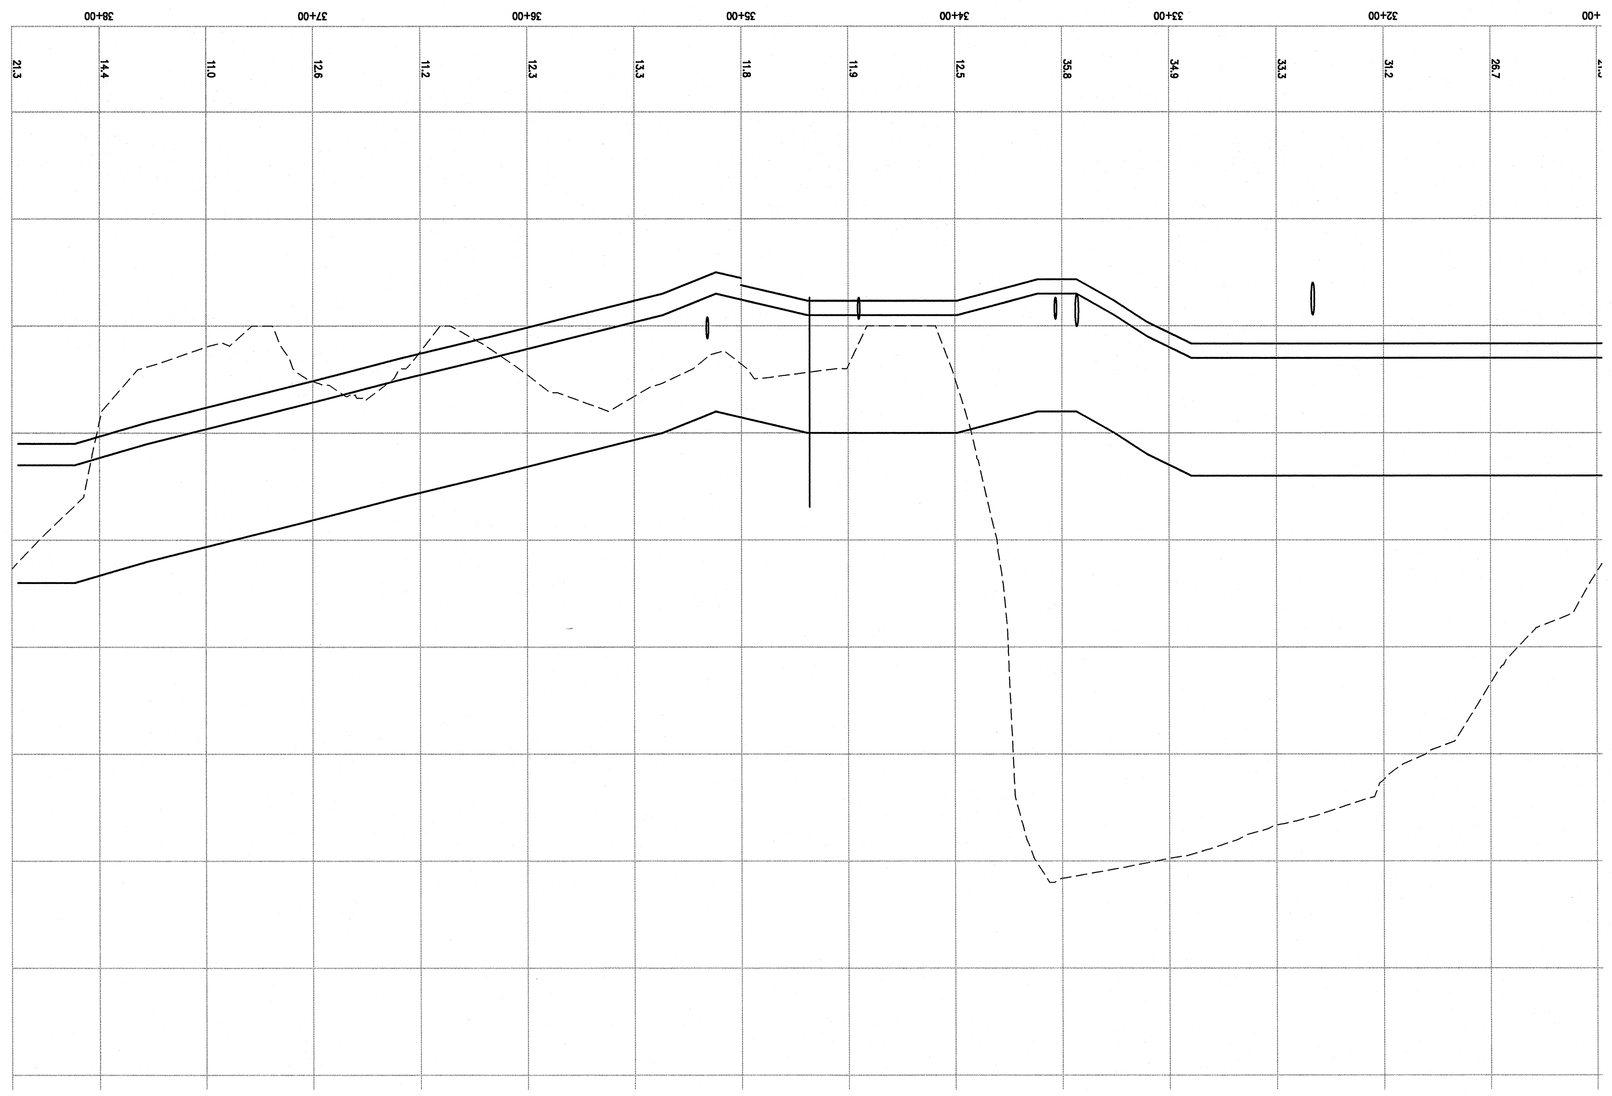

ORIENTATION SKETCH

N.T.S.

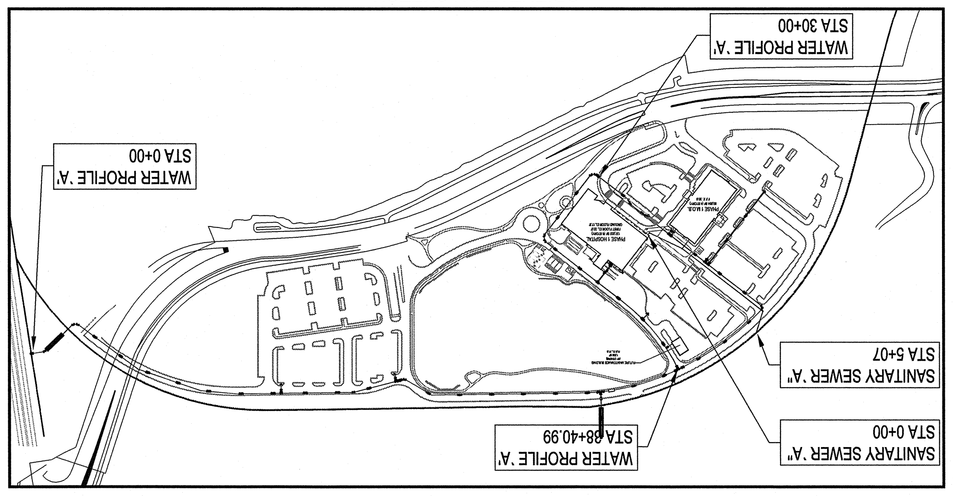

GRAPHIC SCALE

(IN FEET)
1 inch = 40 ft.

REV	DATE	DESCRIPTION
1	11.10.06	FINAL – ISSUED FOR CONSTRUCTION

REVISIONS

P.E. STEPHEN R. BUSHEY
LIC. #7429

CLIENT
MERCY HOSPITAL

SHEET TITLE
UTILITY PROFILES

PROJECT
MERCY AT THE FORE

DELUCA–HOFFMAN ASSOCIATES, INC.
778 MAIN STREET, SUITE 8
SOUTH PORTLAND, ME 04106
(207) 775–1121
DHAMAIL@DELUCAHOFFMAN.COM

DRAWN:	DED	DATE:	11.01.01
DESIGNED:	SRB	SCALE:	AS NOTED
CHECKED:	SRB	JOB NO.	21i49.01

FILE NAME: 21i49.01-MP3

SHEET C-30