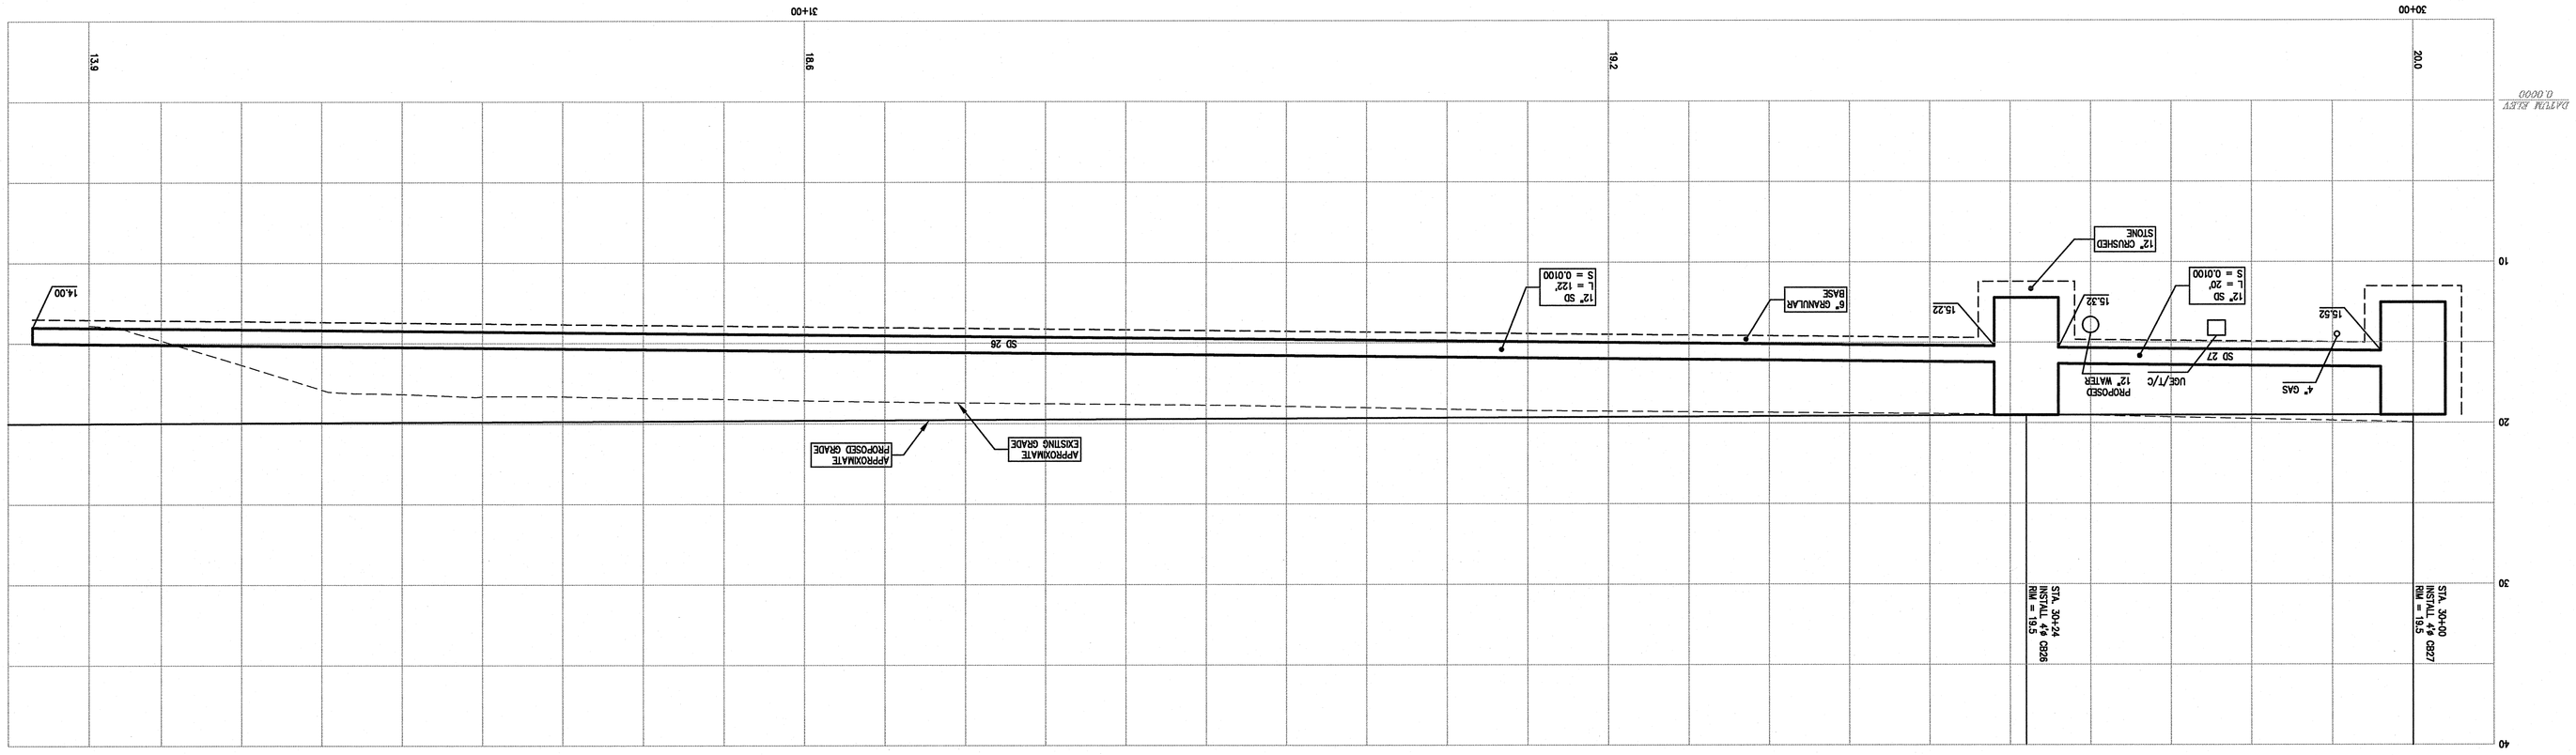

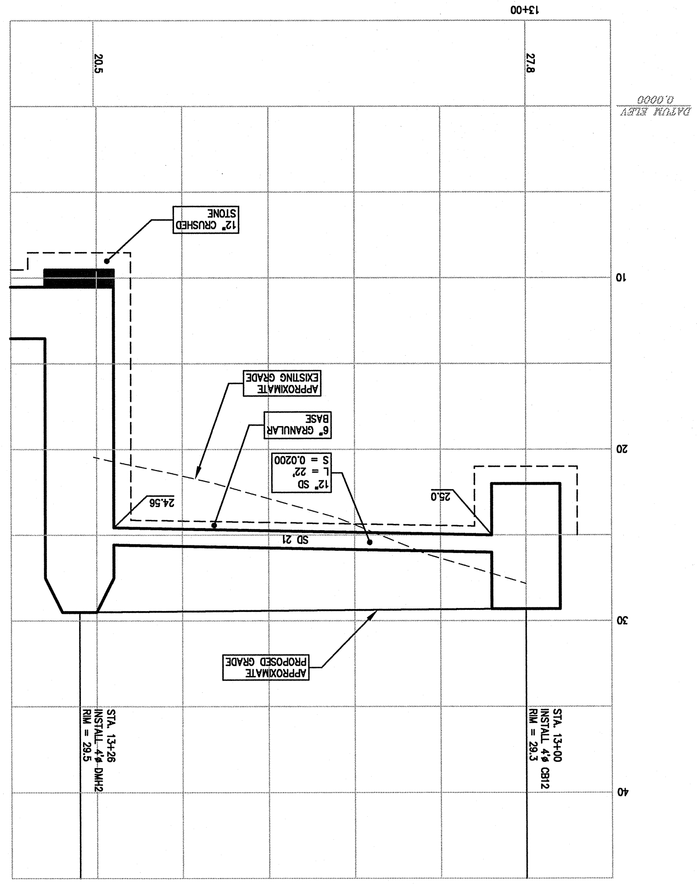

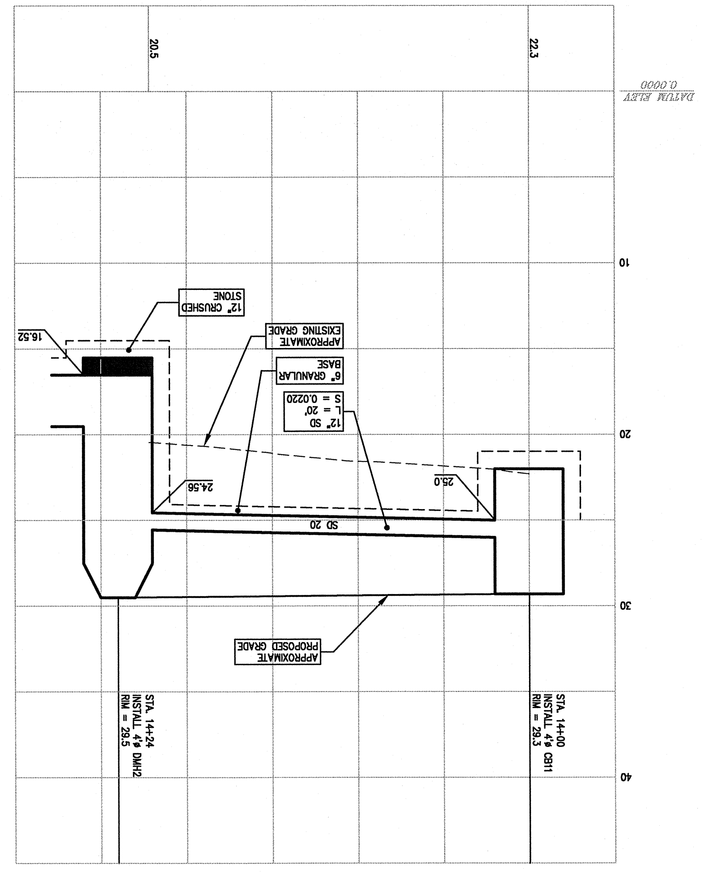

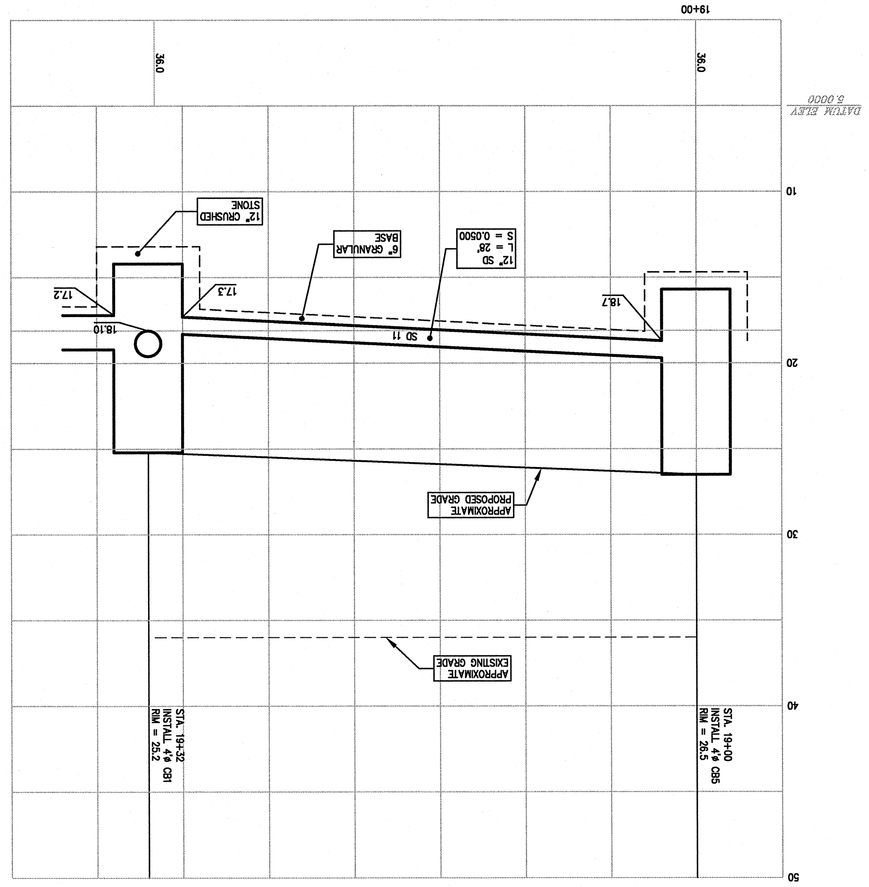

REV	DATE	DESCRIPTION
1	7.25.06	RESUBMITTED TO CITY OF PORTLAND
2	7.28.06	RELEASED TO CONSTRUCTION MANAGER
3	9.15.06	FINAL APPROVAL PLANS SUBMITTED TO CITY OF PORTLAND
4	11.10.06	FINAL – ISSUED FOR CONSTRUCTION

REVISIONS

P.E. STEPHEN R. BUSHEY

LIC. #7429

PROJECT
MERCY AT THE FORE

SHEET TITLE
STORM DRAIN PROFILES

CLIENT
MERCY HOSPITAL

DELUCA–HOFFMAN ASSOCIATES, INC.
778 MAIN STREET, SUITE 8
SOUTH PORTLAND, ME 04106
(207) 775-1121
DHAHDELUCAHOFFMAN.COM

DRAWN:	CWW	DATE:	11.01.01
DESIGNED:	SRB	SCALE:	AS NOTED
CHECKED:	SRB	JOB NO.	2149.01
FILE NAME: 2149-MP5			

SHEET C-33

G:\2149.01\dwg\Permit Set\2149.01-PROFILES.dwg, STORM DRAIN PROFILES H5 (1), 11/8/2006 4:41:26 PM, owhitemate