REVISIONS		
REV	DATE	DESCRIPTION
4	11.13.06	FINAL – ISSUED FOR CONSTRUCTION
3	9.13.06	FINAL APPROVAL PLANS SUBMITTED TO CITY OF PORTLAND
2	7.28.06	RESUBMITTED TO CITY OF PORTLAND
1	7.25.06	RELEASED TO CONSTRUCTION MANAGER

P.E. STEPHEN R. BUSHEY

LIC. #7429

PROJECT
MERCY AT THE FORE

SHEET TITLE
STORM DRAIN PROFILES

CLIENT
MERCY HOSPITAL

DH
DeLUCA-HOFFMAN ASSOCIATES, INC.
778 MAIN STREET, SUITE 8
SOUTH PORTLAND, ME 04106
(207) 775-1121
DHAINDELUCAHOFFMAN.COM

DRAWN:	CWW	DATE:	11.01.01
DESIGNED:	SRB	SCALE:	AS NOTED
CHECKED:	SRB	JOB NO.	2149.01
FILE NAME:	2149.01-MP3		

SHEET C-38

STORM DRAIN PROFILE 'B'

SCALE: HORZ 1" = 40', VERT 1" = 5'

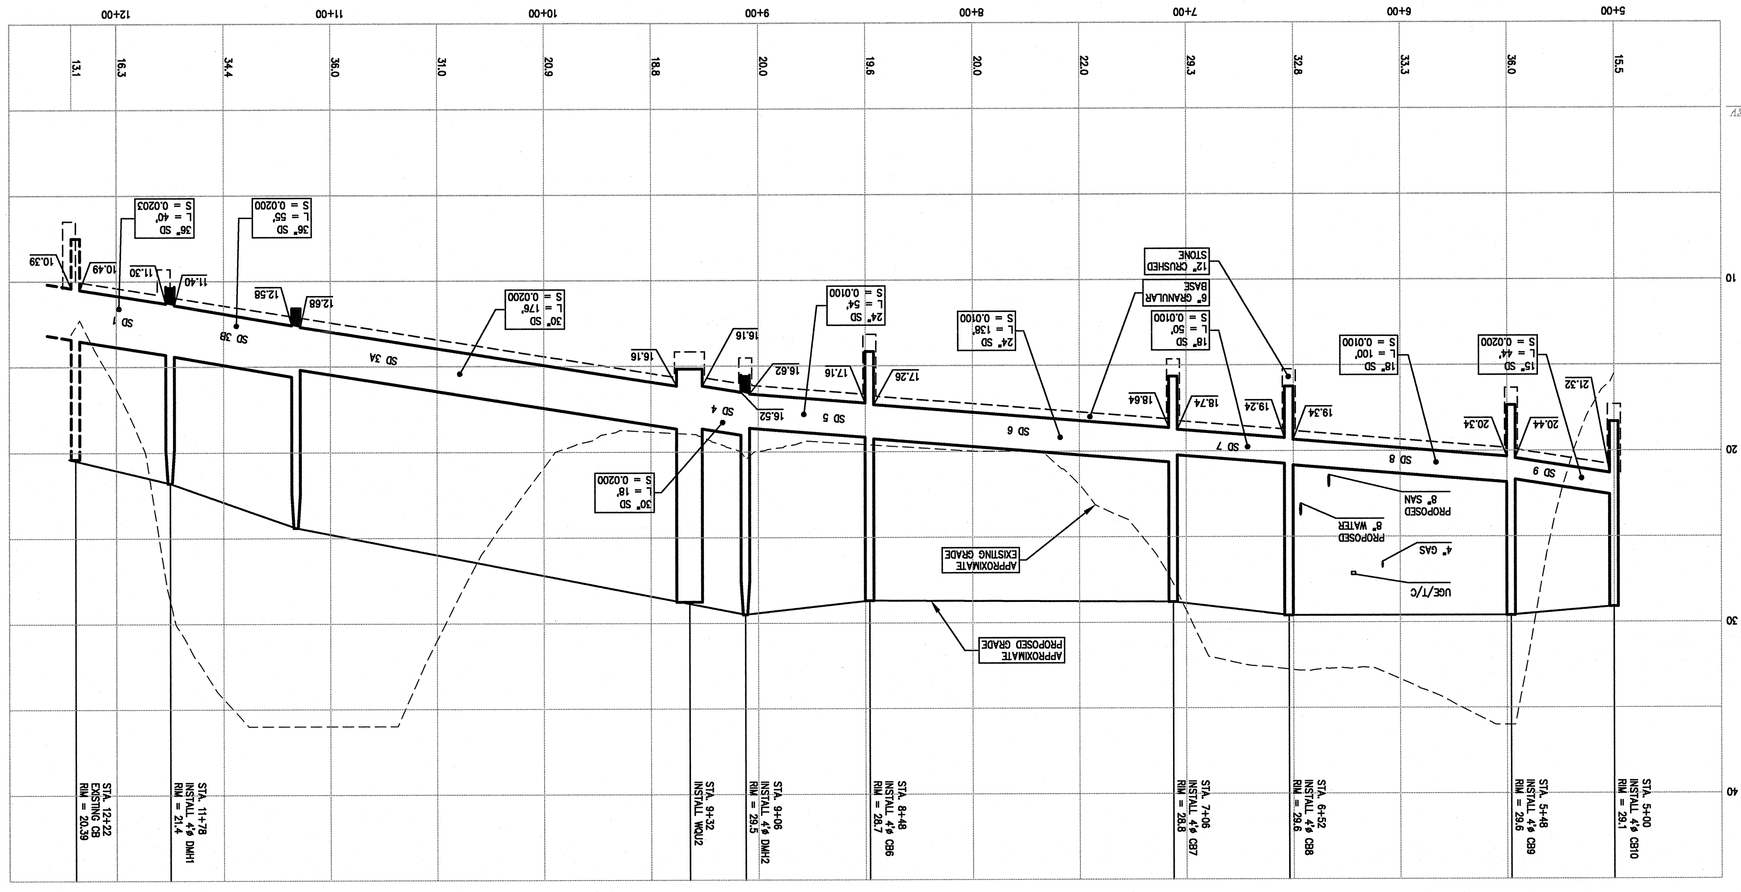

STORM DRAIN PROFILE 'G'

SCALE: HORZ 1" = 40', VERT 1" = 5'

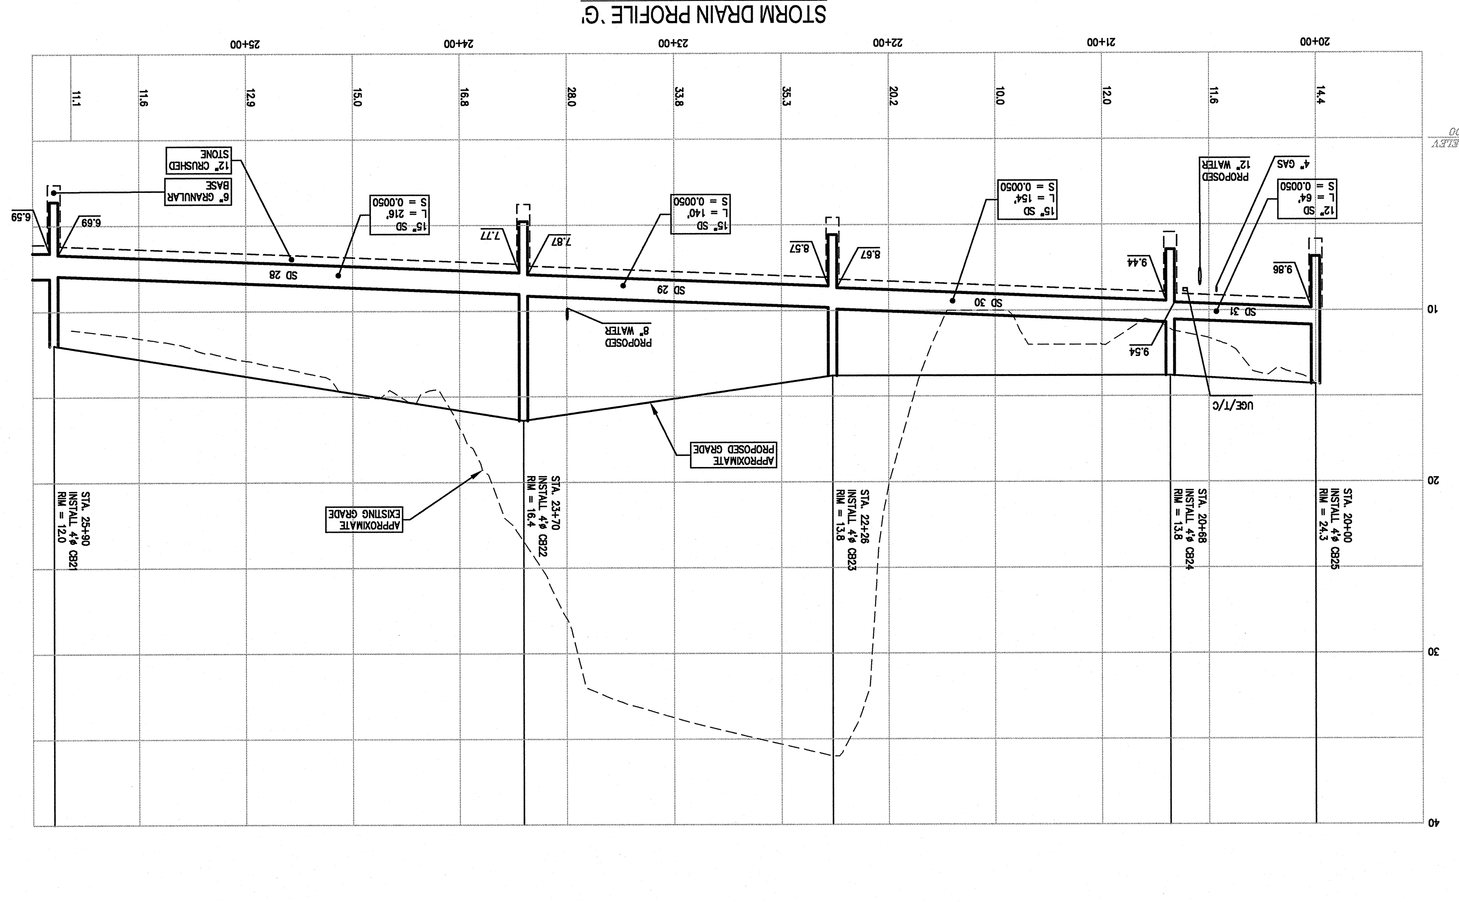

STORM DRAIN PROFILE 'W'

SCALE: HORZ 1" = 40', VERT 1" = 5'

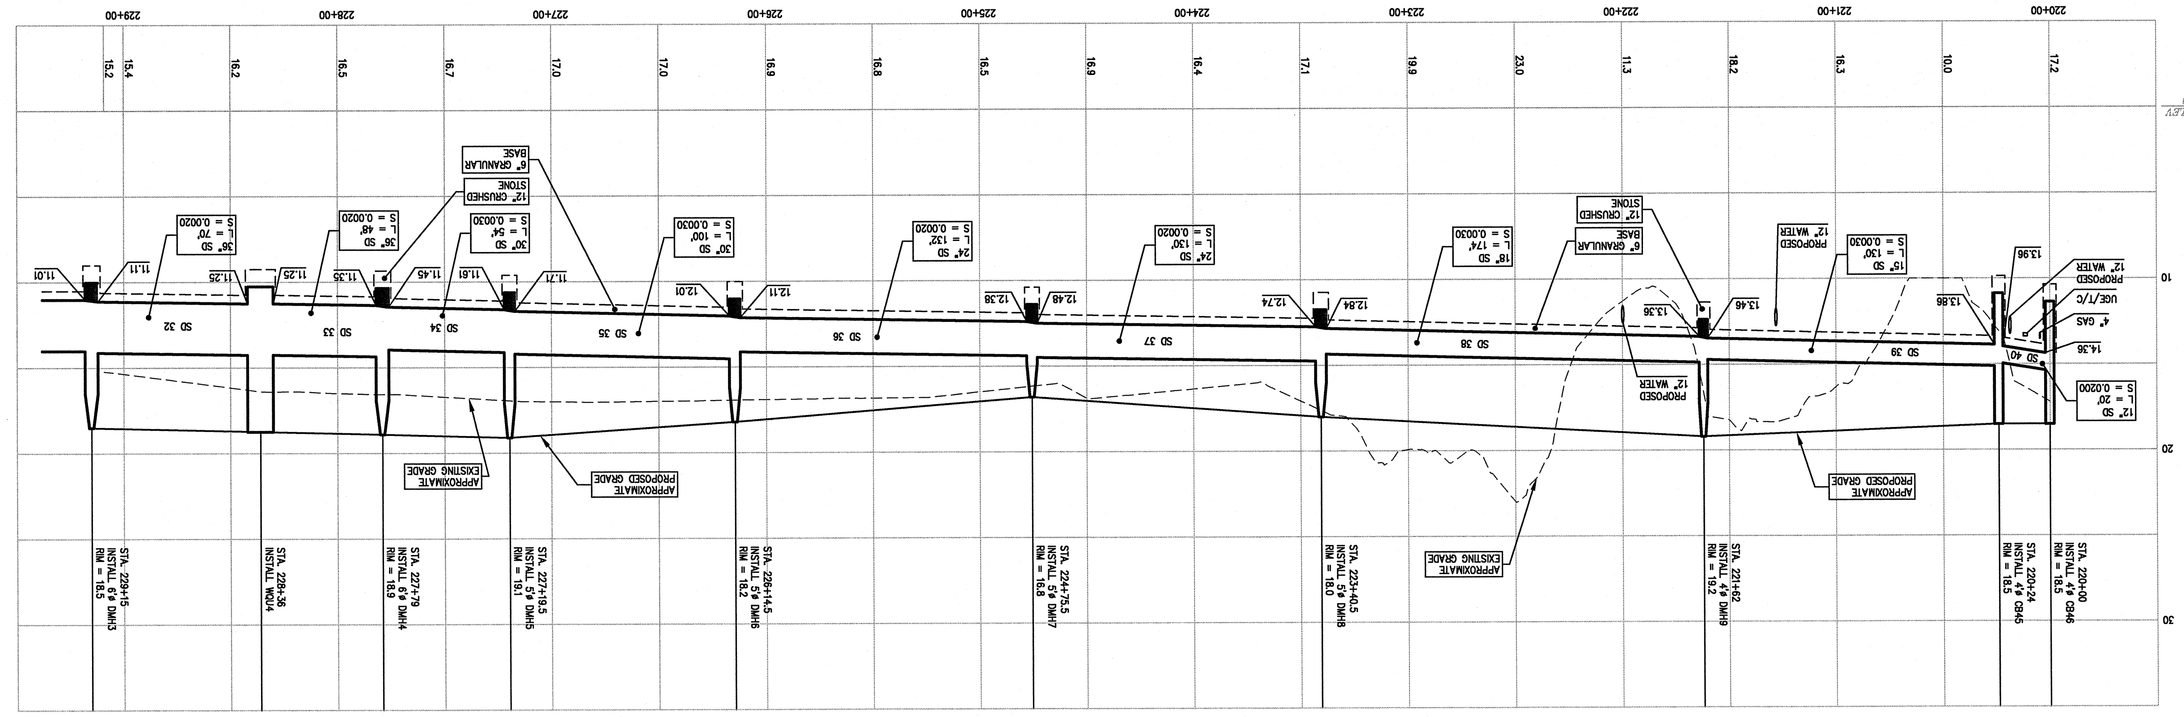

G:\2149.01\dwg\Permit Set\2149.01-PROFILES.dwg, STORM DRAIN PROFILES H40, 11/8/2006 4:05:13 PM, cwwhitemore