DRAWN BY: JP / AN / SB / RV / MS

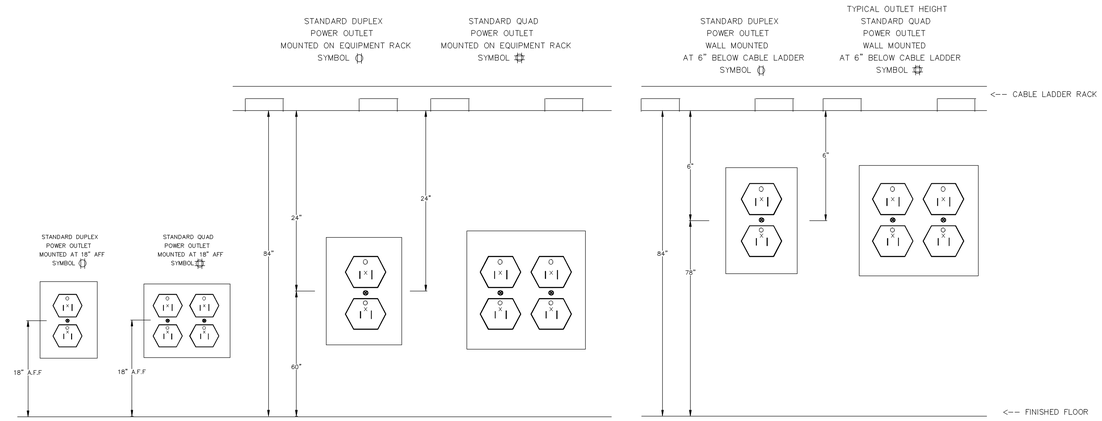

TYPICAL COMMUNICATION EQUIPMENT ROOM POWER OUTLET HEIGHTS

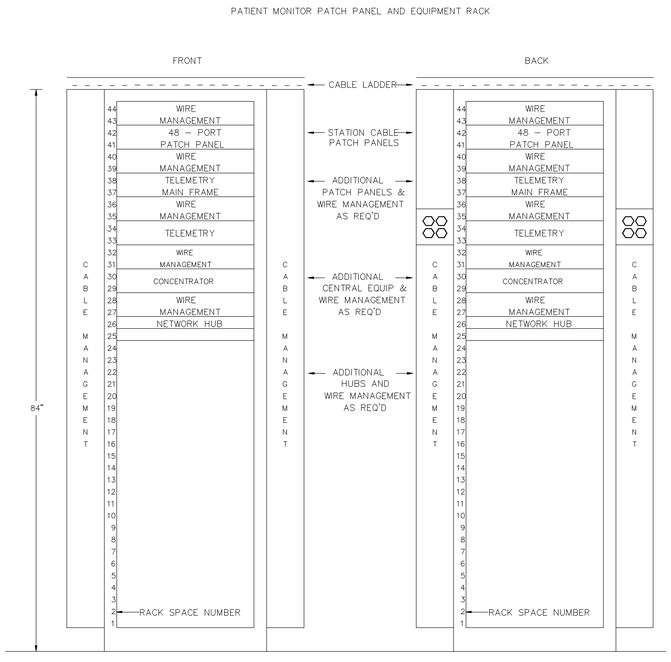

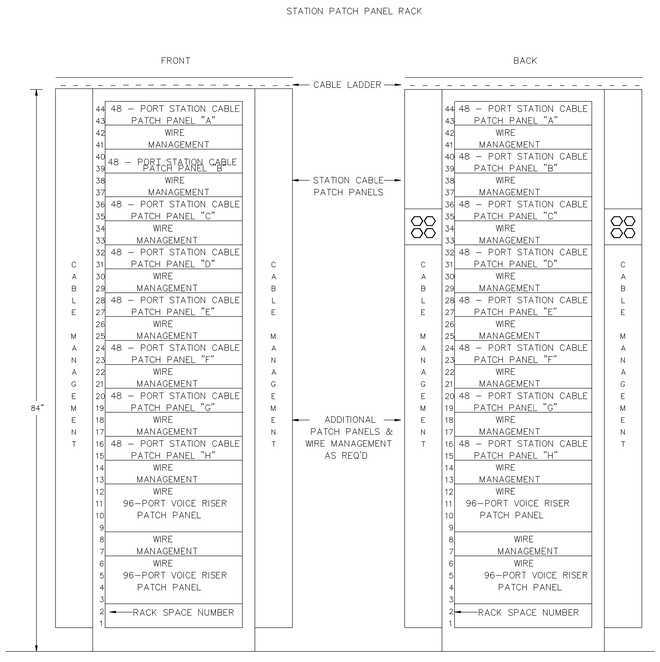

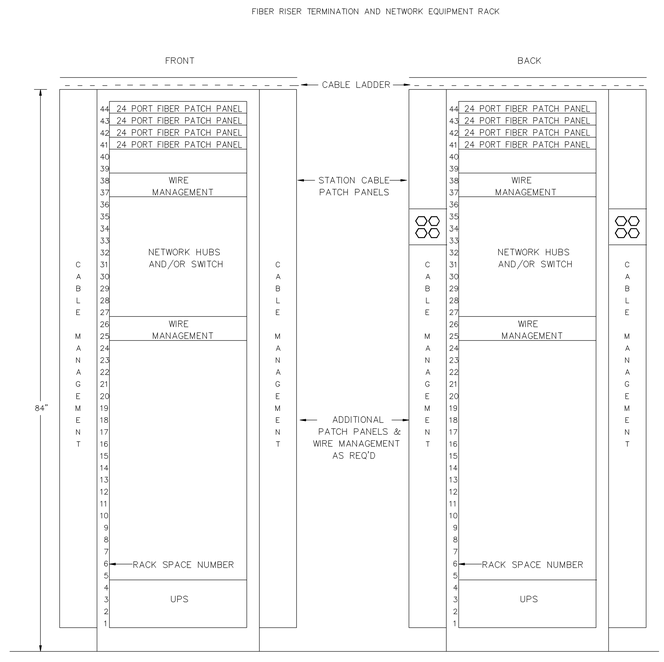

TYPICAL COMMUNICATION EQUIPMENT ROOM RACK ELEVATIONS

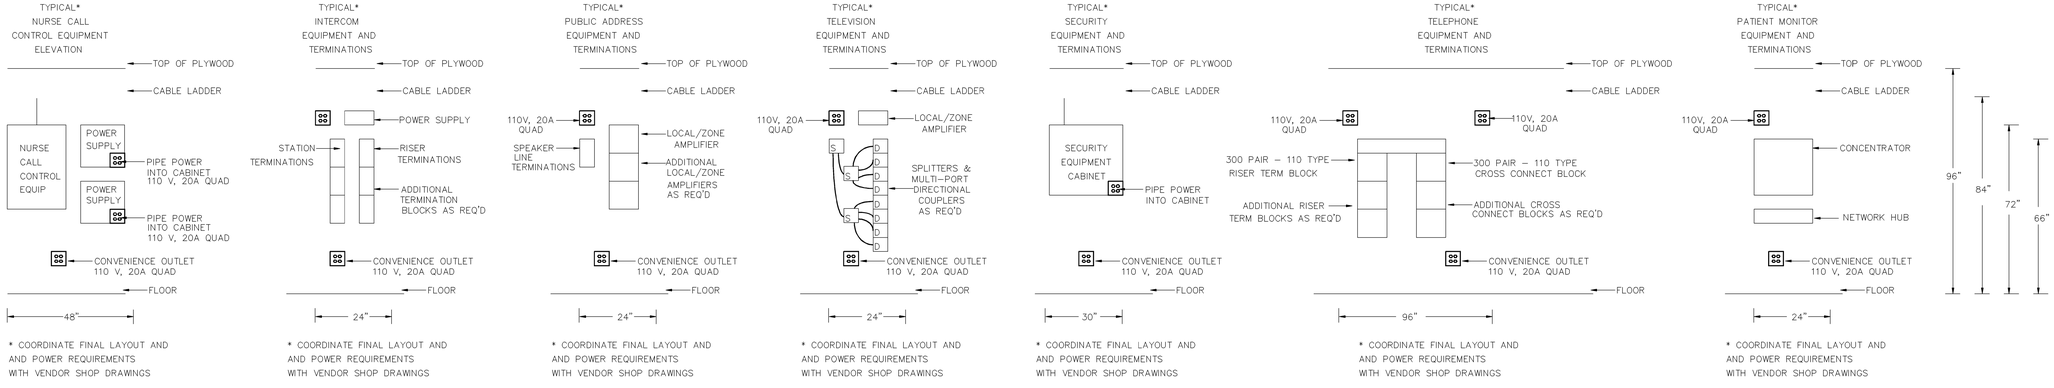

TYPICAL COMMUNICATION EQUIPMENT ROOM ELEVATIONS

REFERENCED FLOOR PLAN BACKGROUND FILE DATE: 10/27/06
FILEPOW_MAINTENANCE
XREF: ARCH_MAINTENANCE, ARCH_MAINTENANCE-CM_SYMBOLS, ARCH_MAINTENANCE-CM_TEXT
TIME: MON NOV 20 2006 - 2:50PM

Issued: 11/10/06

Issued For:
100 % CD's
For Construction

Revisions:

GB&A # 1515.1

Mercy Fore River Campus
Portland, Maine
Medical Communications

GB&A
GENE BURTON & ASSOCIATES

3281 East Guasti Road Suite 275
Ontario, California 91761
Phone: 909.605.1923
Fax: 909.605.1933
Web: www.gbainc.com

1893 General George Patton Drive
Franklin, Tennessee 37067
Phone: 615.376.3100
Fax: 615.376.3114
Web: www.gbainc.com

Sheet No.

Medical Communications
Equipment Room Typ Elevations

CM.02G