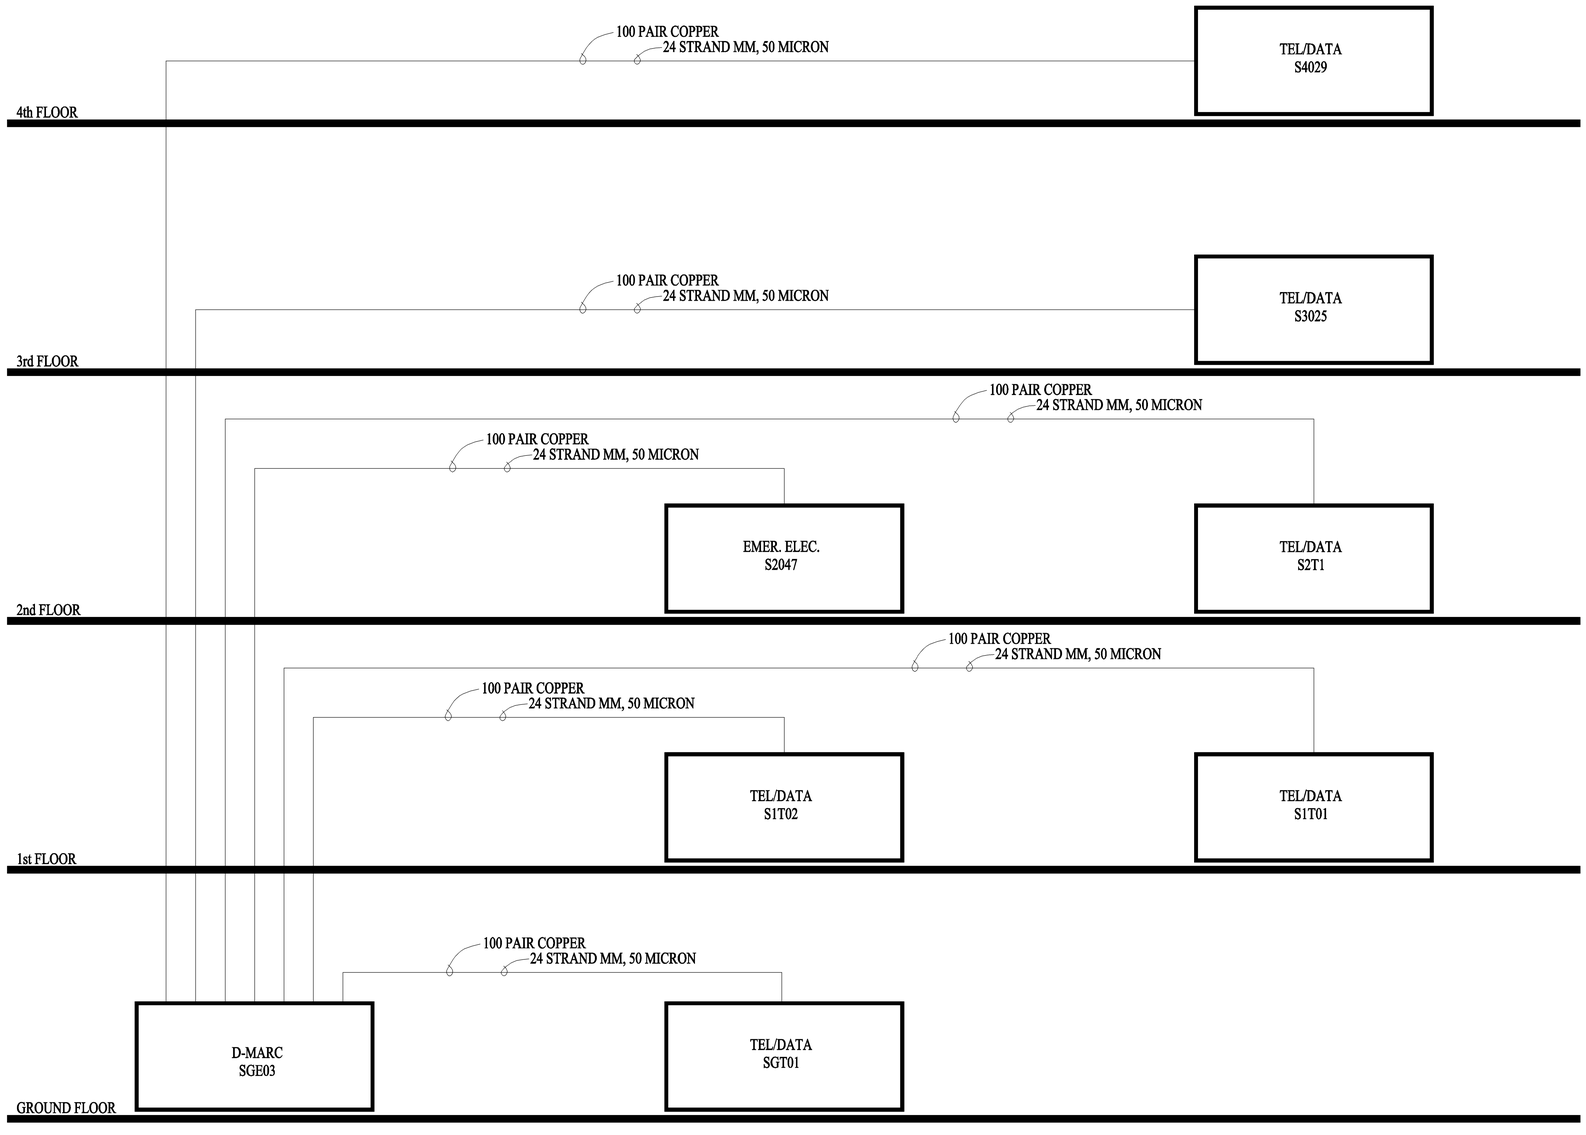

DRAWN BY: JP / AN / SB / RV / MS

REFERENCED FLOOR PLAN BACKGROUND FILE DATE: 10/27/06
USERNPW: MARYSMSTANGE
FILE NAME: Z:\MERCY FORE\RIVERCAMPUS_1515\COMMCM.04.DWG
XREFS:
TIME: 08 NOV 2006 - 2:51PM

Issued: 11/10/06

Issued For:
100 % CD's
For Construction

Revisions:

GB&A # 1515.1

Mercy Fore River Campus
Portland, Maine
Medical Communications

GB&A
GENE BURTON & ASSOCIATES

1893 General George Patton Drive
Franklin, Tennessee 37067
Phone: 615.376.3100
Fax: 615.376.3114
Web: www.gbainc.com

3281 East Guasti Road Suite 275
Ontario, California 91761
Phone: 909.605.1923
Fax: 909.605.1933
Web: www.gbainc.com

Sheet No.

Medical Communications
Riser Diagrams

CM.04