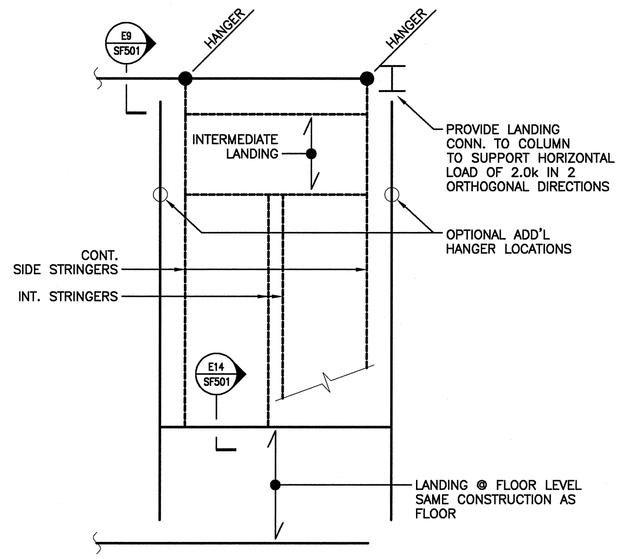

NOTES:

1. ALL STAIR COMPONENTS TO BE PROVIDED BY STAIR FABRICATOR.
2. G.C. SHALL COORDINATE CONN. TO STRUCTURAL STEEL FRAMING.
3. REFER TO ARCHITECTURAL DRAWINGS FOR STAIR DIMENSIONS AND DETAILS. ADJUST FRAMING LAYOUT AS REQUIRED FOR STAIR CONFIGURATION.
4. STAIR FRAMING MEMBERS TO BE SPECIFIED BY STAIR DESIGNER WITH THE FOLLOWING MINIMUM REQUIRED:
   HANGER: HSS2x2x1/4
   STRINGER: C12x20.7 (2" MIN TOP FLANGES REQUIRED)

J1	TYP. STAIR FRAMING DIAGRAM
1/4"=1'-0"	–

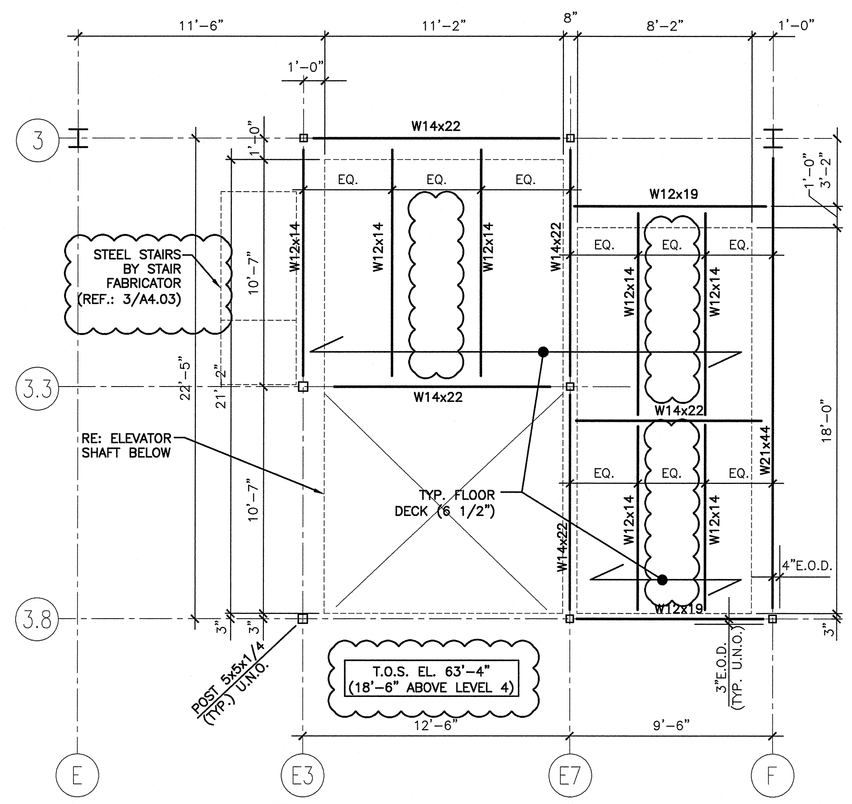

NOTE:

REFER TO A6/SF106 FOR HOIST BEAM LOCATIONS. G.C. TO COORDINATE REQ'D DECK BOND OUTS FOR HOIST CABLE W/ELEVATOR INSTALLER. –TYP. @ J4 & J12/SF401

J4	ELEVATOR LOWER MACHINE ROOM DECK FRAMING PLAN
1/4"=1'-0"	–

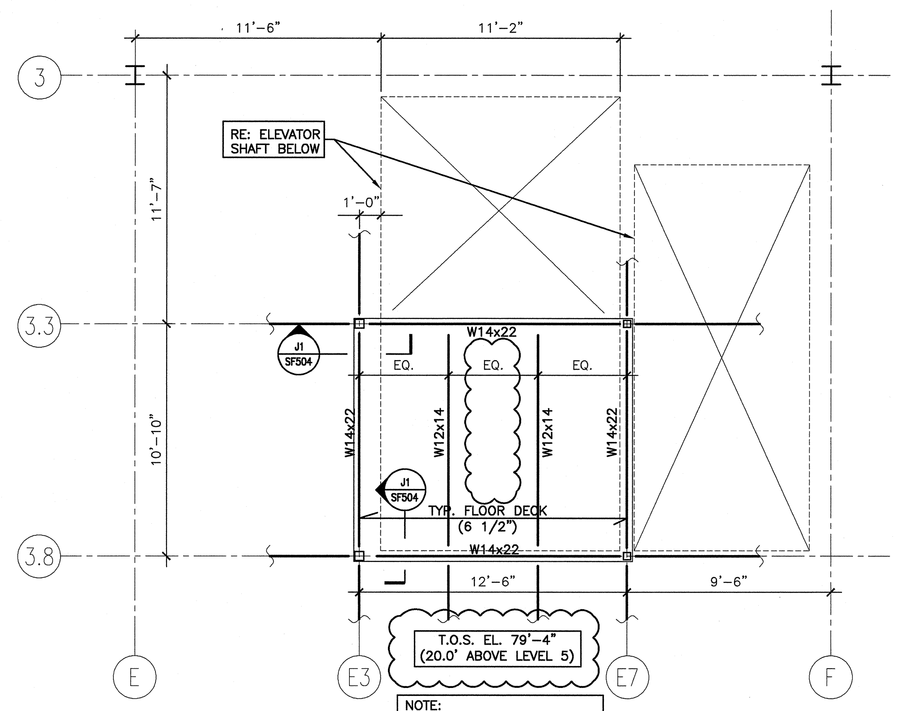

NOTE:
SEE SF106 FOR ADD'L INFO.

J12	ELEVATOR UPPER MACHINE ROOM DECK FRAMING PLAN
1/4"=1'-0"	–

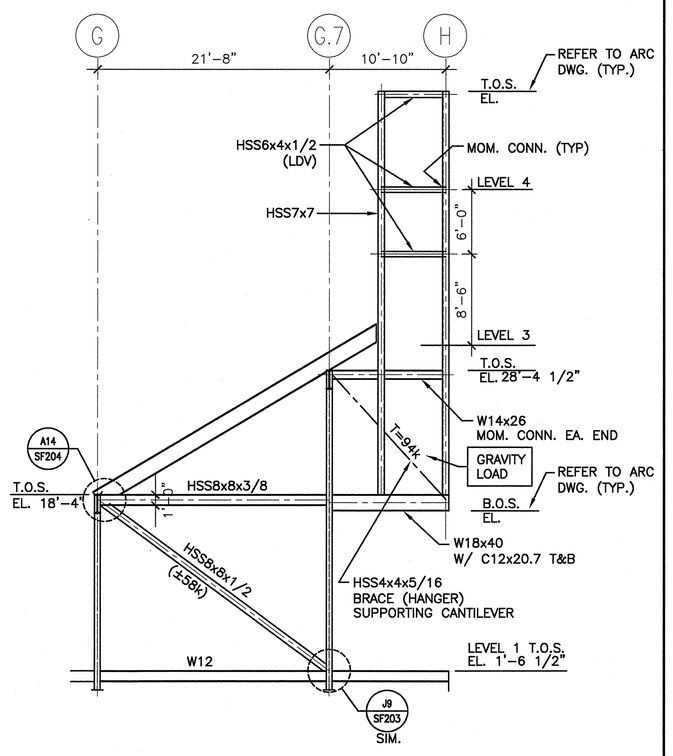

A1	ELEVATION @ COLUMN LINE 5
1/8"=1'-0"	REF.: SF102, SF103

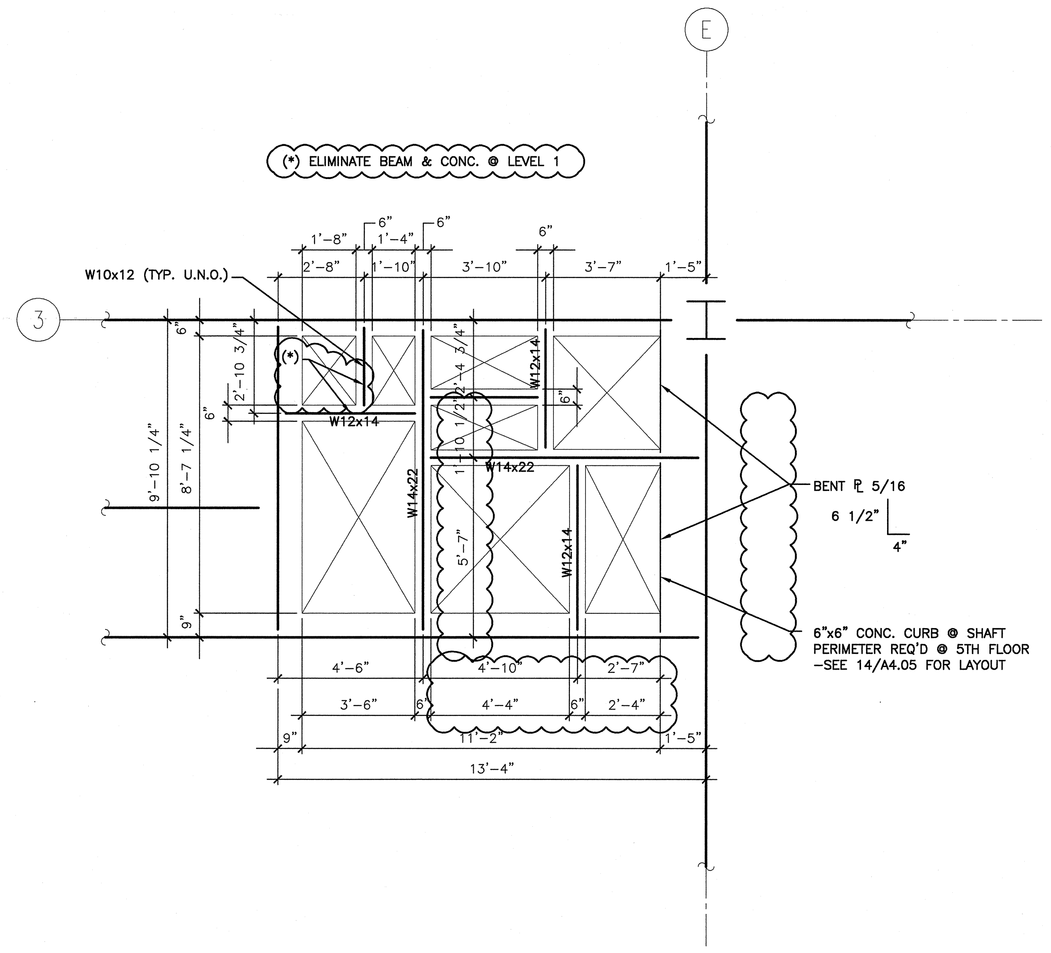

A4	FLOOR EXHAUST SHAFT FRAMING PLAN – FLOORS 1, 2, 3, 4 & 5
3/8"=1'-0"	SF101, SF102, SF103, SF104, SF105

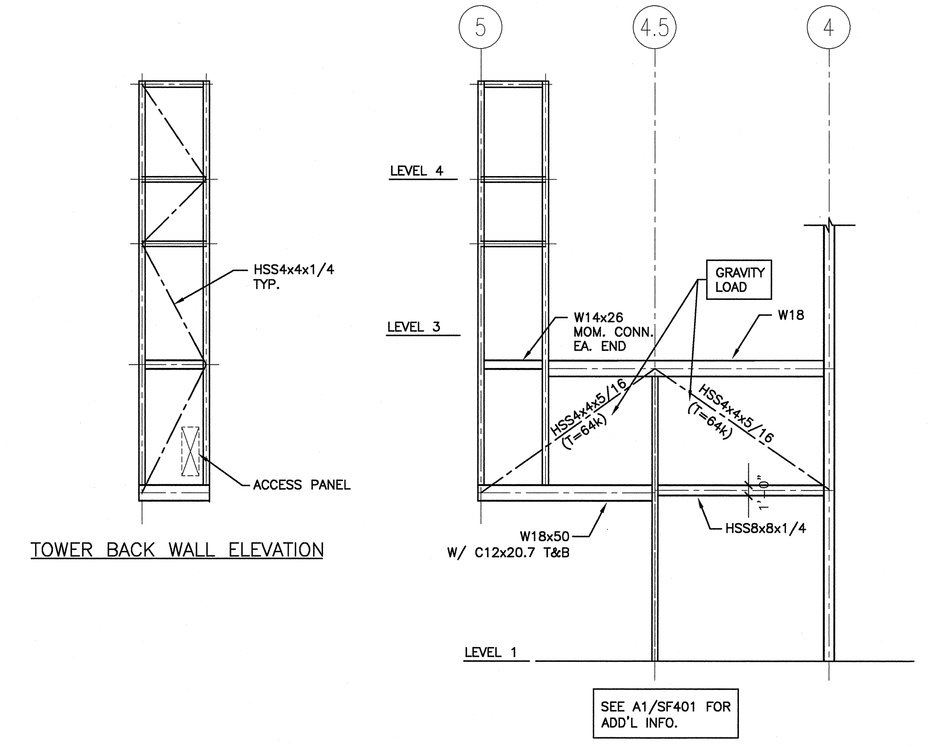

SEE A1/SF401 FOR ADD'L INFO.

A12	ELEVATION @ COLUMN LINE H
1/8"=1'-0"	REF.: SF102, SF103

REV.	DESCRIPTION	DATE
0	ISSUED FOR SI-3	11-10-06

ISSUED FOR SI-3
11-10-06

CURRENT ISSUE STATUS:

SMRT
ARCHITECTURE ENGINEERING PLANNING
SMRT
144 Fore Street/P.O. Box 618
Portland, Maine 04104
tel. (207) 772-3846
fax. (207) 772-1070

PROJECT: MERCY HOSPITAL AT FORE RIVER PROJECT 2
LOCATION

SHEET TITLE: PARTIAL FRAMING PLANS

SCALE:	AS NOTED	DATE:	9-19-06
PROJECT MANAGER:	ELB	GRAPHIC SCALE:	0" 1"
JOB CAP/DRAWN:	HCC		
A/E OF RECORD:	JSW	SHEET No.	SF401
SMRT CAD FILE:	SF401-05034		
PROJECT No.	05034		

© COPYRIGHT 2006 SMRT INC.