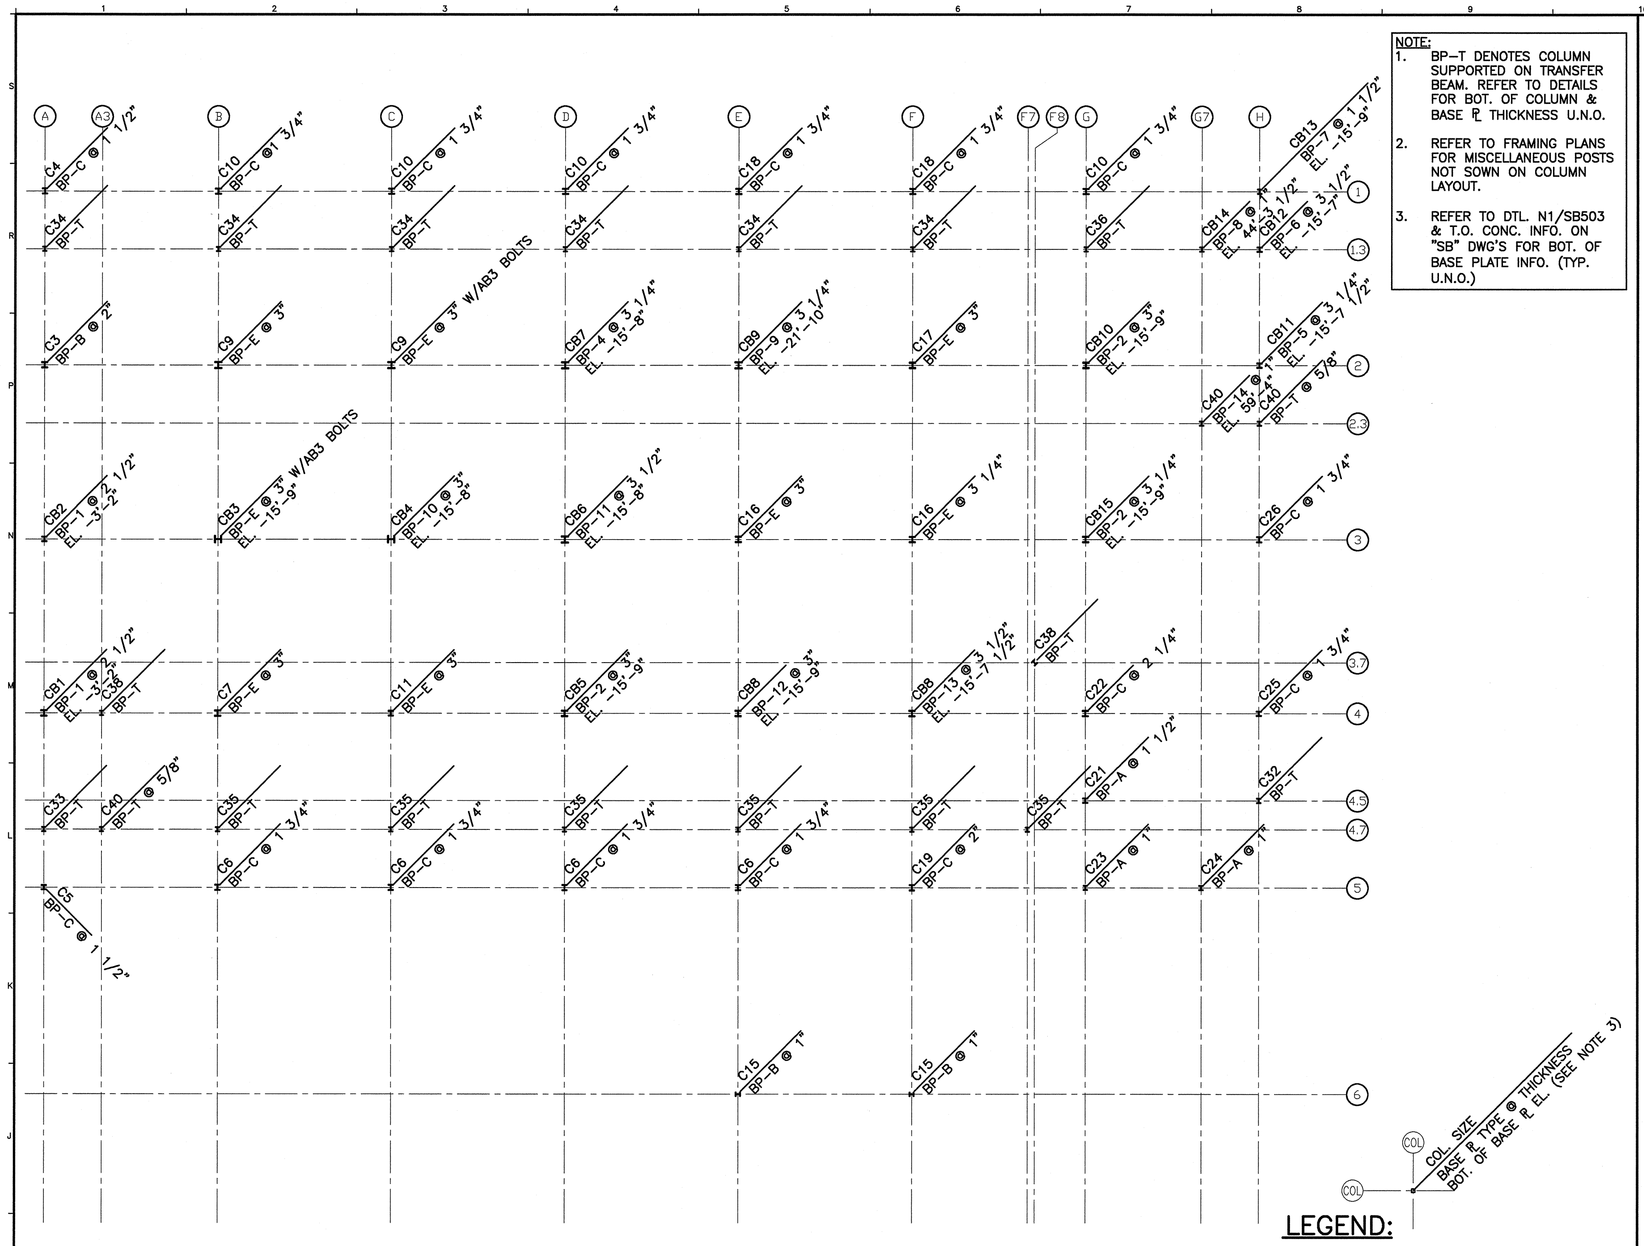

H1 | COLUMN LAYOUT

1/16"=1'-0" | –

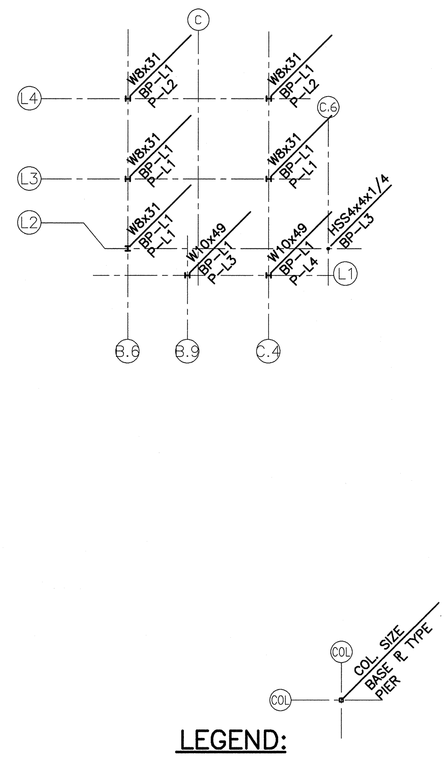

H10 | LOADING DOCK COLUMN LAYOUT

1/16"=1'-0" |

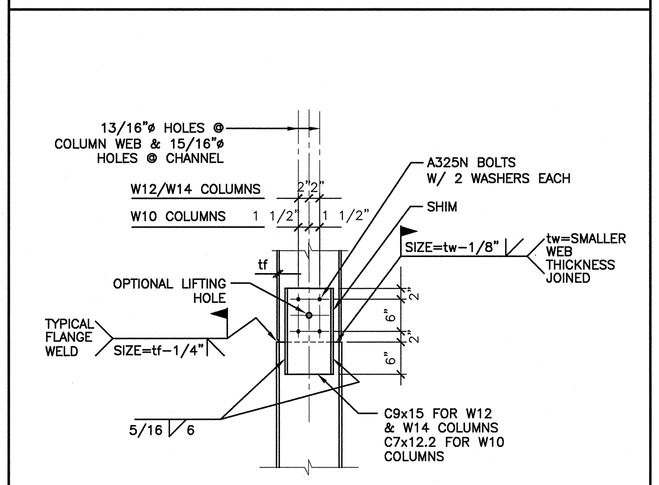

NOTE: THIS DETAIL IS TYPICAL FOR COLUMNS THAT ARE NOT PART OF THE SEISMIC LOAD RESISTING SYSTEM (SLRS). SEE N1/SF203 FOR COLUMN SPLICES THAT ARE PART OF THE SLRS.

H14 | TYP. COLUMN SPLICE DETAIL

3/4"=1'-0" | –

COLUMN SCHEDULE

MARK	C3	C4	C5	C6	C7	C9	C10	C11	C15	C16	C17	C18	C19	C21	C22	C23	C24	C25	C26	C32	C33	C34	C35	C36	C38	C40	CB1	CB2	CB3	CB4	CB5	CB6	CB7	CB8	CB9	CB10	CB11	CB12	CB13	CB14	CB15
T.O.S. EL. 88'-4 1/2" (U.N.O.)	W10x33				W14x43	W14x43		W14x43		W14x48	W14x43																W12x45	W12x45	W14x48	W14x48	W12x40	W14x48	W14x48	W12x45	W16x43	W12x45					W12x45	
ELEVATOR	
T.O.S. EL. 78'-10" (U.N.O.)	
ROOF	
T.O.S. EL. 69'-4" (U.N.O.)	
STAIRS	
SPLICE EL. 63'-3 1/2"	
T.O.S. EL. 58'-9 1/2" (U.N.O.)	
FLOOR 5					W14x61	W14x61		W14x61		W14x74	W14x61																W14x74													
	W10x49						COLUMN SPLICE (TYP.)																																			
T.O.S. EL. 44'-3 1/2" (U.N.O.)	
FLOOR 4															W12x53			W12x45	W12x45		W10x39	W10x33	W10x33	W10x39			W12x96	W12x96	W14x68	W14x68	W12x96							W10x45		
SPLICE EL. 34'-3 1/2"	
T.O.S. EL. 29'-9 1/2" (U.N.O.)	
FLOOR 3															W12x72			W12x58	W12x65								W12x136	W12x120	W14x132	W14x132	W12x96	W14x132	W14x132	W12x106	W14x90	W12x96	W12x96	W12x96	W12x96			W12x96
T.O.S. EL. 14'-7 1/2" (U.N.O.)					W14x99	W14x90		W14x90		W14x99	W14x90																														
FLOOR 2	W10x68	W12x45	W12x53	W12x72			W12x53		W10x45			W12x53	W12x87	W10x68		W10x45	W10x45			W10x45																				
SPLICE EL. 3'-11 1/2"	
T.O.S. EL. (-0'-6 1/2") (U.N.O.)	
FLOOR 1					W14x109	W14x120	W12x65	W14x109		W14x120	W14x132	W12x72	W10x68	W12x79				W12x65	W12x72								W14x132	W14x132	W12x120	W14x132	W14x132	W12x136	W14x132	W12x120	W12x136	W12x120			W12x120
T.O.SLAB EL. (-14'-6") (U.N.O.)	
BASE	

H1 | COLUMN LAYOUT

1/16"=1'-0" | –

A1 | COLUMN SCHEDULE

NONE | –

REV.	DESCRIPTION	DATE
0	ISSUED FOR CONSTRUCTION	9-19-06

ISSUED FOR CONSTRUCTION
9-19-06

CURRENT ISSUE STATUS:

STATE OF MAINE James S. Wiznia No. 5811 REGISTERED PROFESSIONAL ENGINEER

SMRT
ARCHITECTURE ENGINEERING PLANNING
SMRT
144 Fore Street/P.O. Box 618
Portland, Maine 04104
tel. (207) 772-3846
fax. (207) 772-1070

PROJECT: MERCY HOSPITAL AT FORE RIVER PROJECT 2
LOCATION

SHEET TITLE: COLUMN LAYOUT AND COLUMN SCHEDULE

SCALE:	AS NOTED	DATE:	9-19-06
PROJECT MANAGER:	ELB	GRAPHIC SCALE:	0" 1"
JOB CAP/DRAWN:	HCC		
A/E OF RECORD:	JSW	SHEET No.	SF601
SMRT CAD FILE:	SF601-05034		
PROJECT No.	05034		

© COPYRIGHT 2006 SMRT INC.