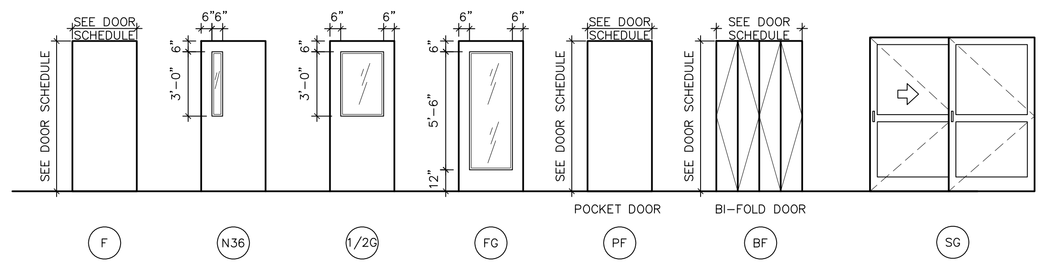

1 DOOR TYPES
SCALE: 1/4" = 1'-0"

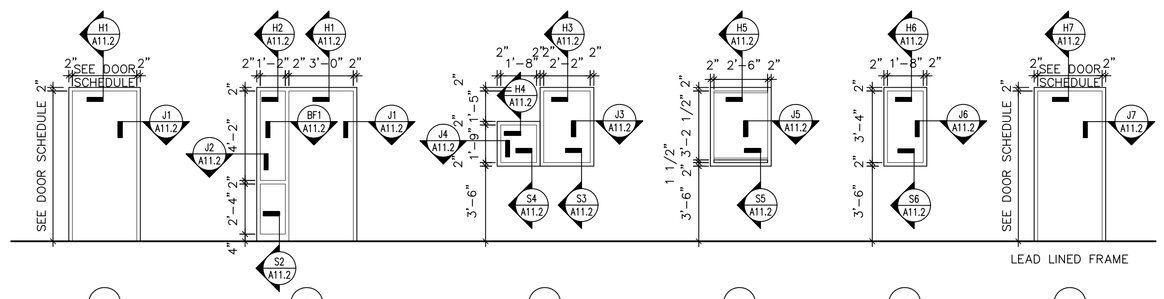

2 FRAME TYPES
SCALE: 1/4" = 1'-0"

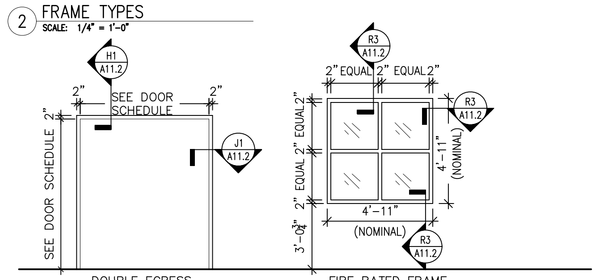

2 FRAME TYPES (CONTINUED)
SCALE: 1/4" = 1'-0"

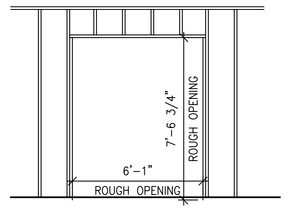

POCKET DOOR FRAMING
SCALE: 1/4" = 1'-0"

DOOR HARDWARE SETS

HARDWARE SET A (SUITE ENTRY)
- (1) SUITE ENTRANCE LOCKSET
- (1 1/2) PR – BALL BEARING BUTT HINGES
- (1) FLOOR STOP
- (1) CLOSER

HARDWARE SET B (FILE, STOR., LAB., MED.)
- (1) STORAGE LOCK SET
- (1 1/2) PR – STANDARD BUTT HINGES
- (1) WALL OR FLOOR STOP

HARDWARE SET C (RECEPTION, PHYSICIAN OFFICE.)
- (1) OFFICE LOCK SET
- (1 1/2) PR – STANDARD BUTT HINGES
- (1) WALL OR FLOOR STOP

HARDWARE SET D (OFFICE, TOILET, WAITING)
- (1) PRIVACY LOCK SET
- (1 1/2) PR – STANDARD BUTT HINGES
- (1) WALL OR FLOOR STOP

HARDWARE SET F (EXAM SPECIAL PROCEDURE, CLOSET)
- (1) PASSAGE SET
- (1 1/2) PR – STANDARD BUTT HINGES
- (1) WALL OR FLOOR STOP

HARDWARE SET G (LEAD LINED DOORS)
- (1) PASSAGE SET
- (2) TOP AND BOTTOM PIVOTS
- (1) INTERMEDIATE PIVOT
- (1) WALL OR FLOOR STOP

HARDWARE SET H (LOCKABLE PAIR OF DOORS)
- (2) TOP AND BOTTOM THROUGH BOLTS (INACTIVE LEAF)
- (3) PR – STANDARD BUTT HINGES
- (1) CLASSROOM SET
- (2) WALL OR FLOOR STOP

HARDWARE SET I (PAIR OF CLOSET DOORS)
- (2) DUMMY TRIM, STRIKE AND PRESSURE LATCH
- (3) PR – STANDARD BUTT HINGES
- (2) WALL OR FLOOR STOP

HARDWARE SET J (SLIDING BI-PASS CLOSET DOOR)
- (2) FINGER PULLS
- (1) TOP TRACK AND BOTTOM GUIDE
- (1) BUMPER STOP

HARDWARE SET K (BI-FOLD CLOSET DOOR)
- (1) FINGER PULL
- (1 1/2) PR – BI-FOLD DOOR HINGES
- (1) BI-FOLD DOOR HARDWARE

DOOR SCHEDULE NOTES:

*1 PER DOOR MANUFACTURER

*2 1/8" LEAD LINING

ABBREVIATIONS LEGEND:

PLAM	PLASTIC LAMINATE
PT	PAINT
HM	HOLLOW METAL
ALUM	ALUMINUM
PREF	PREFINISHED
WD	WOOD
CH	COAT HOOK

GENERAL NOTES

1. PAINT DOOR AND WINDOW METAL FRAME WITH XXXXXXX
2. PROVIDE COAT HOOK MOUNTED AT 3'-4" ABOVE FINISHED FLOOR

DOOR SCHEDULE

DOOR NUMBER	DOOR TYPE	DOOR MAT'L	DOOR FINISH	DOOR SIZE (1 3/4"T.UNLESS NOTED)	FRAME TYPE	FRAME MAT'L	FRAME FINISH	DETAILS THRESH	DETAILS JAMB	DETAILS HEAD	LABEL	LIGHT	LOUVER	HDWR SET	NOTES
2008	F	WD	–	3'-0" x 7'-0"	1	HM	–	–	J1	H1	–	–	–	–	–
2009	F	WD	–	3'-0" x 7'-0"	1	HM	–	–	J1	H1	–	–	–	–	–
2010-1	F	WD	–	2 @ 2'-10" x 7'-0"	7	HM	–	–	J1	H1	–	–	–	–	–
2010-2	F	WD	–	2 @ 2'-10" x 7'-0"	7	HM	–	–	J1	H1	–	–	–	–	–
2020	N36	WD	–	3'-0" x 7'-0"	1	HM	–	–	J1	H1	–	–	–	–	–
2101-1	N36	WD	–	3'-6" x 7'-0"	1	HM	–	–	J1	H1	–	–	–	–	–
2101-2	N36	WD	–	3'-6" x 7'-0"	1	HM	–	–	J1	H1	–	–	–	–	–
2101-3	N36	WD	–	3'-0" x 7'-0"	1	HM	–	–	J1	H1	–	–	–	–	–
2103	F	WD	–	3'-6" x 7'-0"	1	HM	–	–	J1	H1	–	–	–	–	–
2104	F	WD	–	3'-6" x 7'-0"	1	HM	–	–	J1	H1	–	–	–	–	–
2105	F	WD	–	2 @ 2'-6" x 7'-0"	1	HM	–	–	J1	H1	–	–	–	–	–
2108	F	WD	–	3'-0" x 7'-0"	1	HM	–	–	J1	H1	–	–	–	–	–
2109-1	N36	WD	–	3'-0" x 7'-0"	1	HM	–	–	J1	H1	–	–	–	–	–
2109-2	N36	WD	–	3'-0" x 7'-0"	1	HM	–	–	J1	H1	–	–	–	–	–
2111	F	WD	–	3'-0" x 7'-0"	1	HM	–	–	J1	H1	–	–	–	–	–
2112	F	WD	–	3'-0" x 7'-0"	1	HM	–	–	J1	H1	–	–	–	–	–
2113	F	WD	–	3'-0" x 7'-0"	1	HM	–	–	J1	H1	–	–	–	–	–
2114	F	WD	–	3'-0" x 7'-0"	1	HM	–	–	J1	H1	–	–	–	–	–
2115	F	WD	–	3'-0" x 7'-0"	1	HM	–	–	J1	H1	–	–	–	–	–
2116	F	WD	–	3'-0" x 7'-0"	1	HM	–	–	J1	H1	–	–	–	–	–
2117	F	WD	–	3'-0" x 7'-0"	1	HM	–	–	J1	H1	–	–	–	–	–
2118	F	WD	–	3'-0" x 7'-0"	1	HM	–	–	J1	H1	–	–	–	–	–
2120	N36	WD	–	3'-6" x 7'-0"	1	HM	–	–	J1	H1	–	–	–	–	–
2121	F	WD	–	3'-0" x 7'-0"	1	HM	–	–	J1	H1	–	–	–	–	–
2124	F	WD	–	3'-0" x 7'-0"	1	HM	–	–	J1	H1	–	–	–	–	–
2125	F	WD	–	3'-0" x 7'-0"	1	HM	–	–	J1	H1	–	–	–	–	–
2128	F	WD	–	3'-0" x 7'-0"	1	HM	–	–	J1	H1	–	–	–	–	–
2129	F	WD	–	4'-0" x 7'-0"	6	HM	–	–	J6	H6	–	–	–	–	*2
2130	N36	WD	–	3'-0" x 7'-0"	1	HM	–	–	J1	H1	–	–	–	–	–
2131	F	WD	–	4'-0" x 7'-0"	6	HM	–	–	J6	H6	–	–	–	–	*2
2135	F	WD	–	3'-6" x 7'-0"	1	HM	–	–	J1	H1	–	–	–	–	–
2136	F	WD	–	3'-6" x 7'-0"	1	HM	–	–	J1	H1	–	–	–	–	–
2137	F	WD	–	3'-6" x 7'-0"	1	HM	–	–	J1	H1	–	–	–	–	–
2138	F	WD	–	3'-6" x 7'-0"	1	HM	–	–	J1	H1	–	–	–	–	–
2139	F	WD	–	3'-6" x 7'-0"	1	HM	–	–	J1	H1	–	–	–	–	–
2141	F	WD	–	3'-6" x 7'-0"	1	HM	–	–	J1	H1	–	–	–	–	–
2142	F	WD	–	3'-6" x 7'-0"	1	HM	–	–	J1	H1	–	–	–	–	–
2143-1	F	WD	–	3'-6" x 7'-0"	1	HM	–	–	J1	H1	–	–	–	–	–
2143-2	BF	WD	–	2 @ 3'-0" x 7'-0"	1	HM	–	–	*1	*1	–	–	–	–	–
2144	F	WD	–	3'-6" x 7'-0"	1	HM	–	–	J1	H1	–	–	–	–	–
2145	F	WD	–	3'-6" x 7'-0"	1	HM	–	–	J1	H1	–	–	–	–	–
2146	F	WD	–	2 @ 2'-6" x 7'-0"	1	HM	–	–	J1	H1	–	–	–	–	–
2147	PF	WD	–	3'-6" x 7'-0"	*1	HM	–	–	*1	*1	–	–	–	–	–
2201	F	WD	–	3'-6" x 7'-0"	2	HM	–	–	J1	H1	–	–	–	–	–
2202	F	WD	–	3'-6" x 7'-0"	1	HM	–	–	J1	H1	–	–	–	–	–
2203	F	WD	–	3'-6" x 7'-0"	1	HM	–	–	J1	H1	–	–	–	–	–
2204	N36	WD	–	3'-6" x 7'-0"	1	HM	–	–	J1	H1	–	–	–	–	–
2205	F	WD	–	3'-6" x 7'-0"	1	HM	–	–	J1	H1	–	–	–	–	–
2206	F	WD	–	3'-0" x 7'-0"	1	HM	–	–	J1	H1	–	–	–	–	–
2207	F	WD	–	3'-6" x 7'-0"	1	HM	–	–	J1	H1	–	–	–	–	–
2208	PF	WD	–	3'-0" x 7'-0"	1	HM	–	–	*1	*1	–	–	–	–	–
2209	PF	WD	–	3'-0" x 7'-0"	1	HM	–	–	*1	*1	–	–	–	–	–
2210	N36	WD	–	3'-0" x 7'-0"	1	HM	–	–	J1	H1	–	–	–	–	–
2212	F	WD	–	3'-0" x 7'-0"	1	HM	–	–	J1	H1	–	–	–	–	–
2213	F	WD	–	3'-0" x 7'-0"	1	HM	–	–	J1	H1	–	–	–	–	–
2214	F	WD	–	3'-6" x 7'-0"	1	HM	–	–	J1	H1	–	–	–	–	–
2215	F	WD	–	3'-0" x 7'-0"	1	HM	–	–	J1	H1	–	–	–	–	–
2301	F	WD	–	3'-6" x 7'-0"	2	HM	–	–	J1	H1	–	–	–	–	–
2302	F	WD	–	3'-6" x 7'-0"	1	HM	–	–	J1	H1	–	–	–	–	–
2303-1	1/2G	WD	–	3'-0" x 7'-0"	1	HM	–	–	J1	H1	–	–	–	–	–
2303-2	1/2G	WD	–	3'-0" x 7'-0"	1	HM	–	–	J1	H1	–	–	–	–	–
2304	F	WD	–	3'-6" x 7'-0"	1	HM	–	–	J1	H1	–	–	–	–	–
2305	F	WD	–	3'-6" x 7'-0"	1	HM	–	–	J1	H1	–	–	–	–	–
2307	F	WD	–	3'-6" x 7'-0"	1	HM	–	–	J1	H1	–	–	–	–	–
2308	F	WD	–	3'-6" x 7'-0"	1	HM	–	–	J1	H1	–	–	–	–	–
2309	F	WD	–	3'-6" x 7'-0"	1	HM	–	–	J1	H1	–	–	–	–	–
2310-1	N36	WD	–	3'-6" x 7'-0"	1	HM	–	–	J1	H1	–	–	–	–	–
2310-2	N36	WD	–	3'-6" x 7'-0"	1	HM	–	–	J1	H1	–	–	–	–	–
2311	F	WD	–	3'-6" x 7'-0"	1	HM	–	–	J1	H1	–	–	–	–	–
2312	F	WD	–	3'-6" x 7'-0"	1	HM	–	–	J1	H1	–	–	–	–	–
2313	F	WD	–	3'-6" x 7'-0"	1	HM	–	–	J1	H1	–	–	–	–	–
2316	F	WD	–	3'-6" x 7'-0"	1	HM	–	–	J1	H1	–	–	–	–	–
2317	F	WD	–	3'-0" x 7'-0"	1	HM	–	–	J1	H1	–	–	–	–	–
2318	F	WD	–	3'-0" x 7'-0"	1	HM	–	–	J1	H1	–	–	–	–	–
2319	F	WD	–	3'-0" x 7'-0"	1	HM	–	–	J1	H1	–	–	–	–	–
2320	N36	WD	–	3'-0" x 7'-0"	1	HM	–	–	J1	H1	–	–	–	–	–
2401-1	F	WD	–	3'-6" x 7'-0"	2	HM	–	–	J1	H1	–	–	–	–	–
2401-2	N36	WD	–	3'-6" x 7'-0"	1	HM	–	–	J1	H1	–	–	–	–	–
2402	N36	WD	–	3'-0" x 7'-0"	1	HM	–	–	J1	H1	–	–	–	–	–
2403	F	WD	–	3'-6" x 7'-0"	1	HM	–	–	J1	H1	–	–	–	–	–
2404	F	WD	–	3'-0" x 7'-0"	1	HM	–	–	J1	H1	–	–	–	–	–
2405	N36	WD	–	3'-0" x 7'-0"	1	HM	–	–	J1	H1	–	–	–	–	–
2407	F	WD	–	3'-0" x 7'-0"	1	HM	–	–	J1	H1	–	–	–	–	–
2408	N36	WD	–	3'-0" x 7'-0"	1	HM	–	–	J1	H1	–	–	–	–	–
2410	N36	WD	–	3'-0" x 7'-0"	1	HM	–	–	J1	H1	–	–	–	–	–
2412	F	WD	–	3'-0" x 7'-0"	1	HM	–	–	J1	H1	–	–	–	–	–
2413	F	WD	–	3'-0" x 7'-0"	1	HM	–	–	J1	H1	–	–	–	–	–
2414	N36	WD	–	3'-0" x 7'-0"	1	HM	–	–	J1	H1	–	–	–	–	–
2415	F	WD	–	3'-6" x 7'-0"	1	HM	–	–	J1	H1	–	–	–	–	–
2416	F	WD	–	2 @ 2'-6" x 7'-0"	1	HM	–	–	J1	H1	–	–	–	–	–
2417	F	WD	–	3'-6" x 7'-0"	1	HM	–	–	J1	H1	–	–	–	–	–
2418	F	WD	–	3'-6" x 7'-0"	1	HM	–	–	J1	H1	–	–	–	–	–
2419	F	WD	–	3'-6" x 7'-0"	1	HM	–	–	J1	H1	–	–	–	–	–
2420	N36	WD	–	3'-6" x 7'-0"	1	HM	–	–	J1	H1	–	–	–	–	–
2421	F	WD	–	3'-0" x 7'-0"	1	HM	–	–	J1	H1	–	–	–	–	–
2423	F	WD	–	2'-6" x 7'-0"	1	HM	–	–	J1	H1	–	–	–	–	–
2424-1	N36	WD	–	3'-6" x 7'-0"	1	HM	–	–	J1	H1	–	–	–	–	–
2424-2	N36	WD	–	3'-6" x 7'-0"	1	HM	–	–	J1	H1	–	–	–	–	–
2425	F	WD	–	3'-6" x 7'-0"	1	HM	–	–	J1	H1	–	–	–	–	–
2426	F	WD	–	3'-6" x 7'-0"	1	HM	–	–	J1	H1	–	–	–	–	–
2427	F	WD	–	3'-6" x 7'-0"	1	HM	–	–	J1	H1	–	–	–	–	–
2428	F	WD	–	3'-6" x 7'-0"	1	HM	–	–	J1	H1	–	–	–	–	–
2502	F	WD	–	3'-0" x 7'-0"	1	HM	–	–	J1	H1	–	–	–	–	–
2503	F	WD	–	3'-0" x 7'-0"	1	HM	–	–	J1	H1	–	–	–	–	–
2504	F	WD	–	3'-0" x 7'-0"	1	HM	–	–	J1	H1	–	–	–	–	–
2505	1/2G	WD	–	3'-0" x 7'-0"	1	HM	–	–	J1	H1	–	–	–	–	–
2506	1/2G	WD	–	3'-0" x 7'-0"	1	HM	–	–	J1	H1	–	–	–	–	–
2507	N36	WD	–	3'-0" x 7'-0"	1	HM	–	–	J1	H1	–	–	–	–	–
2508	N36	WD	–	3'-0" x 7'-0"	1	HM	–	–	J1	H1	–	–	–	–	–
2510	N36	WD	–	3'-0" x 7'-0"	1	HM	–	–	J1	H1	–	–	–	–	–
–	–	–	–	–	–	–	–	–	–	–	–	–	–	–	–

DOOR SCHEDULE

DOOR NUMBER	DOOR TYPE	DOOR MAT'L	DOOR FINISH	DOOR SIZE (1 3/4"T.UNLESS NOTED)	FRAME TYPE	FRAME MAT'L	FRAME FINISH	DETAILS THRESH	DETAILS JAMB	DETAILS HEAD	LABEL	LIGHT	LOUVER	HDWR SET	NOTES
3001	N36	WD	–	3'-0" x 7'-0"	1	HM	–	–	J1	H1	–	–	–	–	–
3101-1	N36	WD	–	3'-6" x 7'-0"	1	HM	–	–	J1	H1	–	–	–	–	–
3101-2	F	WD	–	3'-6" x 7'-0"	2	HM	–	–	J1	H1	–	–	–	–	–
3102	F	WD	–	3'-6" x 7'-0"	1	HM	–	–	J1	H1	–	–	–	–	–
3103	BF	WD	–	2 @ 2'-0" x 7'-0"	1	HM	–	–	*1	*1	–	–	–	–	–
3104	F	WD	–	3'-6" x 7'-0"	1	HM	–	–	J1	H1	–	–	–	–	–
3105	F	WD	–	3'-6" x 7'-0"	1	HM	–	–	J1	H1	–	–	–	–	–
3108	F	WD	–	3'-6" x 7'-0"	1	HM	–	–	J1	H1	–	–	–	–	–
3109	F	WD	–	3'-6" x 7'-0"	1	HM	–	–	J1	H1	–	–	–	–	–
3110	F	WD	–	3'-6" x 7'-0"	1	HM	–	–	J1	H1	–	–	–	–	–
3113	N36	WD	–	3'-0" x 7'-0"	1	HM	–	–	J1	H1	–	–	–	–	–
3114	F	WD	–	3'-0" x 7'-0"	1	HM	–	–	J1	H1	–	–	–	–	–
3115	F	WD	–	3'-6" x 7'-0"	1	HM	–	–	J1	H1	–	–	–	–	–
3118	N36	WD	–	3'-6" x 7'-0"	1	HM	–	–	J1	H1	–	–	–	–	–
3119	1/2G	WD	–	3'-6" x 7'-0"	1	HM	–	–	J1	H1	–	–	–	–	–
3120	1/2G	WD	–	3'-6" x 7'-0"	1	HM	–	–	J1	H1	–	–	–	–	–
3122	F	WD	–	3'-6" x 7'-0"	1	HM	–	–	J1	H1	–	–	–	–	–
3123	F	WD	–	3'-6" x 7'-0"	1	HM	–	–	J1	H1	–	–	–	–	–
3124	F	WD	–	3'-0" x 7'-0"	1	HM	–	–	J1	H1	–	–	–	–	–
3138	N36	WD	–	3'-0" x 7'-0"	1	HM	–	–	J1	H1	–	–	–	–	–
3148	SG	*1	–	2 @ 4'-0" x 7'-0"	*1	*1	–	–	*1	*1	–	–	–	–	–
3149	SG	*1	–	2 @ 4'-0" x 7'-0"	*1	*1	–	–	*1	*1	–	–	–	–	–
3150	F	WD	–	3'-0" x 7'-0"	1	HM	–	–	J1	H1	–	–	–	–	–
3153	SG	*1	–	2 @ 4'-0" x 7'-0"	*1	*1	–	–	*1	*1	–	–	–	–	–
3154	N36	WD	–	3'-6" x 7'-0"	1	HM	–	–	J1	H1	–	–	–	–	–
3155	1/2G	WD	–	3'-6" x 7'-0"	1	HM	–	–	J1	H1	–	–	–	–	–
3156	F	WD	–	3'-0" x 7'-0"	1	HM	–	–	J1	H1	–	–	–	–	–
3157	1/2G	WD	–	3'-0" x 7'-0"	1	HM	–	–	J1	H1	–	–	–	–	–
3158A	F	WD	–	3'-0" x 7'-0"	1	HM	–	–	J1	H1	–	–	–	–	–
3159	F	WD	–	3'-0" x 7'-0"	1	HM	–	–	J1	H1	–	–	–	–	–
3160	F	WD	–	3'-0" x 7'-0"	1	HM	–	–	J1	H1	–	–	–	–	–
3161	F	WD	–	3'-0" x 7'-0"	1	HM	–	–	J1	H1	–	–	–	–	–
3162	F	WD	–	3'-0" x 7'-0"	1	HM	–	–	J1	H1	–	–	–	–	–
3163	FG	WD	–	3'-0" x 7'-0"	1	HM	–	–	J1	H1	–	–	–	–	–
3164	1/2G	WD	–	3'-0" x 7'-0"	1	HM	–	–	J1	H1	–	–	–	–	–
3165-1	N36	WD	–	3'-0" x 7'-0"	1	HM	–	–	J1	H1	–	–	–	–	–
3165-2	N36	WD	–	3'-0" x 7'-0"	1	HM	–	–	J1	H1	–	–	–	–	–
3167	N36	WD	–	3'-0" x 7'-0"	1	HM	–	–	J1	H1	–	–	–	–	–
3168	1/2G	WD	–	3'-0" x 7'-0"	1	HM	–	–	J1	H1	–	–	–	–	–
3170	F	WD	–	3'-0" x 7'-0"	1	HM	–	–	J1	H1	–	–	–	–	–
3174-1	1/2G	WD	–	3'-6" x 7'-0"	1	HM	–	–	J1	H1	–	–	–	–	–
3174-2	F	WD	–	3'-6" x 7'-0"	2	HM	–	–	J1	H1	–	–	–	–	–
3175	FG	WD	–	3'-0" x 7'-0"	1	HM	–	–	J1	H1	–	–	–	–	–
3176	BF	WD	–	2 @ 3'-0" x 7'-0"	1	HM	–	–	*1	*1	–	–	–	–	–
3177	BF	WD	–	2 @ 1'-6" x 7'-0"	1	HM	–	–	*1	*1	–	–	–	–	–
3180	1/2G	WD	–	3'-0" x 7'-0"	1	HM	–	–	J1	H1	–	–	–	–	–
3182	F	WD	–	3'-0" x 7'-0"	1	HM	–	–	J1	H1	–	–	–	–	–
3183	F	WD	–	3'-0" x 7'-0"	1	HM	–	–	J1	H1	–	–	–	–	–
3184	F	WD	–	3'-0" x 7'-0"	1	HM	–	–	J1	H1	–	–	–	–	–
3185	N36	WD	–	3'-0" x 7'-0"	1	HM	–	–	J1	H1	–	–	–	–	–
3187-1	N36	WD	–	3'-0" x 7'-0"	1	HM	–	–	J1	H1	–	–	–	–	–
3187-2	N36	WD	–	3'-0" x 7'-0"	1	HM	–	–	J1	H1	–	–	–	–	–
3188	F	WD	–	3'-0" x 7'-0"	1	HM	–	–	J1	H1	–	–	–	–	–
3189	N36	WD	–	3'-0" x 7'-0"	1	HM	–	–	J1	H1	–	–	–	–	–
3190	N36	WD	–	3'-0" x 7'-0"	1	HM	–	–	J1	H1	–	–	–	–	–
3191	N36	WD	–	3'-0" x 7'-0"	1	HM	–	–	J1	H1	–	–	–	–	–
3193	F	WD	–	3'-0" x 7'-0"	1	HM	–	–	J1	H1	–	–	–	–	–
3195	N36	WD	–	3'-0" x 7'-0"	1	HM	–	–	J1	H1	–	–	–	–	–
3196	N36	WD	–	3'-0" x 7'-0"	1	HM	–	–	J1	H1	–	–	–	–	–
3197	N36	WD	–	3'-0" x 7'-0"	1	HM	–	–	J1	H1	–	–	–	–	–
3198	N36	WD	–	3'-0" x 7'-0"	1	HM	–	–	J1	H1	–	–	–	–	–
3199	N36	WD	–	3'-0" x 7'-0"	1	HM	–	–	J1	H1	–	–	–	–	–
3200	F	WD	–	3'-6" x 7'-0"	2	HM	–	–	J1	H1	–	–	–	–	–
3201	N36	WD	–	3'-6" x 7'-0"	1	HM	–	–	J1	H1	–	–	–	–	–
3202	N36	WD	–	3'-6" x 7'-0"	1	HM	–	–	J1	H1	–	–	–	–	–
3203	F	WD	–	3'-6" x 7'-0"	1	HM	–	–	J1	H1	–	–	–	–	–
3204	F	WD	–	3'-6" x 7'-0"	1	HM	–	–	J1	H1	–	–	–	–	–
3205-1	1/2G	WD	–	3'-0" x 7'-0"	1	HM	–	–	J1	H1	–	–	–	–	–
3205-2	1/2G	WD	–	3'-0" x 7'-0"	1	HM	–	–	J1	H1	–	–	–	–	–
3208	N36	WD	–	3'-0" x 7'-0"	1	HM	–	–	J1	H1	–	–	–	–	–
3209	F	WD	–	3'-6" x 7'-0"	1	HM	–	–	J1	H1	–	–	–	–	–
3210	F	WD	–	2 @ 3'-0" x 7'-0"	1	HM	–	–	J1	H1	–	–	–	–	–
3211	F	WD	–	3'-6" x 7'-0"	1	HM	–	–	J1	H1	–	–	–	–	–
3212	N36	WD	–	3'-0" x 7'-0"	1	HM	–	–	J1	H1	–	–	–	–	–
3213	N36	WD	–	3'-0" x 7'-0"	1	HM	–	–	J1	H1	–	–	–	–	–
3214	F	WD	–	3'-6" x 7'-0"	1	HM	–	–	J1	H1	–	–	–	–	–
3215	N36	WD	–	3'-0" x 7'-0"	1	HM	–	–	J1	H1	–	–	–	–	–
3218	F	WD	–	3'-6" x 7'-0"	1	HM	–	–	J1	H1	–	–	–	–	–
3219	F	WD	–	3'-6" x 7'-0"	1	HM	–	–	J1	H1	–	–	–	–	–
3220	F	WD	–	3'-6" x 7'-0"	1	HM	–	–	J1	H1	–	–	–	–	–
3221	F	WD	–	3'-0" x 7'-0"	1	HM	–	–	J1	H1	–	–	–	–	–
3226	F	WD	–	3'-0" x 7'-0"	1	HM	–	–	J1	H1	–	–	–	–	–
3227	PF	WD	–	3'-0" x 7'-0"	*1	–	–	–	*J1	*H1	–	–	–	–	–
3228	F	WD	–	3'-6" x 7'-0"	1	HM	–	–	J1	H1	–	–	–	–	–
3229	N36	WD	–	3'-0" x 7'-0"	1	HM	–	–	J1	H1	–	–	–	–	–
3236	N36	WD	–	3'-0" x 7'-0"	1	HM	–	–	J1	H1	–	–	–	–	–
3238	F	WD	–	3'-0" x 7'-0"	1	HM	–	–	J1	H1	–	–	–	–	–
3240	N36	WD	–	3'-0" x 7'-0"	1	HM	–	–	J1	H1	–	–	–	–	KEYPAD ACCESS
3241	F	WD	–	3'-0" x 7'-0"	1	HM	–	–	J1	H1	–	–	–	–	–
3242	F	WD	–	3'-6" x 7'-0"	1	HM	–	–	J1	H1	–	–	–	–	–
3243	F	WD	–	3'-0" x 7'-0"	1	HM	–	–	J1	H1	–	–	–	–	–
3244	F	WD	–	3'-6" x 7'-0"	1	HM	–	–	J1	H1	–	–	–	–	–
3245	F	WD	–	3'-0" x 7'-0"	1	HM	–	–	J1	H1	–	–	–	–	–
3246	N36	WD	–	3'-6" x 7'-0"	1	HM	–	–	J1	H1	–	–	–	–	KEYPAD ACCESS
3248	N36	WD	–	3'-0" x 7'-0"	1	HM	–	–	J1	H1	–	–	–	–	KEYPAD ACCESS
3249	F	WD	–	3'-6" x 7'-0"	1	HM	–	–	J1	H1	–	–	–	–	–
3250	PF	WD	–	3'-0" x 7'-0"	*1	HM	–	–	*1	*1	–	–	–	–	–
3253	PF	WD	–	3'-0" x 7'-0"	*1	HM	–	–	*1	*1	–	–	–	–	–
3254	F	WD	–	3'-6" x 7'-0"	1	HM	–	–	J1	H1	–	–	–	–	–
3255	F	WD	–	3'-6" x 7'-0"	1	HM	–	–	J1	H1	–	–	–	–	–
3256	F	WD	–	2 @ 3'-0" x 7'-0"	1	HM	–	–	J1	H1	–	–	–	–	–
3258	F	WD	–	3'-6" x 7'-0"	1	HM	–	–	J1	H1	–	–	–	–	–
3259	F	WD	–	3'-6" x 7'-0"	1	HM	–	–	J1	H1	–	–	–	–	–
3261	F	WD	–	3'-6" x 7'-0"	1	HM	–	–	J1	H1	–	–	–	–	–
3262	F	WD	–	3'-6" x 7'-0"	1	HM	–	–	J1	H1	–	–	–	–	–
3263	F	WD	–	3'-6" x 7'-0"	1	HM	–	–	J1	H1	–	–	–	–	–
3265	N36	WD	–	3'-0" x 7'-0"	1	HM	–	–	J1	H1	–	–	–	–	–
–	–	–	–	–	–	–	–	–	–	–	–	–	–	–	–
–	–	–	–	–	–	–	–	–	–	–	–	–	–	–	–
–	–	–	–	–	–	–	–	–	–	–	–	–	–	–	–
–	–	–	–	–	–	–	–	–	–	–	–	–	–	–	–

LANDMARK HEALTHCARE FACILITIES, LLC

839 North Jefferson Street
Milwaukee, Wisconsin 53202
Telephone: (414) 277-0500
Facsimile: (414) 277-1055

Francis Cauffman
Foley Hoffmann
Architects Ltd.

2400 Boston St, Suite 402
Baltimore, MD 21224
410-732-3400

M/E/P ENGINEER
AKF ENGINEERS, LLP
1500 WALNUT STREET, SUITE 1400
PHILADELPHIA, PA 19102
P 215-282-2154
F 215-735-6706

Revisions

Sheet
Door Schedule and Details

Project
Landmark Healthcare Facilities LLC

Fore River Medical Pavillon
Portland, Maine

Date
August 23, 2007

Project No.
07-5198

Sheet No.
A11.1