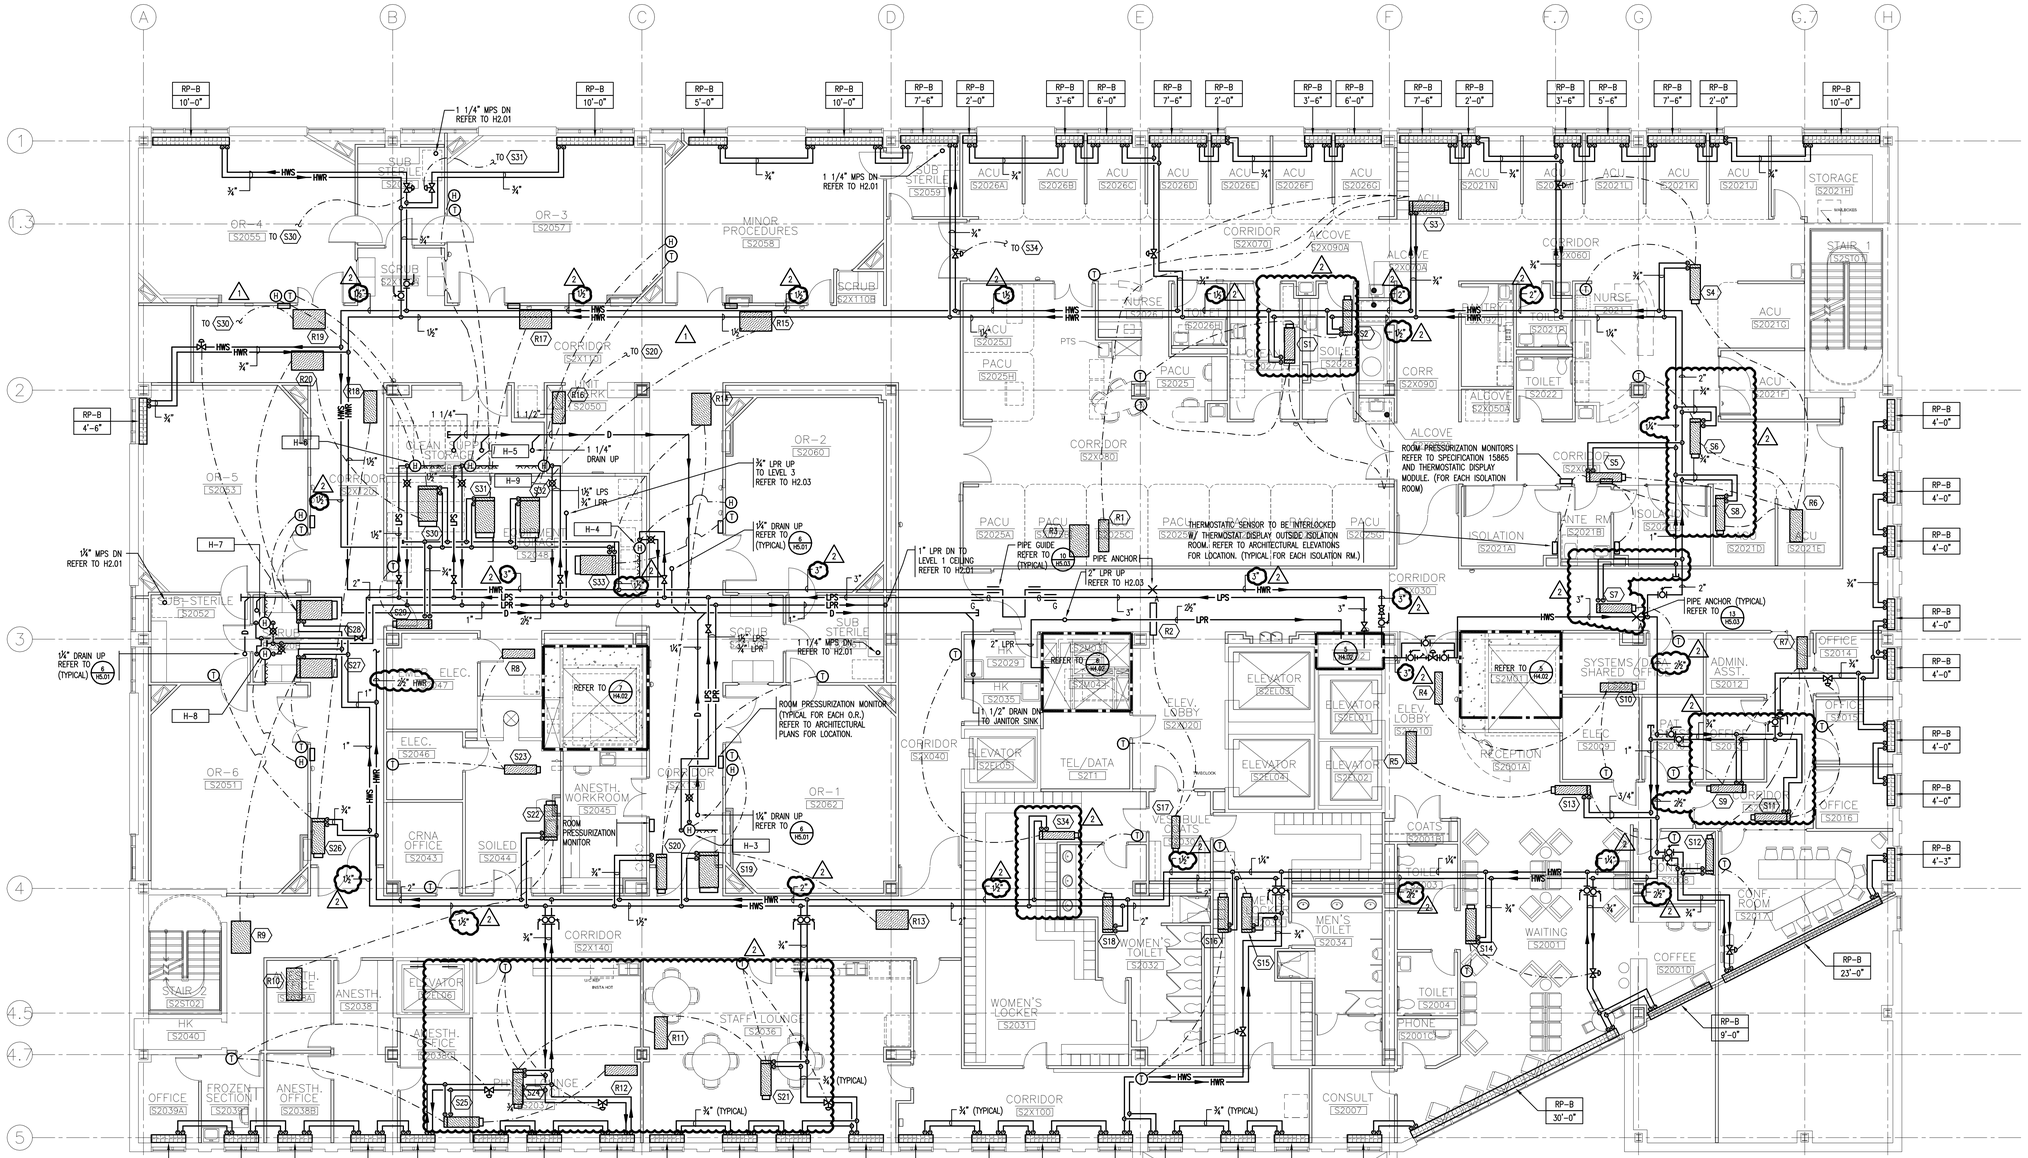

	S1	S2	S3	S4	S5	S6	S7	S8	S9	10	S11	S12	S13	S14	S15	S16	S17	S18	S19	S20	S21	S22	S23	S24	S25	S26	S27	S28	S29	S30	S31	S32	S33	S34
	VCV-12	CV-10	VCV-12	VCV-12	CV-6	CV-12	CV-12	CV-6	VCV-8	VV-6	VCV-8	VCV-8	CV-12	CV-10	CV-8	CV-8	CV-5	CV-12	VCV-19	CV-14	VCV-12	CV-12	W-8	VCV-8	VCV-10	CV-14	VCV-19	VCV-19	VCV-10	VCV-19	VCV-19	VCV-19	VCV-19	CV-8
	750	825	700	700	300	1150	1425	200	275	300	350	225	1275	900	700	500	300	1250	1500	1675	650	1250	300	325	625	1650	1500	1500	450	1500	1500	1500	1500	700
	2.5	2.75	2.5	2.5	1.0	3.75	4.75	0.75	1.0	NO COIL	1.25	0.75	4.25	3.0	2.25	2.0	NO COIL	4.0	5.0	5.5	2.25	4.0	NO COIL	1.0	2.0	5.5	5.0	5.0	1.5	5.0	5.0	5.0	5.0	2.25
																			2 POS.															

	R1	R2	R3	R4	R5	R6	R7	R8	R9	R10	R11	R12	R13	R14	R15	R16	R17	R18	R19	R20
	WR-12	WR-6	WR-16	WR-6	WR-14	WR-12	WR-18	WR-8	WR-16	WR-14	WR-16	WR-10	WR-16	WR-16	WR-16	WR-12	WR-16	WR-14	WR-16	WR-16
	1300	300	1900	300	1750	1300	2700	600	2250	1450	1950	1125	2750	2750	2750	1100	2750	1800	2750	2750
	700	300	950	150	1750	650	1350	300	1250	1450	975	575	1250	1250	1250	1100	1250	1800	1250	1250

1 A1.03 SECOND FLOOR PLAN
1/8" = 1'-0"

Revisions

1 ADDENDUM #1 11.22.06

2 ADDENDUM #2 12.06.06

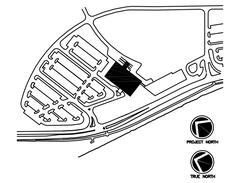

Consultant

CIVIL ENGINEER
DeLuca-Hoffman Associates, Inc.
778 Main Street, Suite 8
South Portland, ME 04106
Phone: (207) 775-1121
Fax:(207) 879-0896

Consultant

ASSOCIATE ARCHITECT/STRUCTURAL ENGINEER
SMRT
144 Fore Street P.O. Box 618
Portland, Maine 04104
Phone: (207) 772-3846
Fax: (207) 772-1070

Consultant

MECHANICAL/ELECTRICAL ENGINEER
Bard, Rao + Athanas Consulting Engineers, LLC
The Arsenal on the Charles
311 Arsenal Street
Watertown, MA 02472-5789
Phone: 617.254.0016
Fax: 617.924.9339

Consultant

EQUIPMENT PLANNING
Gene Burton & Associates
1893 General George Patton Drive
Franklin, Tennessee 37067
Phone: (615) 376-3100
Fax:(615) 376-3114

Consultant

CONSTRUCTION MANAGER
Gilbane Building Company
7 Jackson Walkway
Providence, Rhode Island 02903
Phone: (401) 456-5905
Fax: (401) 456-5516

Consultant

FOOD SERVICE
Inman Foodservice, LLC
1808 West End Ave. Suite 1400
Nashville, TN 37203
Phone: (615) 321-5591
Fax: (615) 321-5689

It is the responsibility of the Construction Manager/General Contractor and all Sub-Contractors to verify all dimensions and accept conditions of prior work by related trades before proceeding with any work.

Date
11/10/06 Final-Issued for Construction

Drawn By
FA

Scale
1/8"=1'-0"

Francis

Cauffman

Foley

Hoffmann

Francis Cauffman Foley Hoffmann Architects Ltd.
2120 Arch Street
Philadelphia, PA 19103
215-568-8250

Project Title

Mercy Health Care System of Maine

FORE RIVER SHORT STAY HOSPITAL

MERCY

Project Number
F05-4898

Drawing Title and Number
HVAC
PIPING
LEVEL 2 PLAN

H2.02

J:\JOBS\2523000.CW\HVAC\CW-H2.02.DWG 12-05-2006 11:02:44 - sac