DRAWN BY: JP / AN / SB / RV / MS

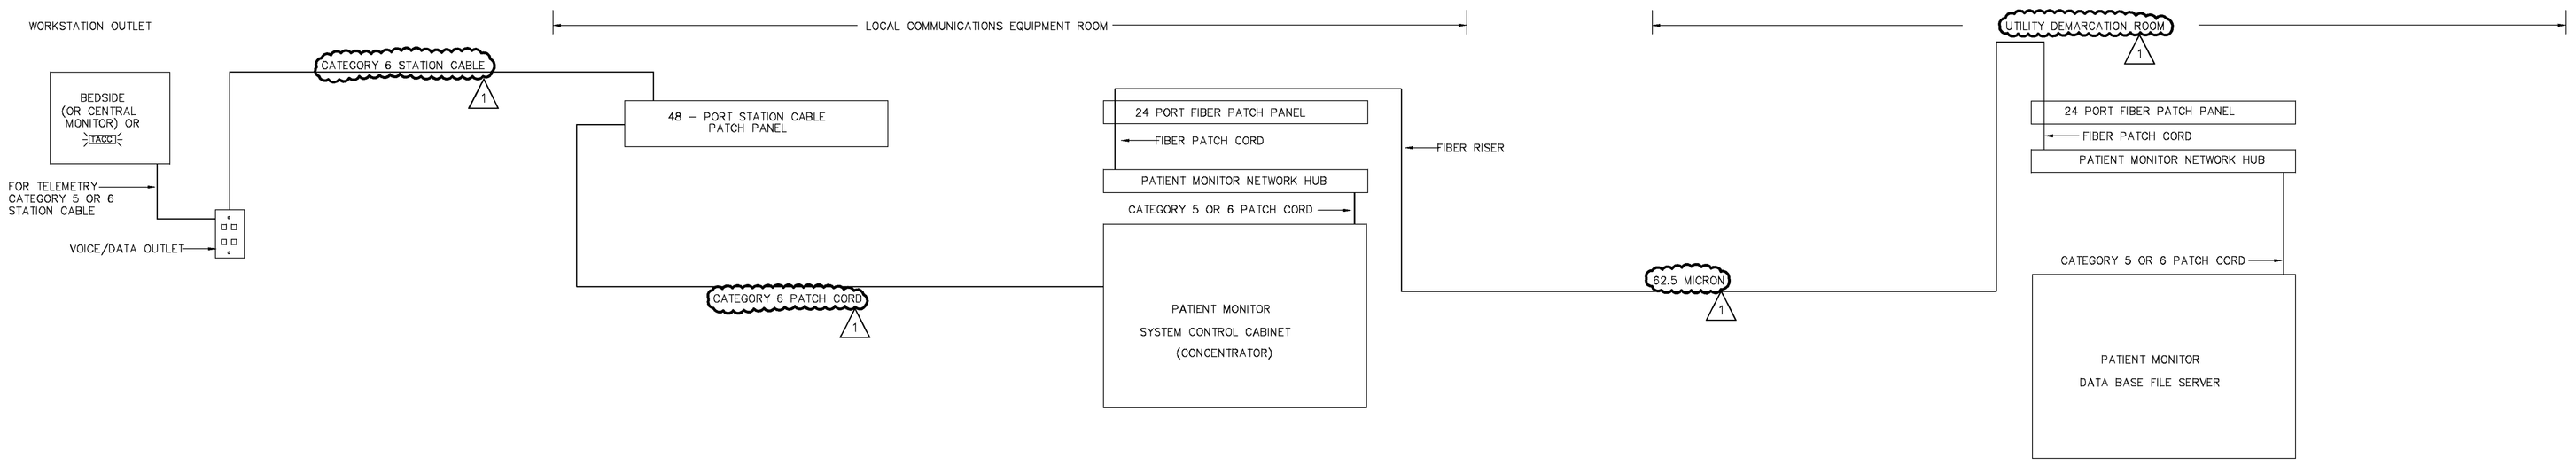

TYPICAL PATIENT MONITORING ONE LINE DIAGRAM

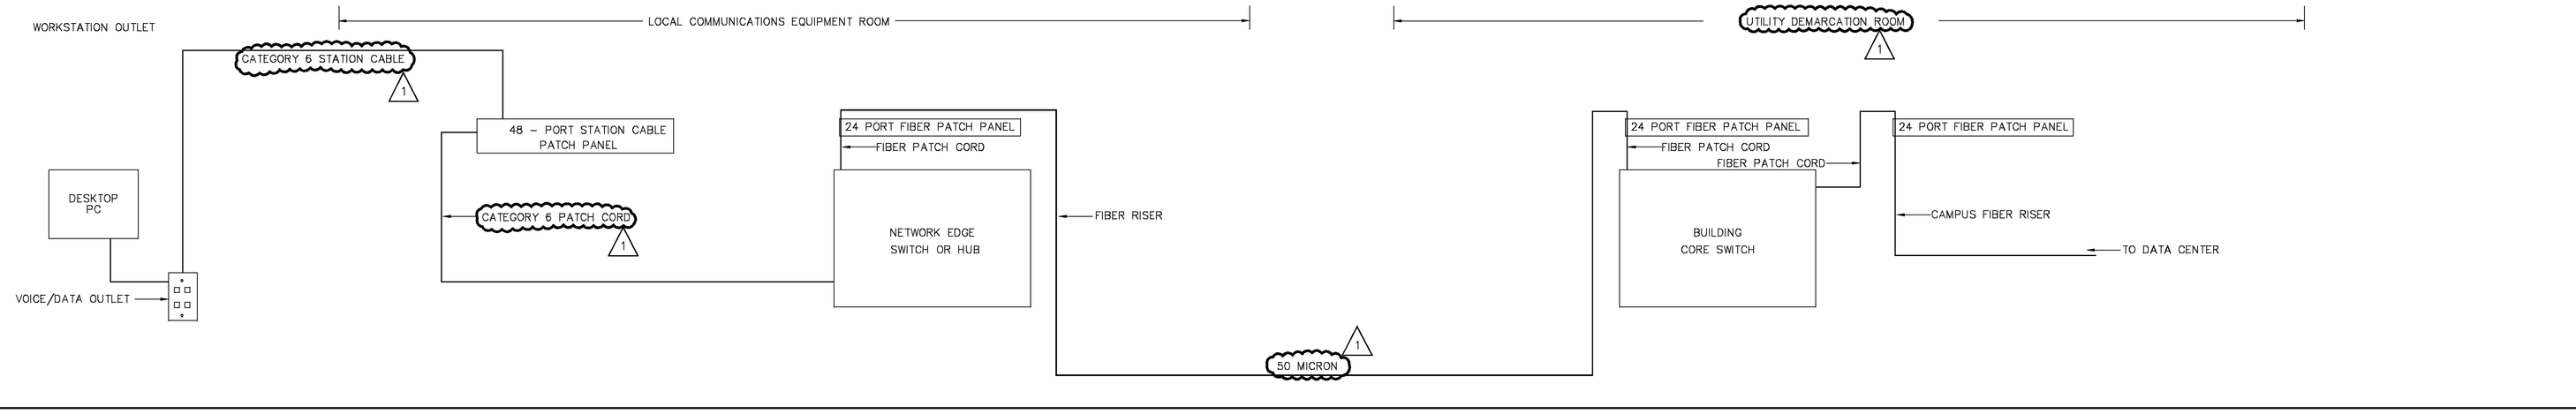

TYPICAL DATA ONE LINE DIAGRAM

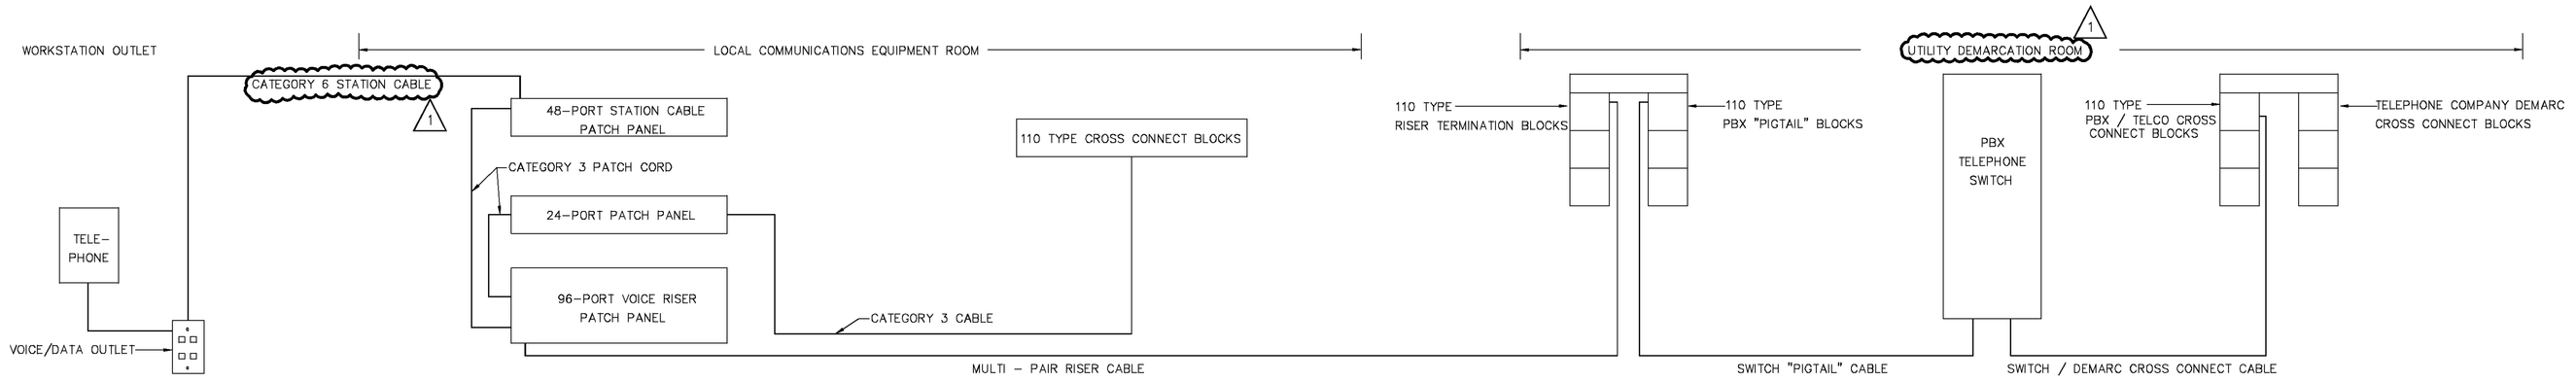

TYPICAL TELEPHONE SYSTEM ONE LINE DIAGRAM

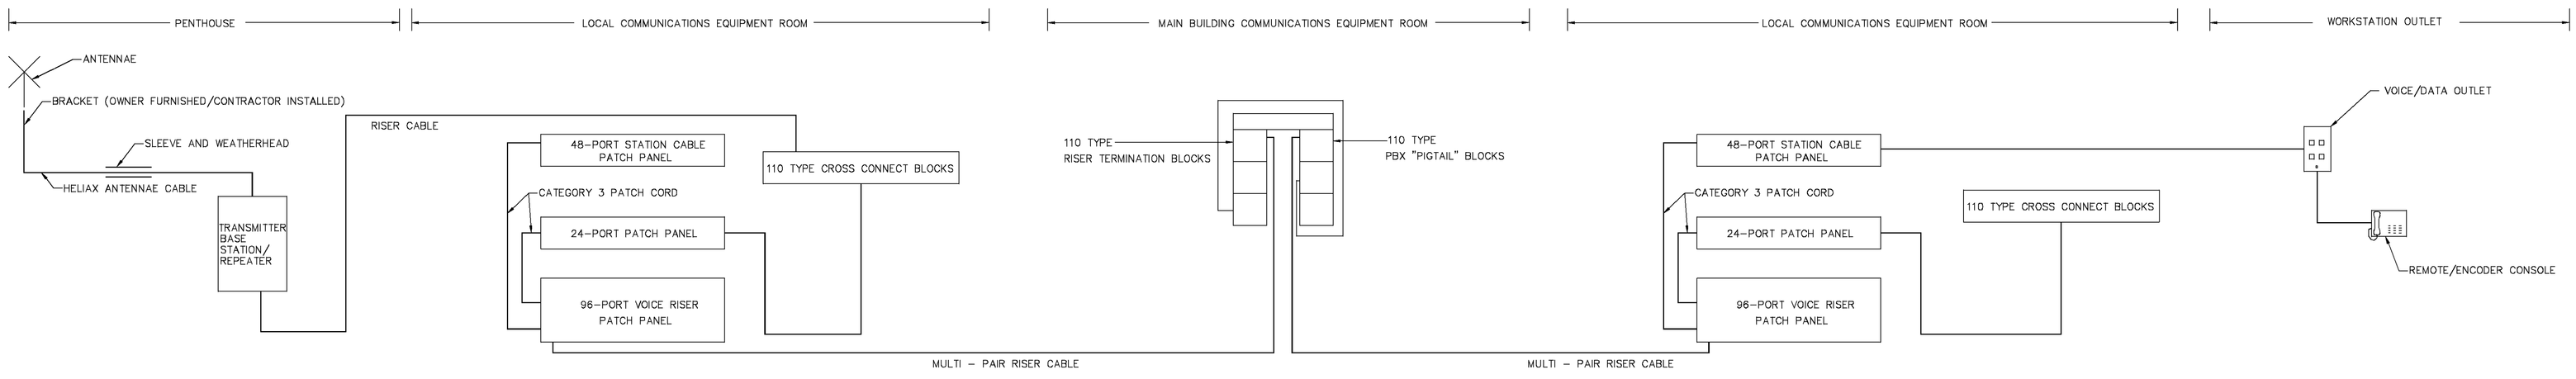

TYPICAL RADIO SYSTEM ONE LINE DIAGRAM ERB PPB 2WB HRB

REFERENCED FLOOR PLAN BACKGROUND FILE DATE: 10/27/06
FILE NAME: Z:\PROJECTS\0515\1\CAD\CM\CM.02F.DWG
TIME: 04 AUG 2007 - 1:29PM

Issued: 11/10/06

Issued For:
100 % CD's
For Construction

Revisions:
1 SI029 04/13/07

GB&A # 1515.1

Mercy Fore River Campus
Portland, Maine
Medical Communications

GB&A
GENE BURTON & ASSOCIATES

3281 East Guasti Road Suite 275
Ontario, California 91761
Phone: 909.605.1923
Fax: 909.605.1933
Web: www.gbainc.com

1893 General George Patton Drive
Franklin, Tennessee 37067
Phone: 615.376.3100
Fax: 615.376.3114
Web: www.gbainc.com

Medical Communications
Typical One Line Diagrams

CM.02F