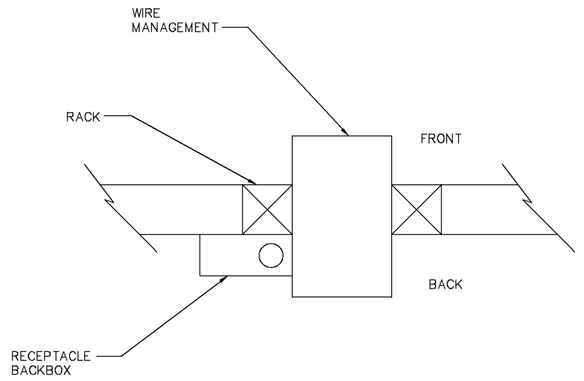

TYPICAL COMMUNICATION EQUIPMENT RACK SECTION

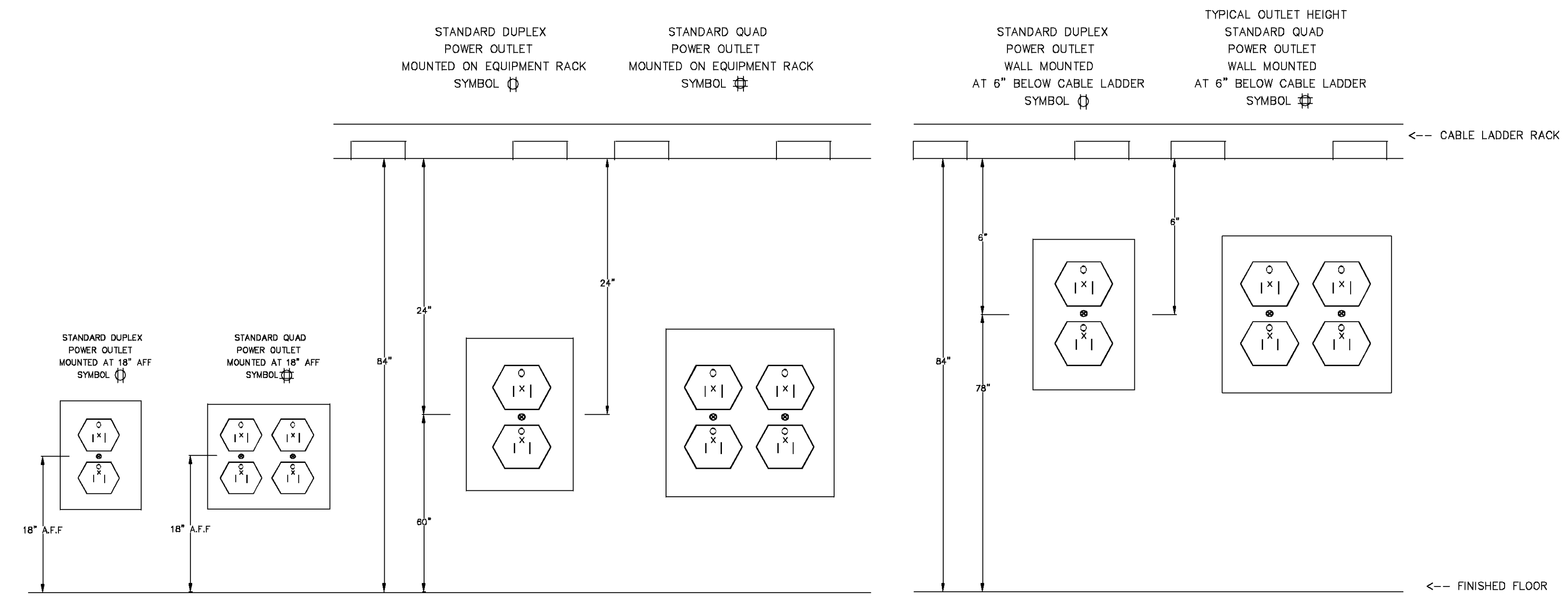

TYPICAL COMMUNICATION EQUIPMENT ROOM POWER OUTLET HEIGHTS

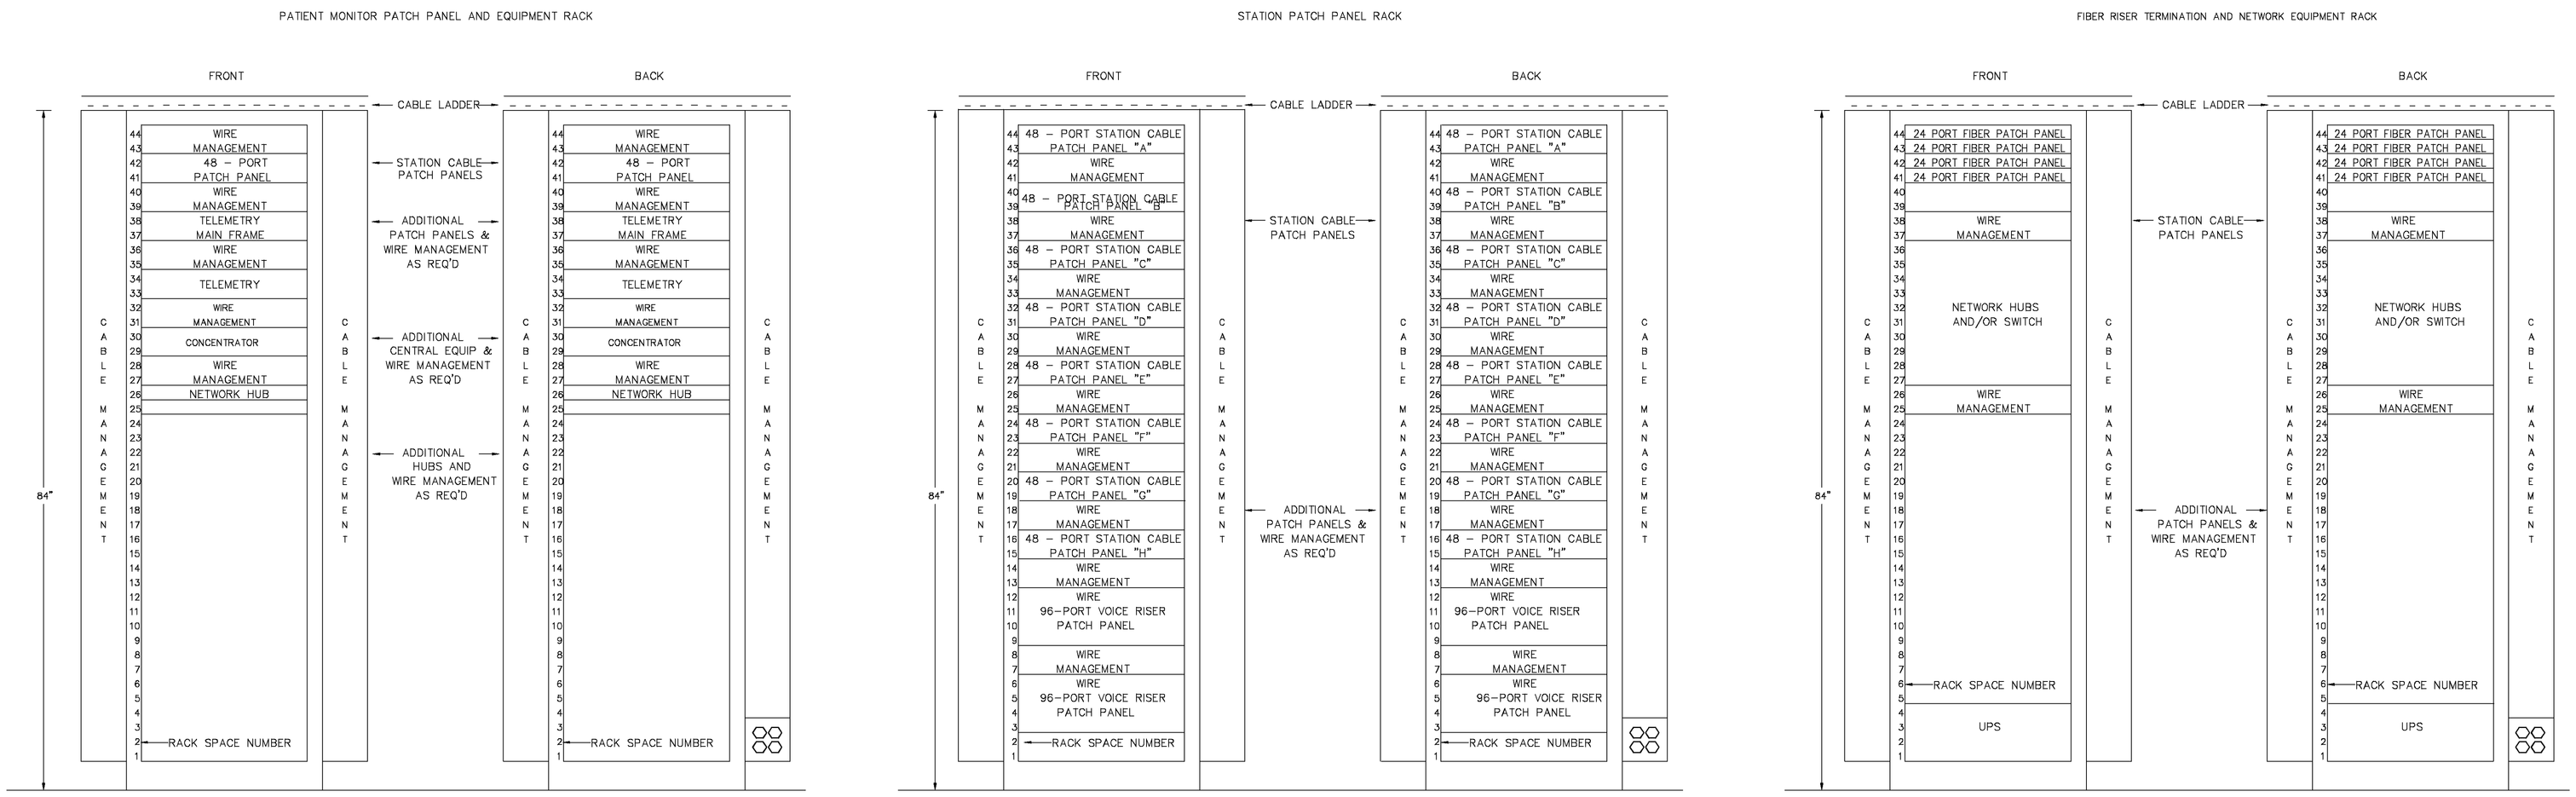

TYPICAL COMMUNICATION EQUIPMENT ROOM RACK ELEVATIONS

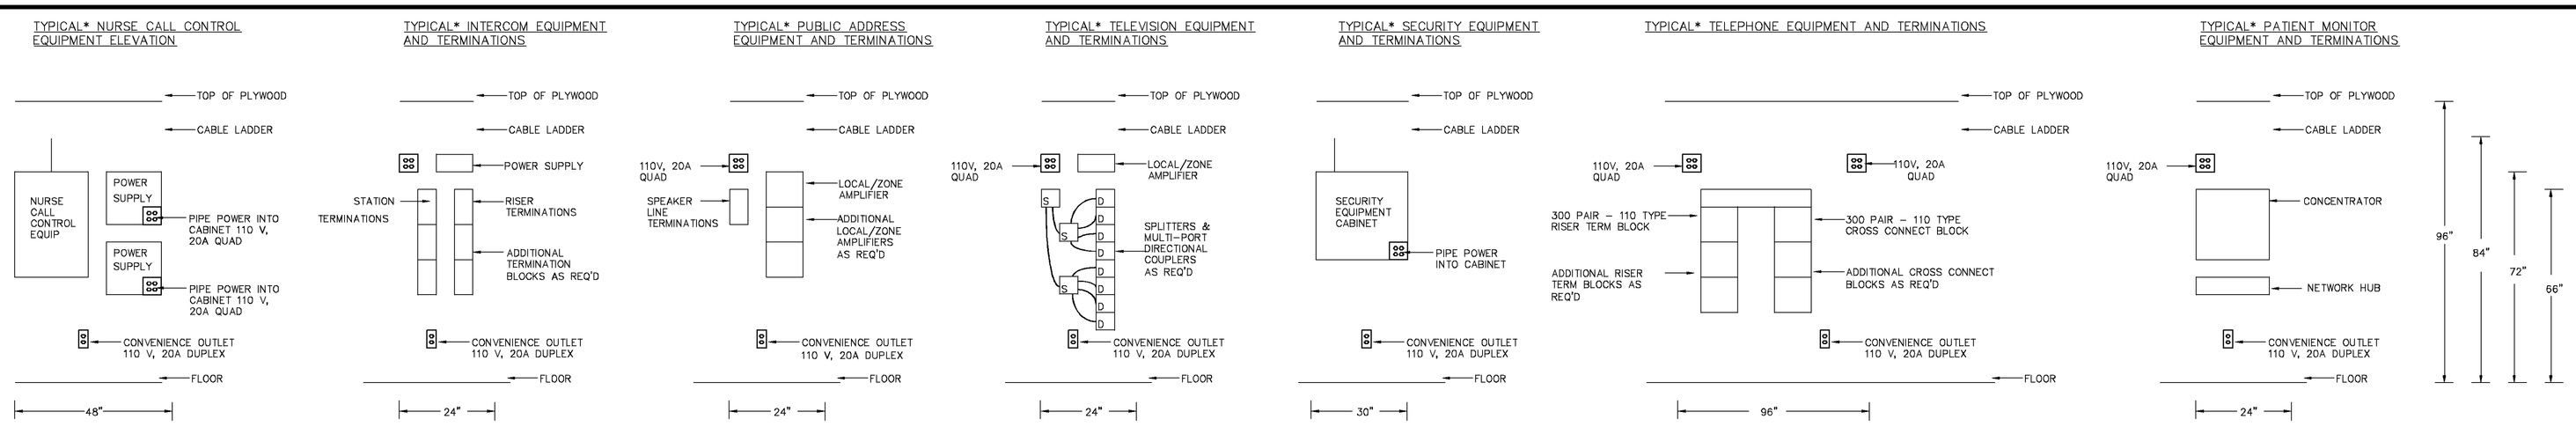

TYPICAL COMMUNICATION EQUIPMENT ROOM ELEVATIONS

Issued: 11/10/06

Issued For:
100 % CD's
For Construction

Revisions:
1 SI029 04/13/07

GB&A # 1515.1

Mercy Fore River Campus
Portland, Maine
Medical Communications

GB&A
GENE BURTON & ASSOCIATES
1893 General George Patton Drive
Franklin, Tennessee 37067
Phone: 615.376.3100
Fax: 615.376.3114
Web: www.gbainc.com

3281 East Guasti Road Suite 275
Ontario, California 91761
Phone: 909.605.1923
Fax: 909.605.1933
Web: www.gbainc.com

Sheet No.
1
Medical Communications
Equipment Room Typ Elevations
CM.02G

DRAWN BY: JP / AN / SB / RV / MS

REFERENCED FLOOR PLAN BACKGROUND FILE DATE: 10/27/06
USER NAME = sbuchanan
FILE = N:\Mercy Portland\Revit\Cad\CM.02G.dwg
TIME = 24 AUG 2007 - 1:27PM