


1 / A1.00 GROUND FLOOR PLAN
1/8" = 1'-0"

| MERCY AT THE FORE HOSPITAL FIRE RATING & U.L. DESIGN SCHEDULE | | |
|---|---|---|
| | U.L. DESIGN NO. | FIRE RATING |
| FLOOR SLAB AND BEAM ASSEMBLY | UL No. D905 | 2HR FIRE RATED |
| STRUCTURAL COLUMN | UL No. X790 | 2HR FIRE RATED |
| FIRE RATING ASSEMBLY | U. No. CW-1-095 | 2HR FIRE RATED |
| 3 5/8" STUD FRAMING 5/8" GYP. BOARD | | |
| FIRE RATING ASSEMBLY - CURTAIN WALL ASSEMBLY - FLOOR SLABS | UL CW-S-2081 | 2HR FIRE RATED |
| ROOF DECK ASSEMBLY @ FLOOR SLABS | UL No. P732 | 2HR FIRE RATED |
| ROOF DECK ASSEMBLY @ MECH. | UL No. P732 | 2HR FIRE RATED |

Revisions

| | | |
|---|---|---|
| 1 | Addendum #1 | 11/22/06 |

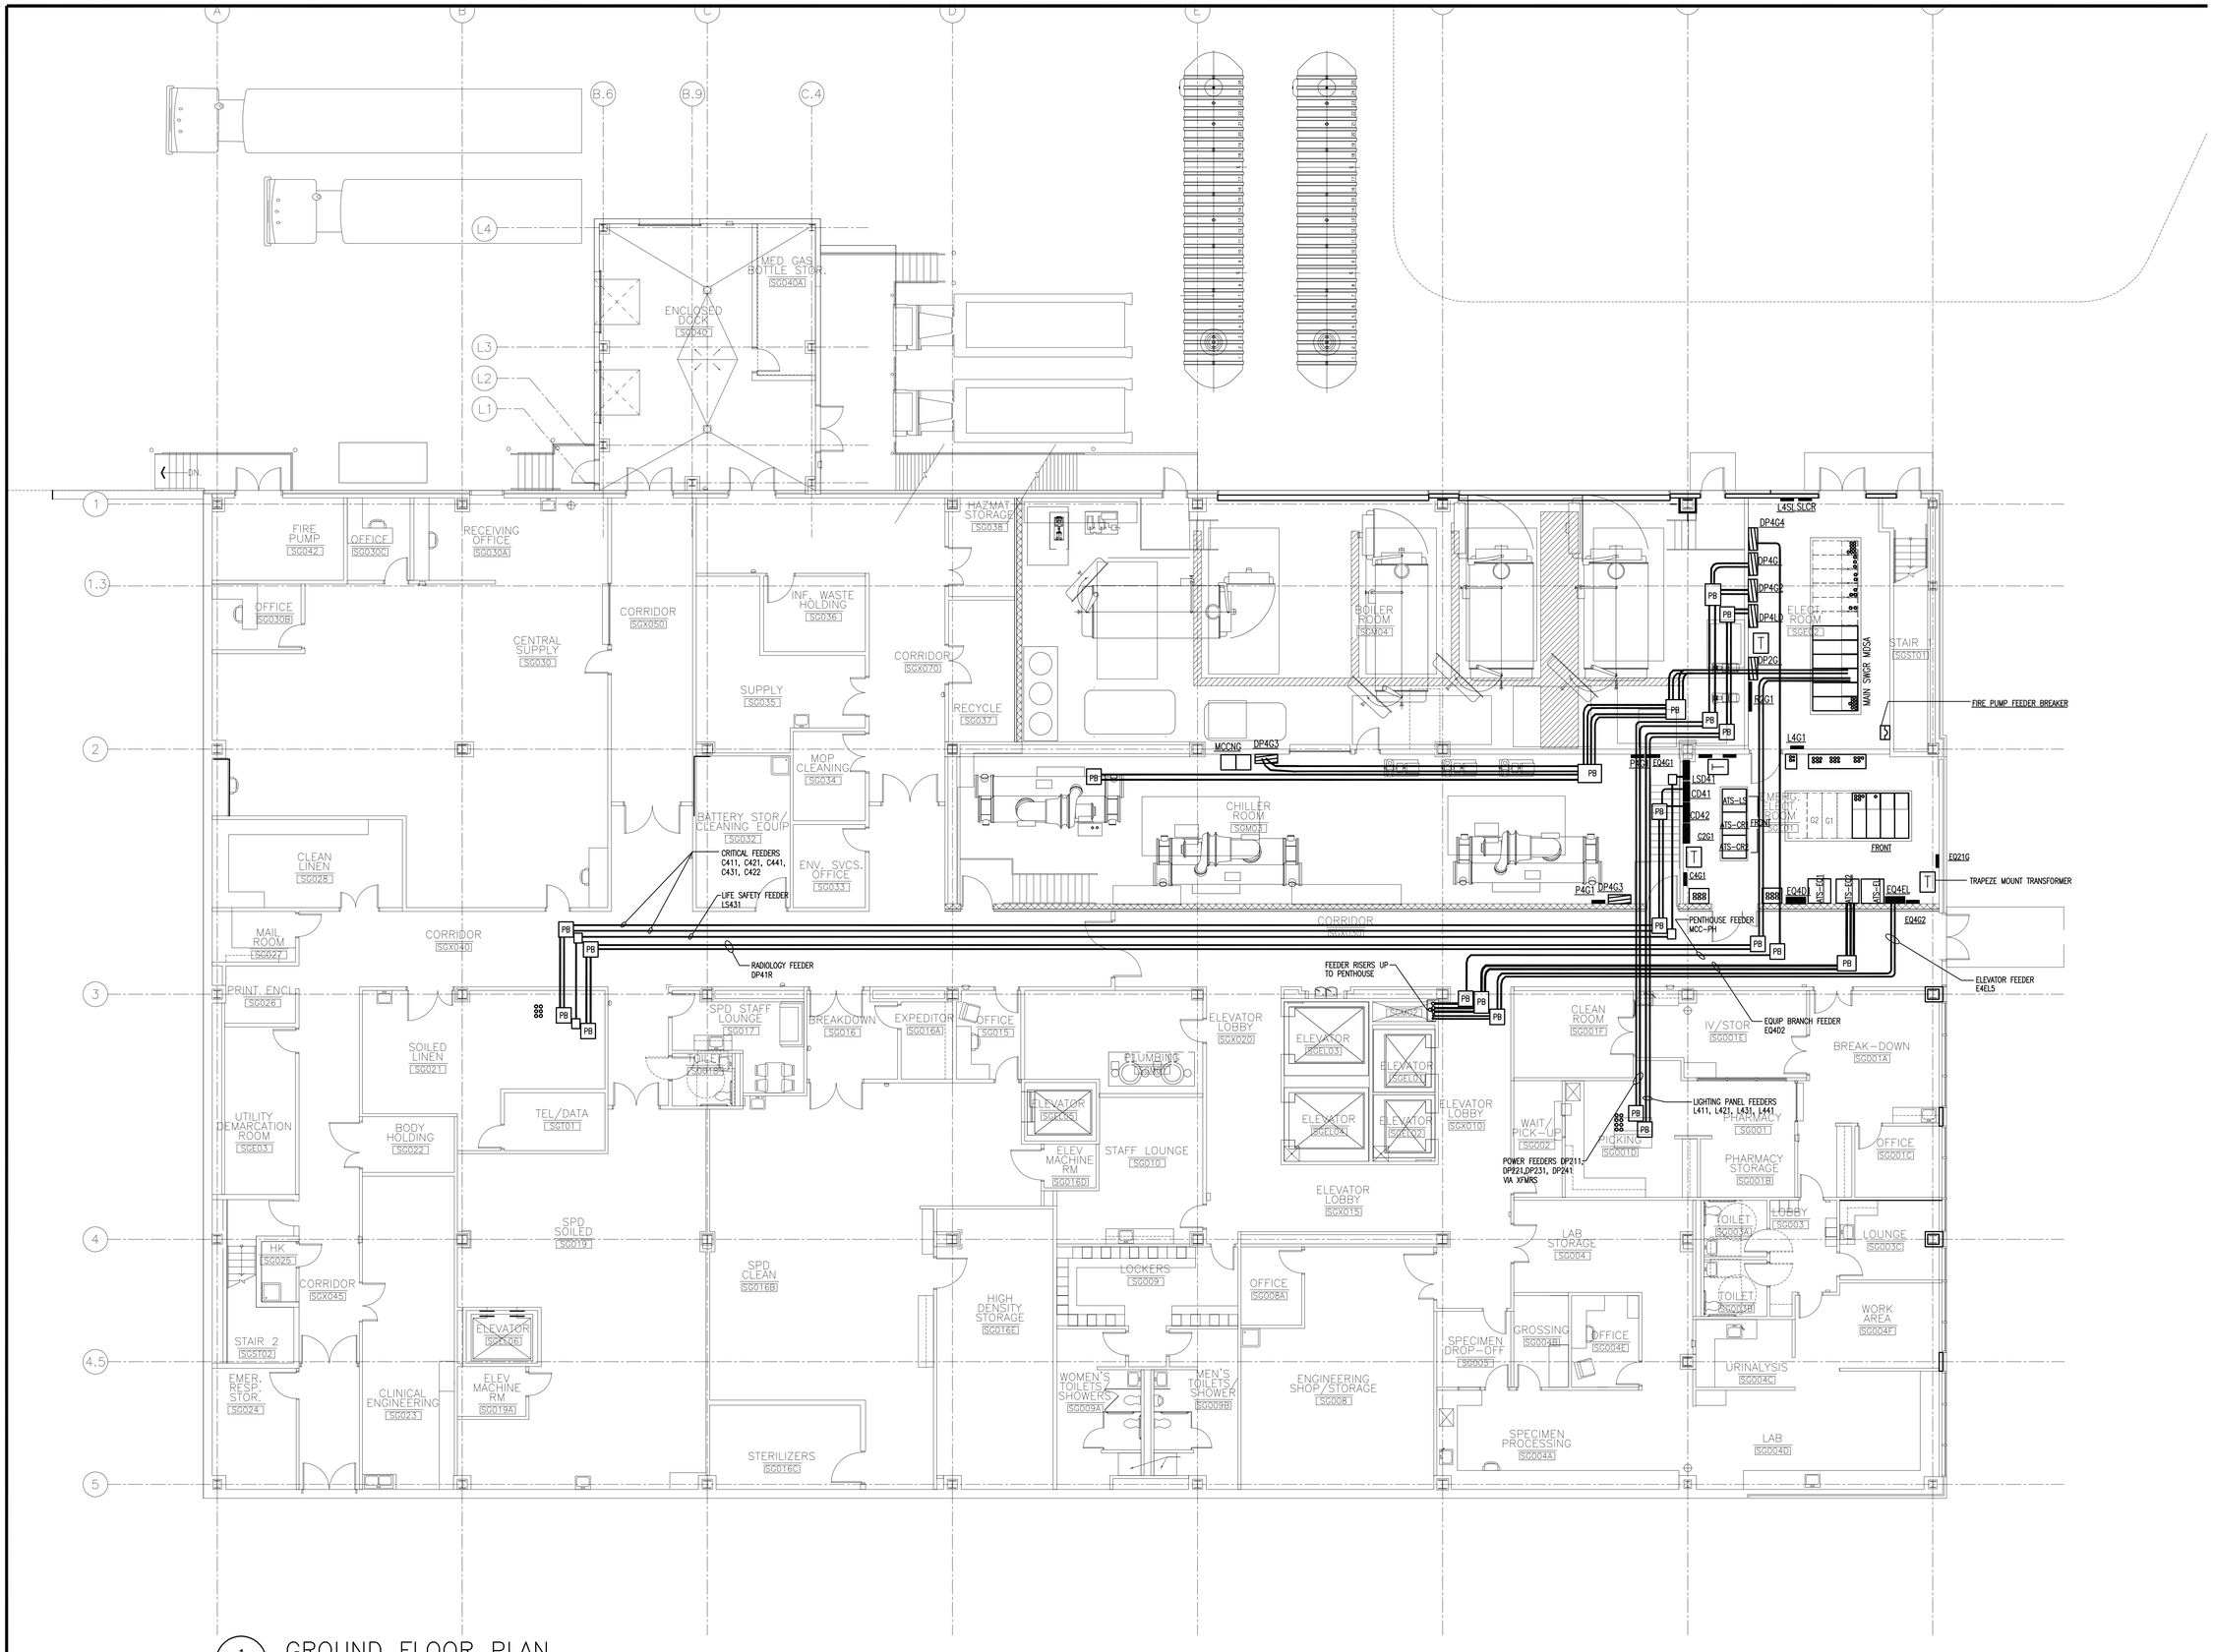


Consultant
CIVIL ENGINEER
DeLuca-Hoffman Associates, Inc.
778 Main Street, Suite 8
South Portland, ME 04106
Phone: (207) 775-1121
Fax:(207) 879-0896

Consultant
ASSOCIATE ARCHITECT/STRUCTURAL ENGINEER
SMRT
144 Fore Street P.O. Box 618
Portland, Maine 04104
Phone: (207) 772-3846
Fax: (207) 772-1070

Consultant
MECHANICAL/ELECTRICAL ENGINEER
Bard, Rao + Athanas Consulting Engineers, LLC
The Arsenal on the Charles
311 Arsenal Street
Watertown, MA 02472-5789
Phone: 617.254.0016
Fax: 617.924.9339

Consultant
EQUIPMENT PLANNING
Gene Burton & Associates
1893 General George Patton Drive
Franklin, Tennessee 37067
Phone: (615) 376-3100
Fax:(615) 376-3114

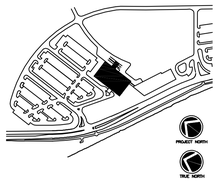Consultant
CONSTRUCTION MANAGER
Gilbane Building Company
7 Jackson Walkway
Providence, Rhode Island 02903
Phone: (401) 456-5905
Fax: (401) 456-5516

Consultant
FOOD SERVICE
Inman Foodservice, LLC
1808 West End Ave. Suite 1400
Nashville, TN 37203
Phone: (615) 321-5591
Fax: (615) 321-5689

It is the responsibility of the Construction Manager/General Contractor and all Sub-Contractors to verify all dimensions and accept conditions of prior work by related trades before proceeding with any work.

Date
11/10/06 Final-Issued for Constructio

Drawn By
XXX

Scale
1"=60'-0"

Francis

Cauffman

Foley

Hoffmann

Francis Cauffman Foley Hoffmann Architects Ltd.
2120 Arch Street
Philadelphia, PA 19103
215-568-8250

Project Title

Mercy Health Care System of Maine

FORE RIVER SHORT STAY HOSPITAL

MERCY

Project Number
F05-4898

Drawing Title and Number
ELECTRICAL
GROUND FLOOR CONDUIT PLAN

E-03