NOTE:
EXACT LOCATION OF REMOTE OUTDOOR AIR COOLED CONDENSING UNITS TO BE DETERMINED BY THE ARCHITECT/ENGINEER.

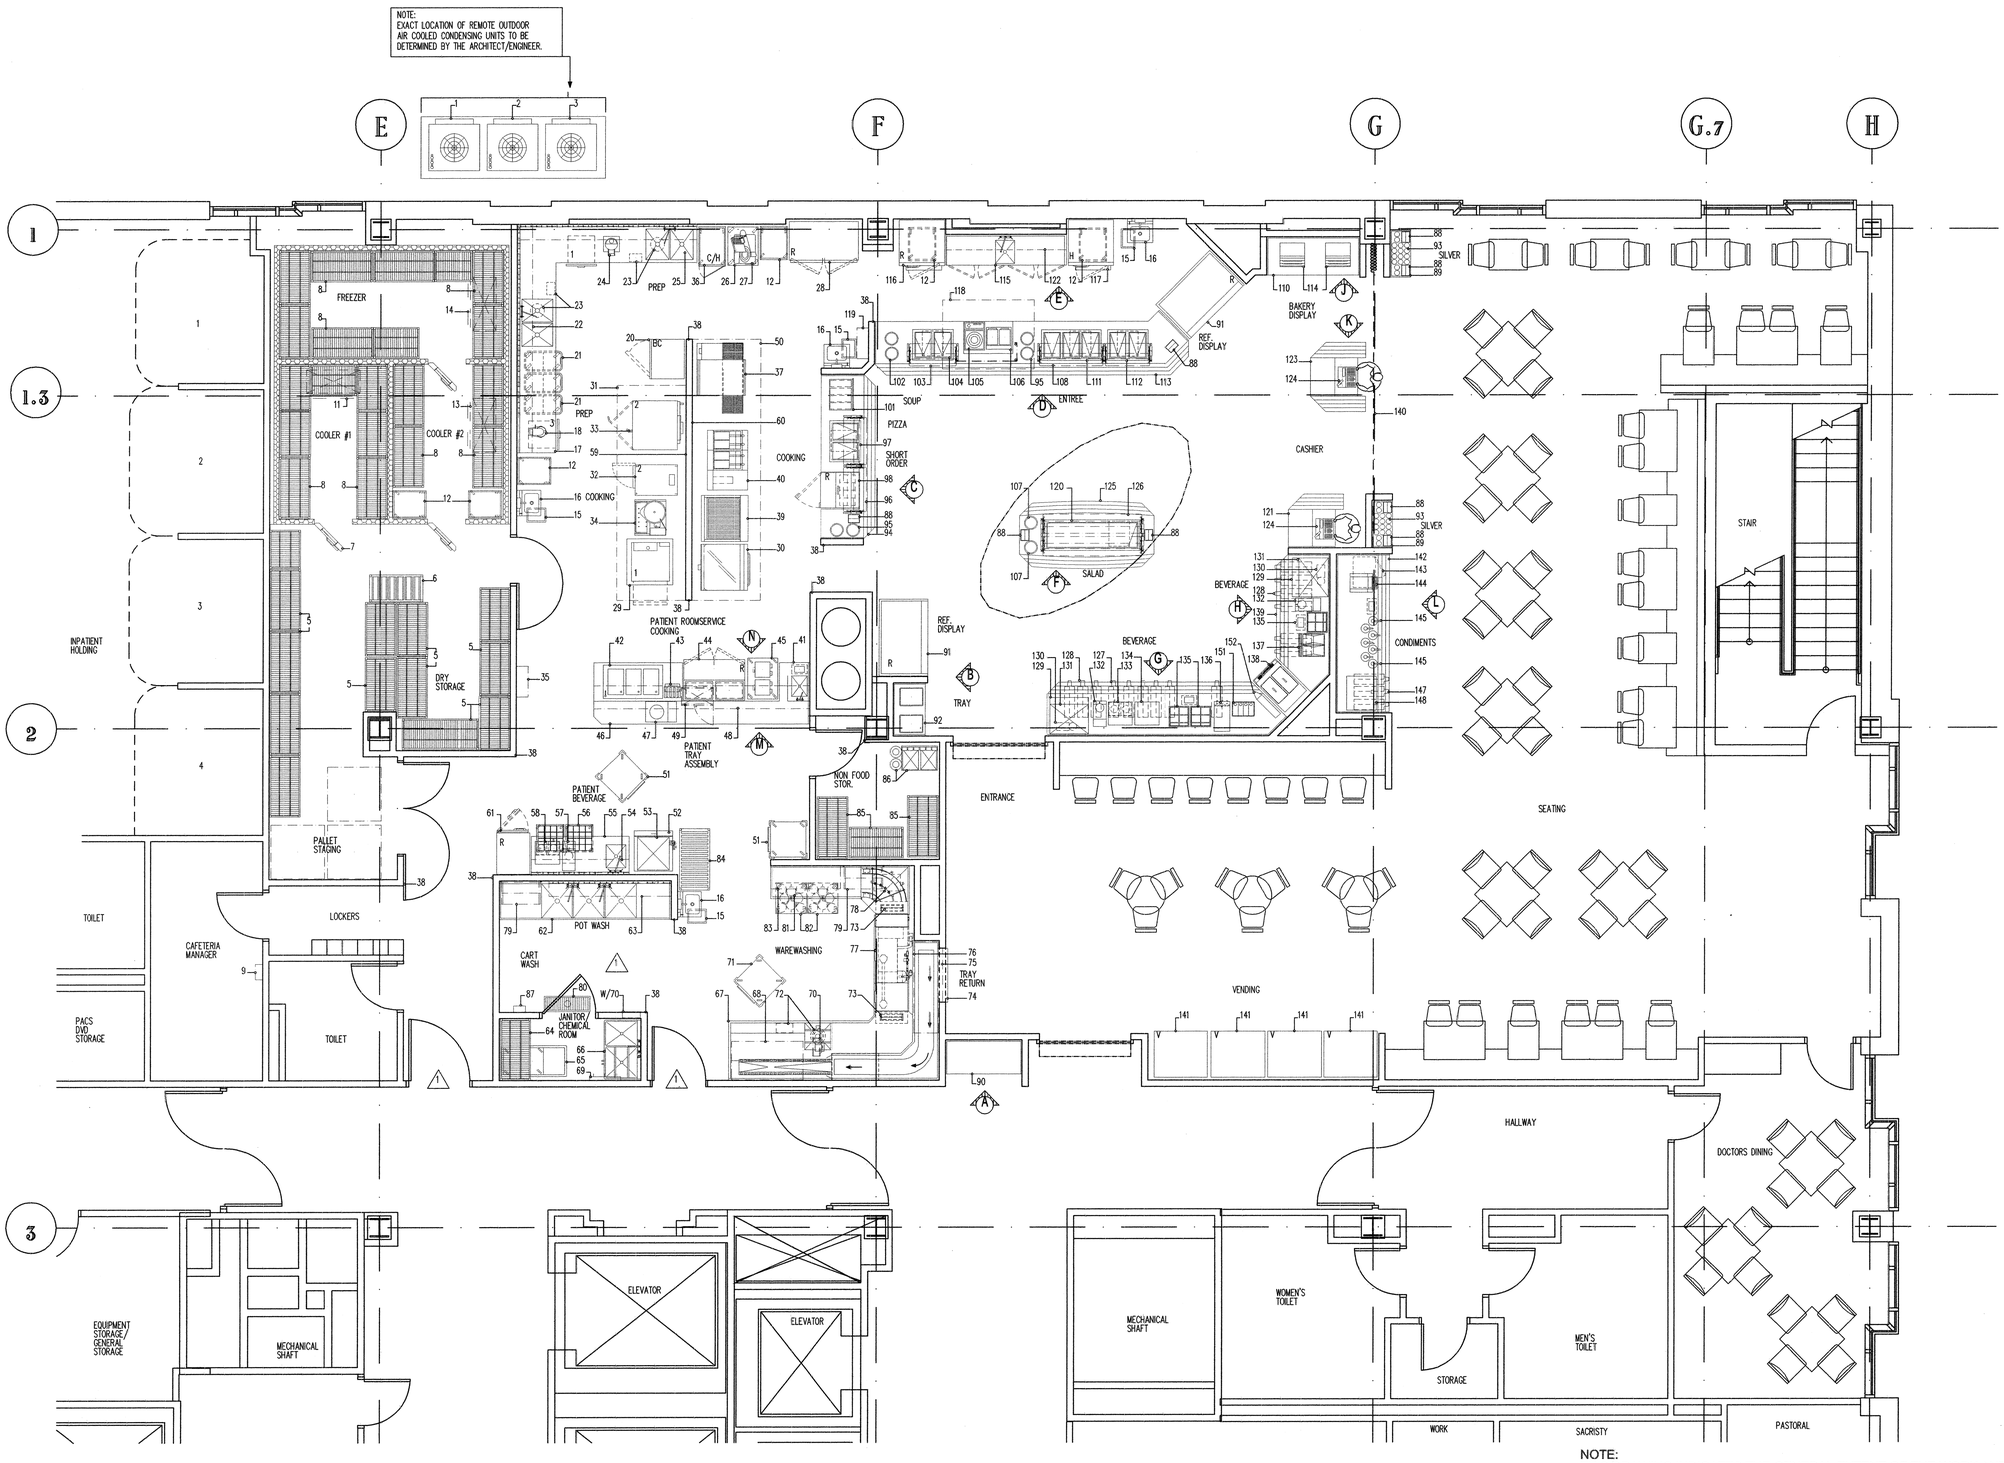

NOTE:
THIS DRAWING INDICATES THE GENERAL EXTENT OF THE WORK AND IS NOT INTENDED TO INDICATE OR DESCRIBE ANY AND ALL WORK REQUIRED FOR THE FULL PERFORMANCE AND COMPLETION OF THE REQUIREMENTS OF THE CONTRACT DOCUMENTS.

FINAL-ISSUED FOR CONSTRUCTION

Inman Foodservices Group, LLC

NASHVILLE
3801 Charlotte Avenue
Nashville, Tennessee
37209
(615) 321-5591

MIAMI
1330 Coral Way
Suite 310
Miami, Florida
33145
(305) 858-2025

PO Box 213 (Mailing)
4140 HWY 30 West
Annville, KY 40402
Phone (606)-364-2886
Fax (606)-364-5100
E-Mail: ec@emenginers.com
Web Address: emenginers.com

Project:
MERCY HEALTH SYSTEM OF MAINE
PORTLAND, MAINE

Revisions:
1
2

Job Number: 04166
Date: 03-19-2007
Drawn By: STAFF
Checked By: STAFF
SCALE: 1/4" = 1'-0"

This drawing and the design is the property of Inman Associates, Inc. The reproduction, copying or use of this drawing without written consent is prohibited and any infringement will be subject to legal action.

EQUIPMENT PLAN

Sheet FS-1.1