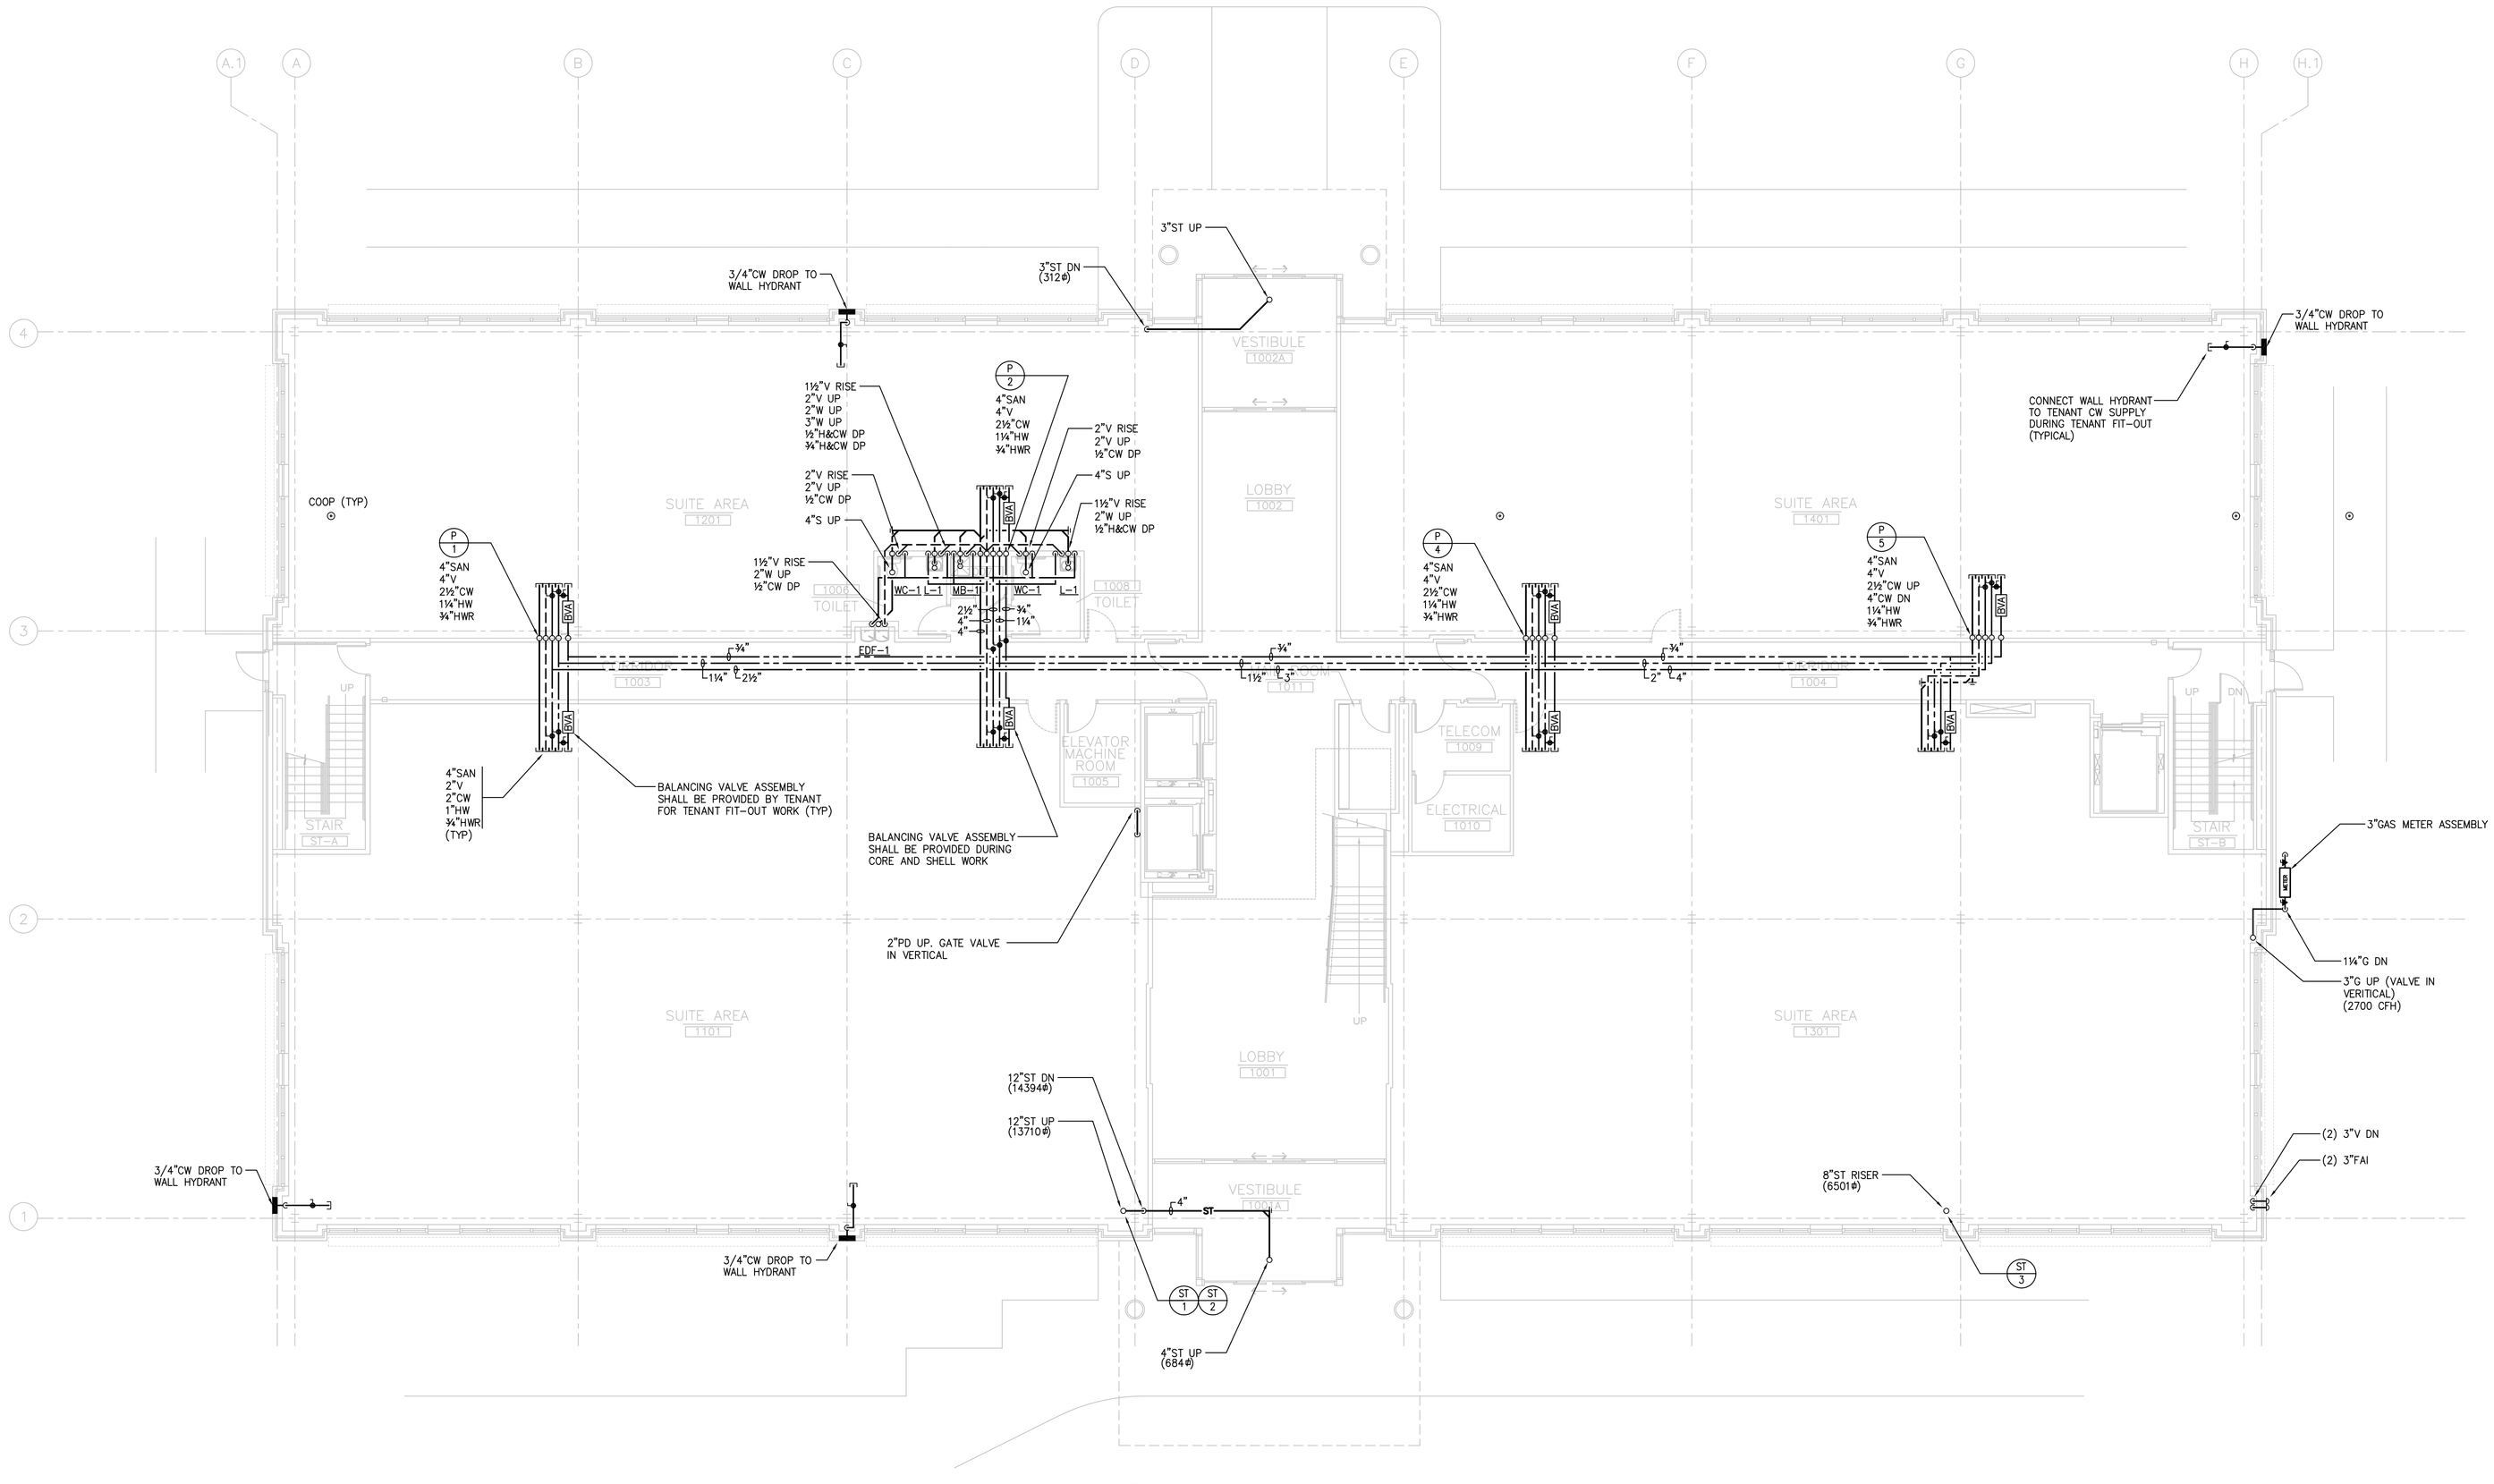

1 FIRST FLOOR PLAN
SCALE: 1/8"=1'-0"

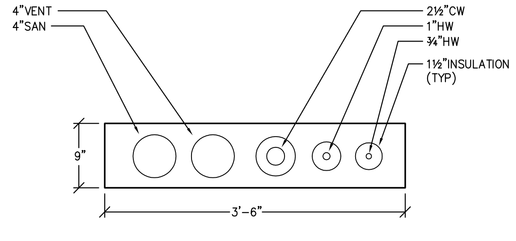

2 TYPICAL PIPE CHASE DETAIL
SCALE: 1/8"=1'-0"

LANDMARK HEALTHCARE FACILITIES, LLC
839 North Jefferson Street
Milwaukee, Wisconsin 53202
Telephone: (414) 277-0500
Facsimile: (414) 277-1055

Francis
Cauffman
Foley
Hoffmann

Francis Cauffman Foley Hoffmann Architects Ltd.
2120 Arch Street
Philadelphia, PA 19103
215-568-8250

STRUCTURAL ENGINEER
ROBERT EDWARD CHESTER ASSOCIATES,
119 COULTER AVENUE
SUITE 175
ARDMORE, PA 19003
P (610) 645-9570
F (610) 645-9572

M/E/P ENGINEER
AKF engineers
1500 WALNUT STREET, SUITE 1400
PHILADELPHIA, PA 19102
215.735.7290 TEL 215.735.6706 FAX
AKF PROJ. NO. P060106
ARLINGTON · NEW YORK · PHILADELPHIA
PRINCETON · STAMFORD · MEXICO CITY

Revisions
11-20-06 CONSTRUCTION DOCUMENTS ISSUED

Sheet
PLUMBING
FIRST FLOOR PLAN

Project Title
Landmark Healthcare Facilities LLC

Fore River Medical Pavillon
Portland, Maine

Date
NOVEMBER 20, 2006

Project Number
F06-5103

Drawing Number
P2.01

P:\P060000\P060106 - Landmark Mercy MOB\Drawings\Plot\P060106_P2.01.dwg 11/17/06 2:47 PM TBlanche