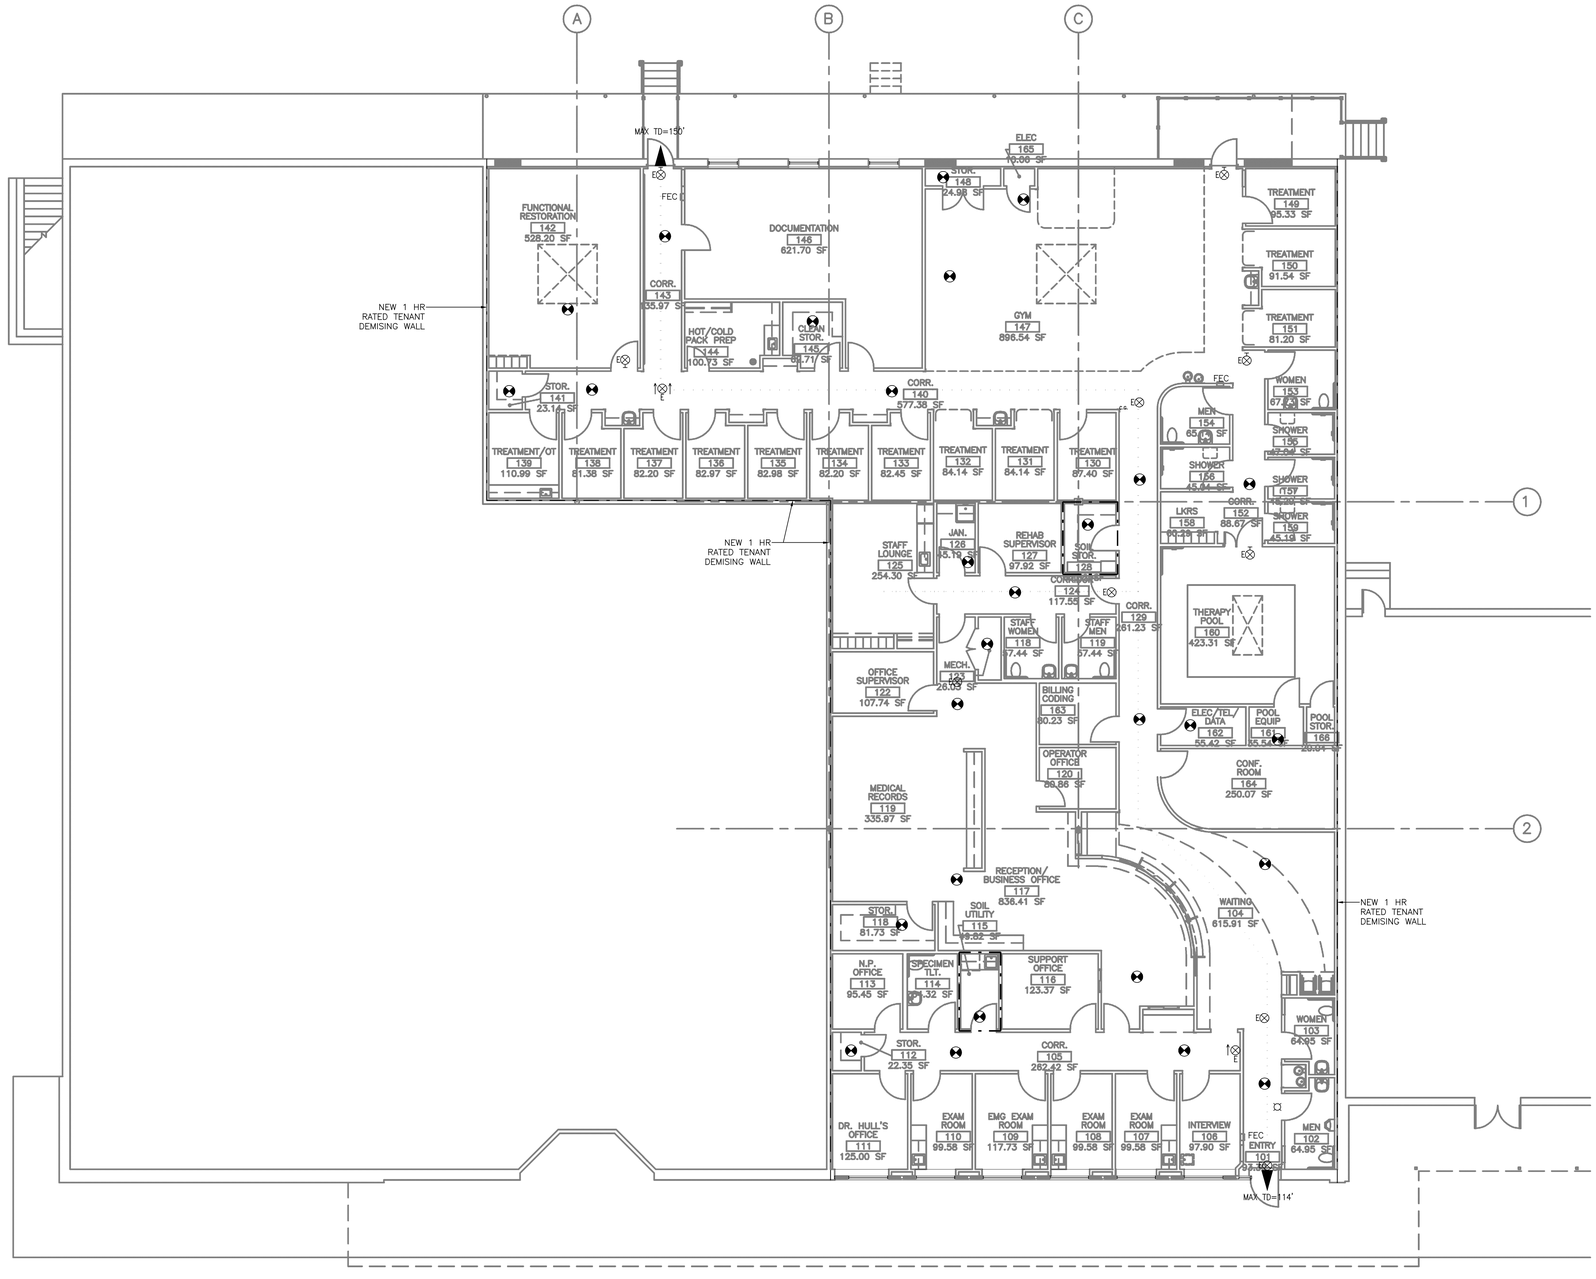

LIFE SAFETY PLAN

1/8" = 1'-0" | 0 4' 8' 12' | REF: –

A1

HARRIMAN

Architects + Engineers

One Auburn Business Park
Auburn, Maine 04210
207.784.5100 tel
207.782.3017 fax

66 Pearl St., Suite 301
Portland, Maine 04101
207.775.0053 tel
207.775.0460 fax

www. harriman.com

© 2007

LICENSED ARCHITECT
PATRICK SEAN AUSTIN
No. 2026
STATE OF MAINE

Project Title

MERCY HEALTH CENTER
WESTGATE PLAZA

PORTLAND, MAINE

HA Project No. 07182

Key Plan

N

BUILDING DESIGN CODES:

AMERICANS WITH DISABILITIES ACT (ADA)
NFPA 101 LIFE SAFETY CODE / 2006
INTERNATIONAL BUILDING CODE / 2003
MAINE INTERNAL PLUMBING RULES
INTERNATIONAL MECHANICAL CODE (IBC) / 2003
NFPA 70 NATIONAL ELECTRIC CODE / 2005
NFPA 72 NATIONAL FIRE ALARM CODE 2002

LEGEND

1 HOUR

EGRESS TRAVEL (MAX TRAVEL DISTANCE)

EGRESS

GENERAL NOTES:

REFER TO TENANT FIT-UP CODE STUDY

Mark	Date	Description
	07/01/08	ISSUED FOR PERMIT
	06/26/08	100% REVIEW SET

Issue Dates

Drawing Status

Drawing Title

LIFE SAFETY PLANS

PA / PE: DG | Drawn By: JGJ

Drawing Number

A00.2