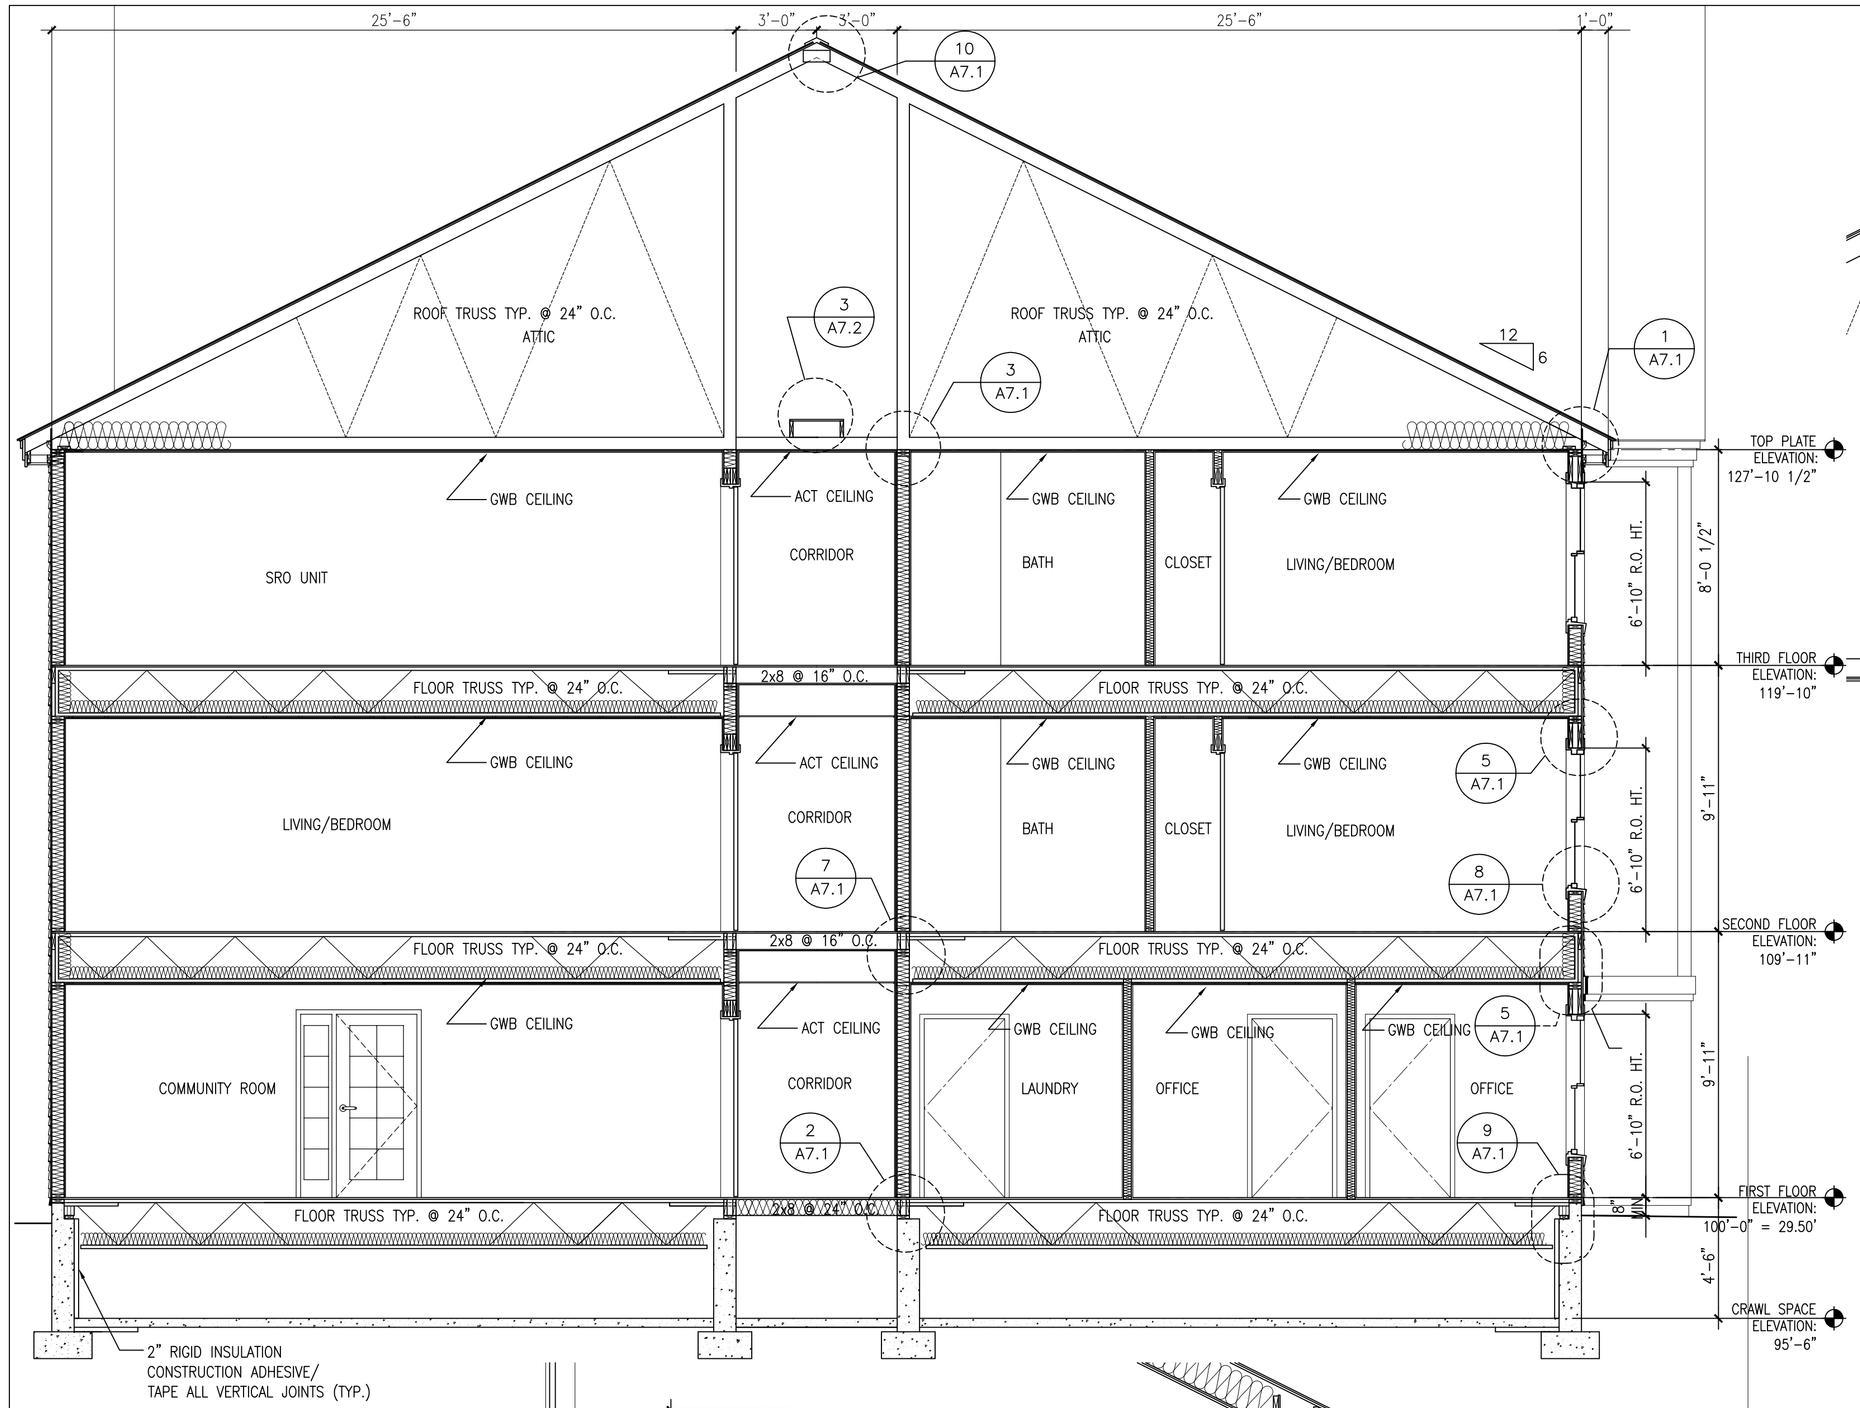

A BUILDING SECTION
SCALE: 1/4" = 1'-0"

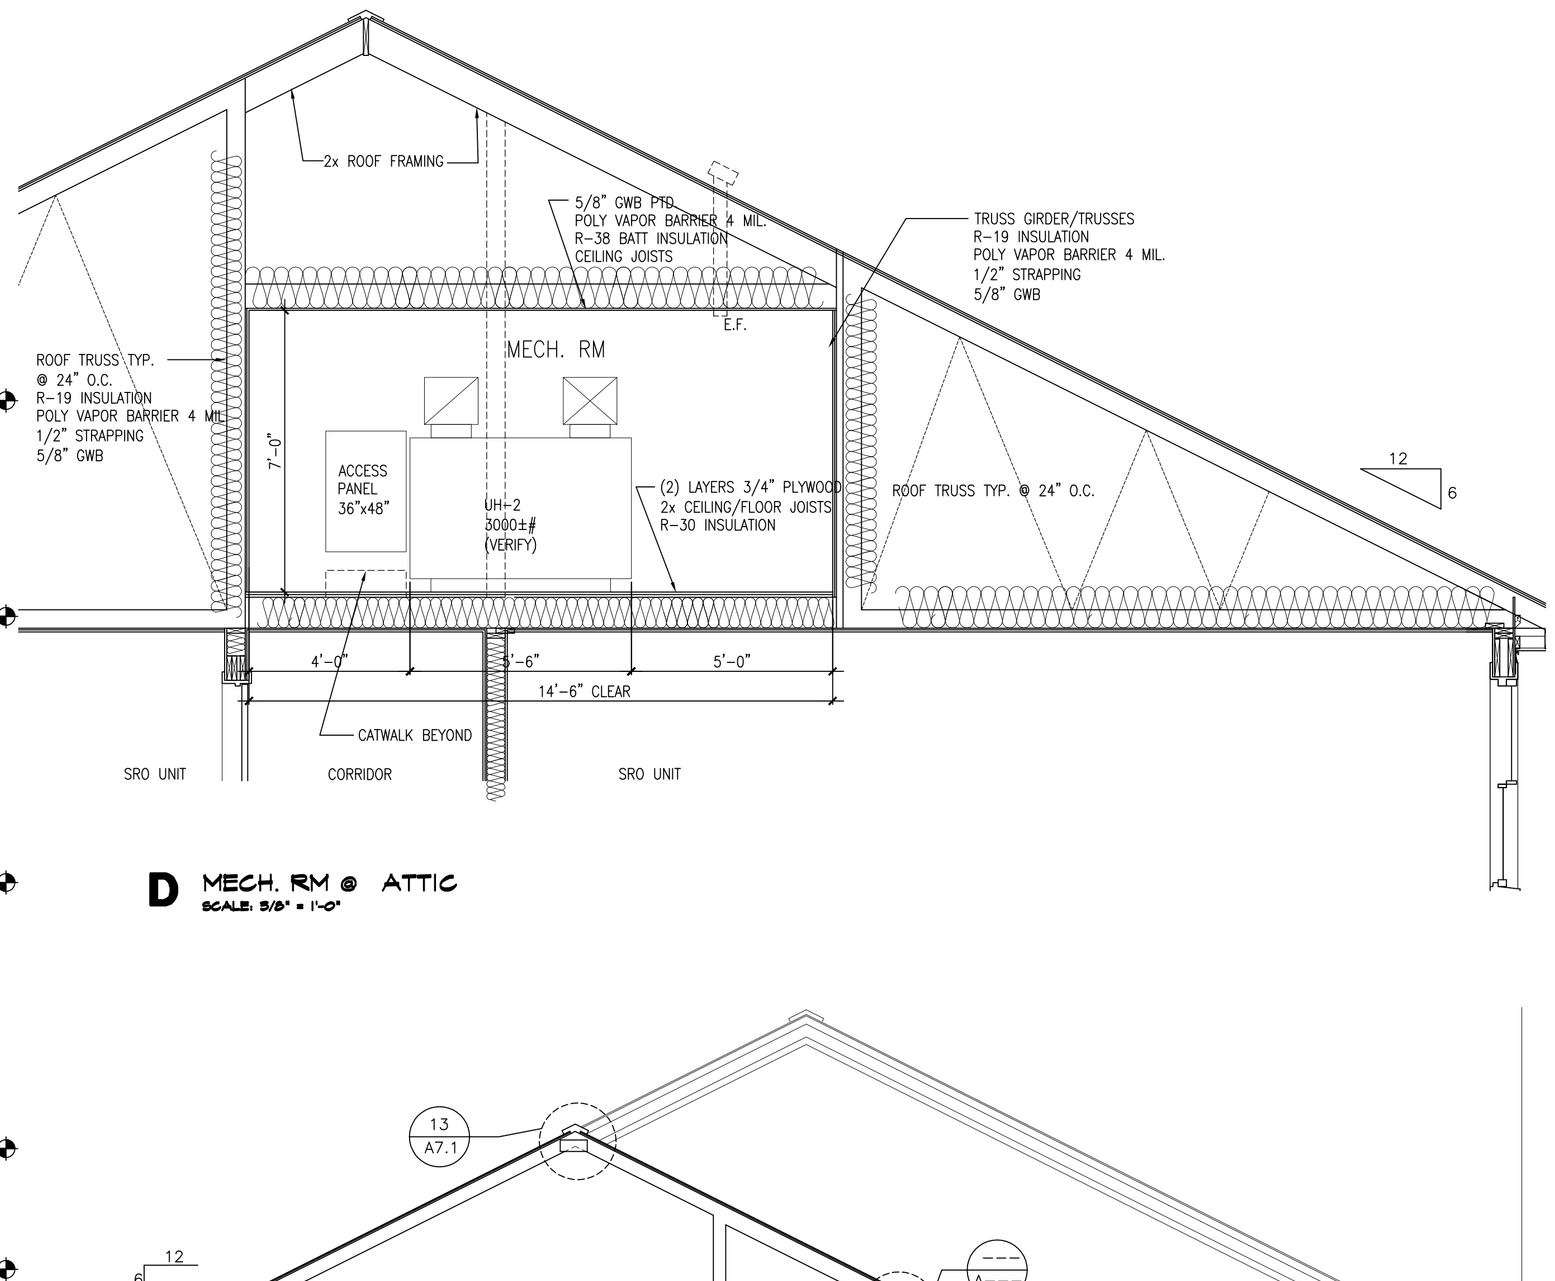

D MECH. RM @ ATTIC
SCALE: 3/8" = 1'-0"

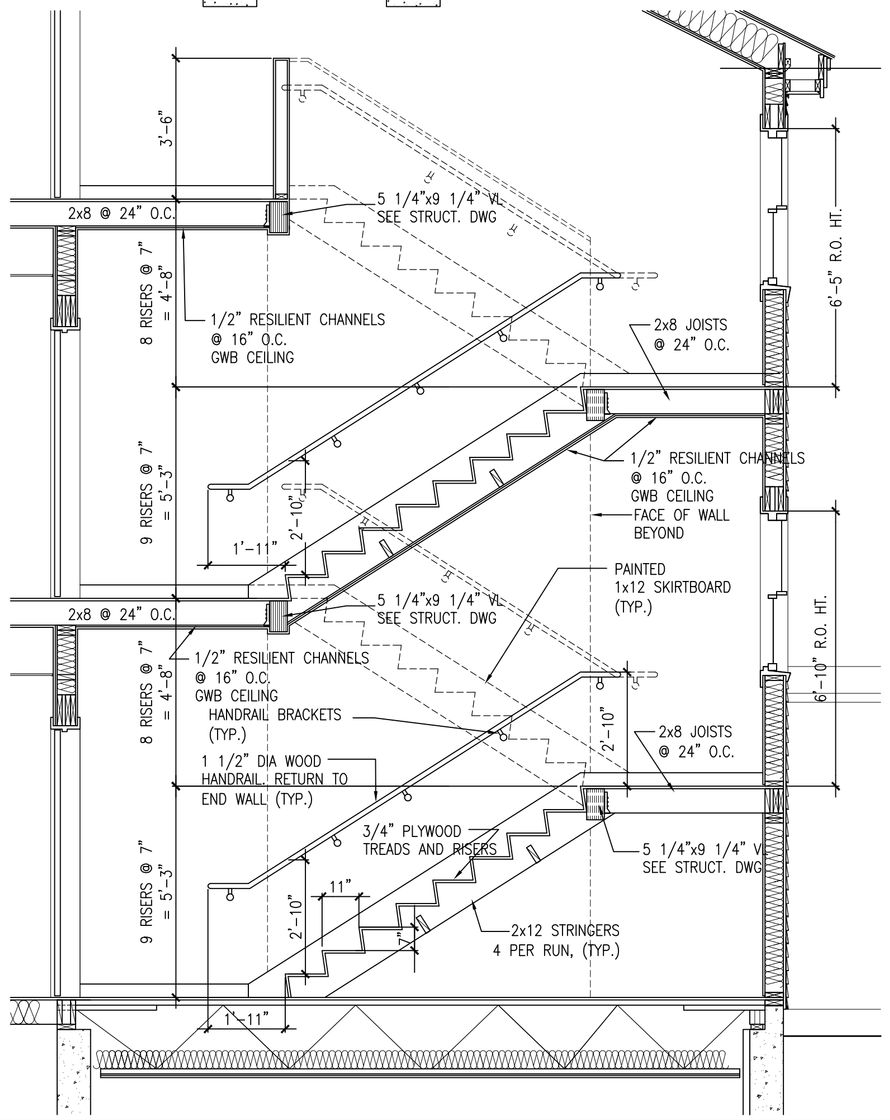

C STAIR DETAIL
SCALE: 3/8" = 1'-0"

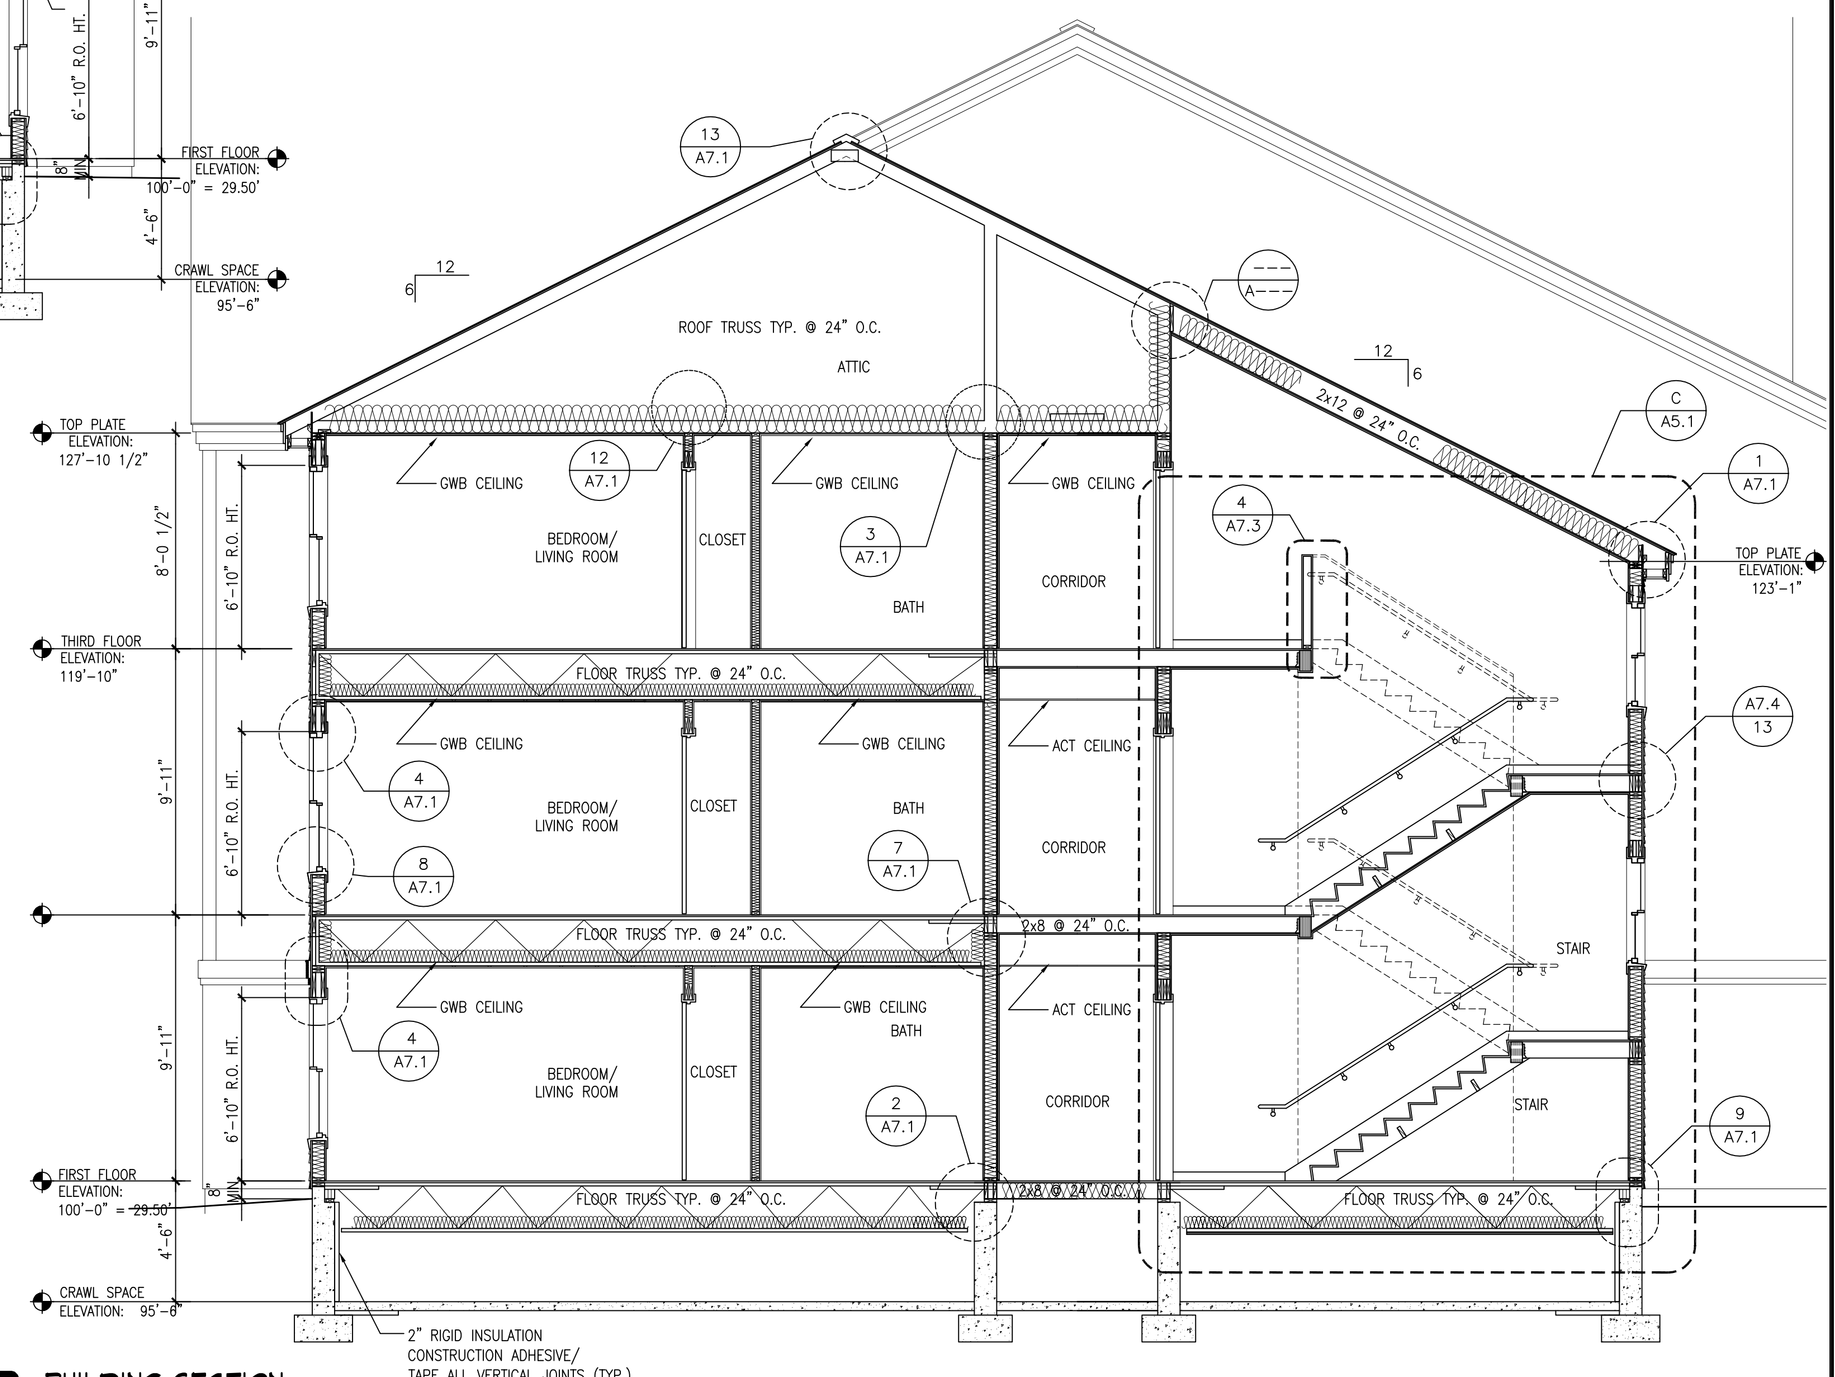

B BUILDING SECTION
SCALE: 1/4" = 1'-0"

CWS Architects
Architecture
Space Planning
Value Design
434 Cumberland Avenue
Portland, ME 04101
Phone: (207)774-4441
Fax: (207)774-4016
www.CWSarch.com

Owner:
YC PORTLAND L.P.
C/O AVESTA
307 CUMBERLAND AVE
PORTLAND, MAINE 04101
(207) 553-7777

Client:
YORK-CUMBERLAND
HOUSING DEVELOPMENT

LOGAN PLACE
PORTLAND, MAINE

Project No: 01.409 SRO

Drawing Title:
BUILDING SECTION

Scale: AS NOTED
Date: JANUARY 14, 2003
Revisions:

Drawing Number:
A5.1