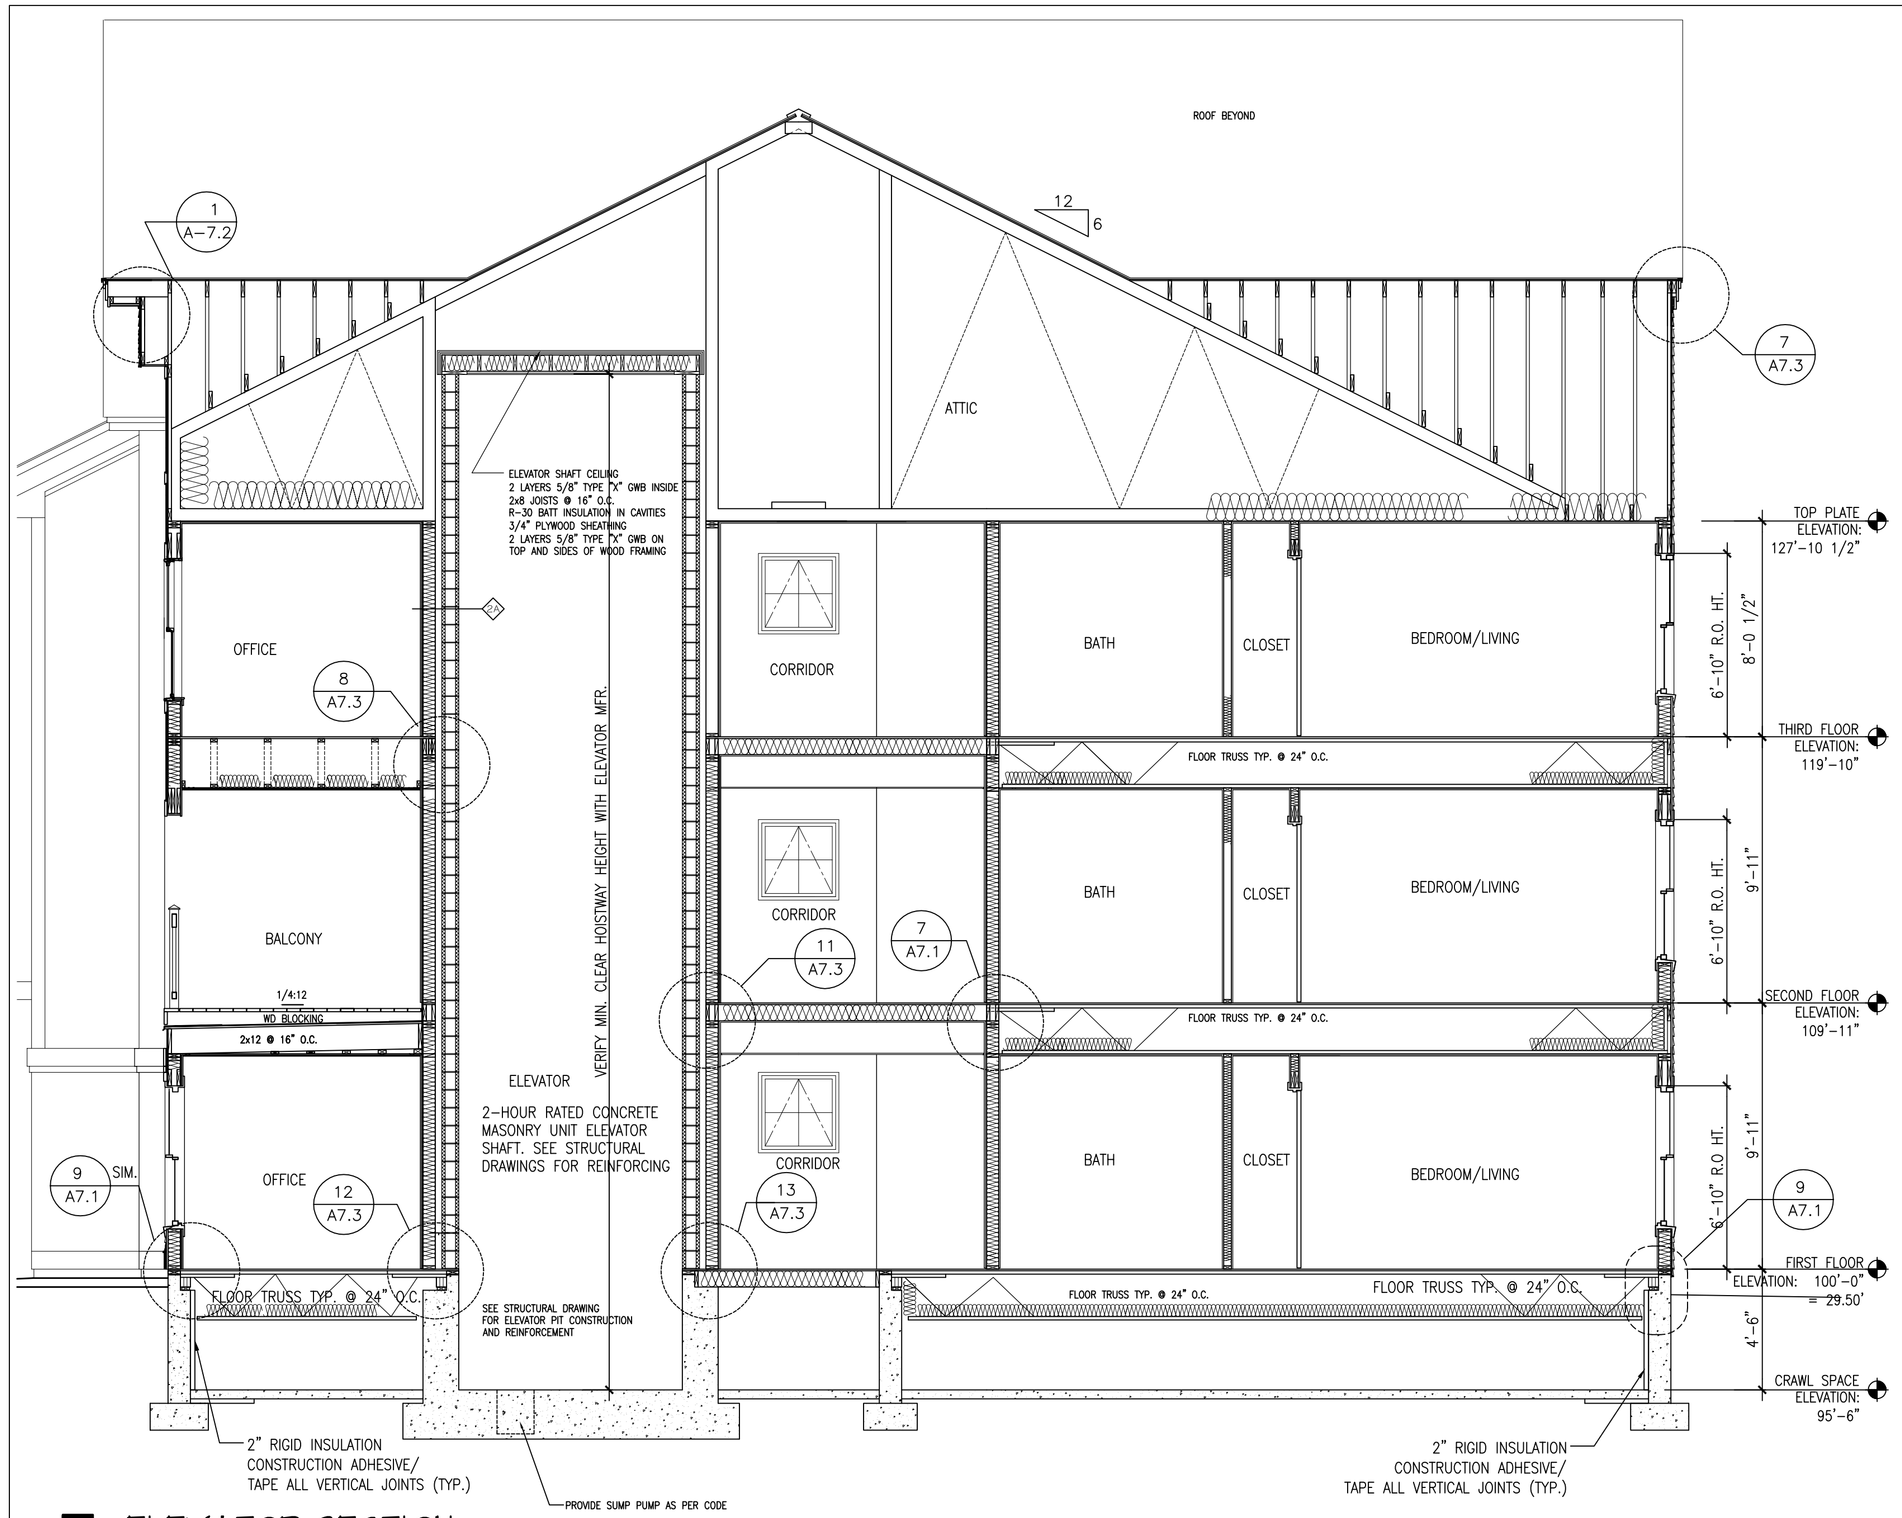

E ELEVATOR SECTION

SCALE: 1/4" = 1'-0"

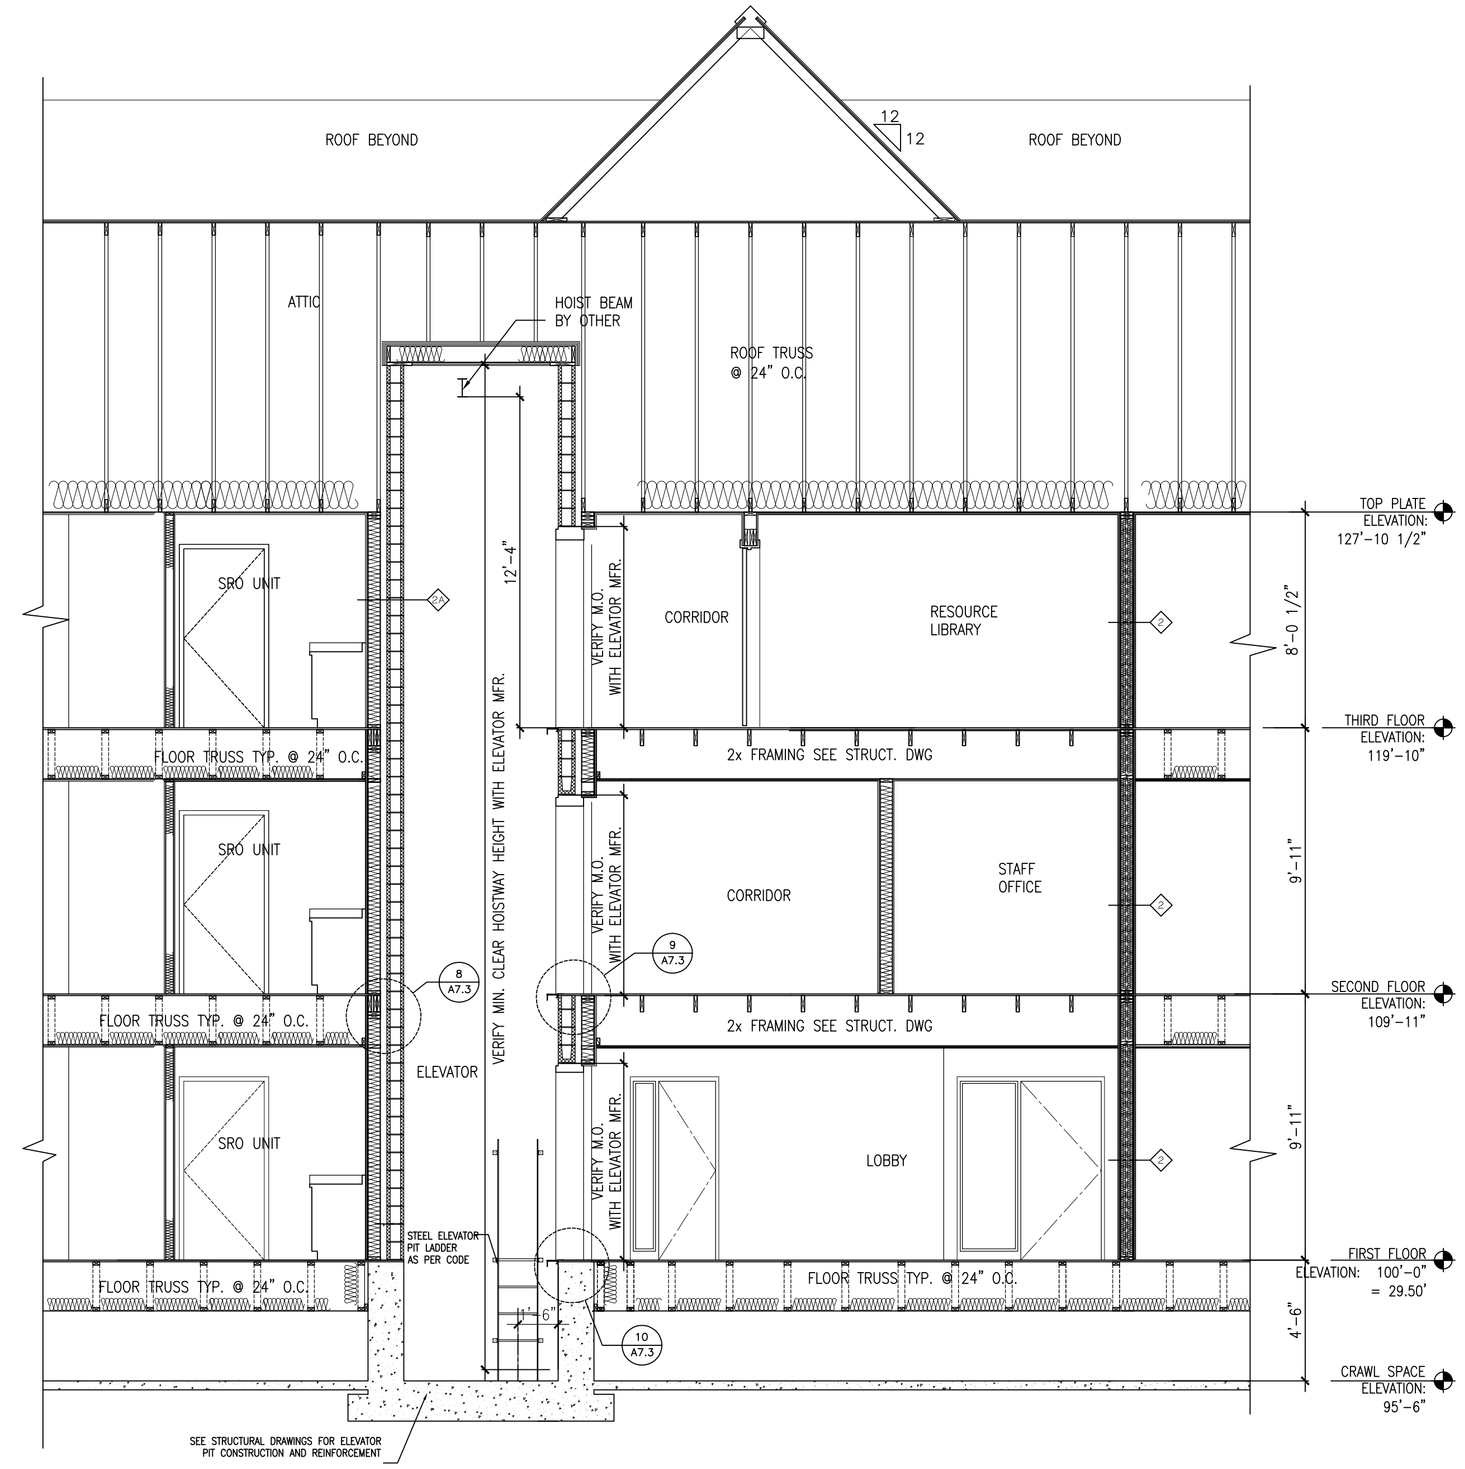

F ELEVATOR SECTION

SCALE: 1/4" = 1'-0"

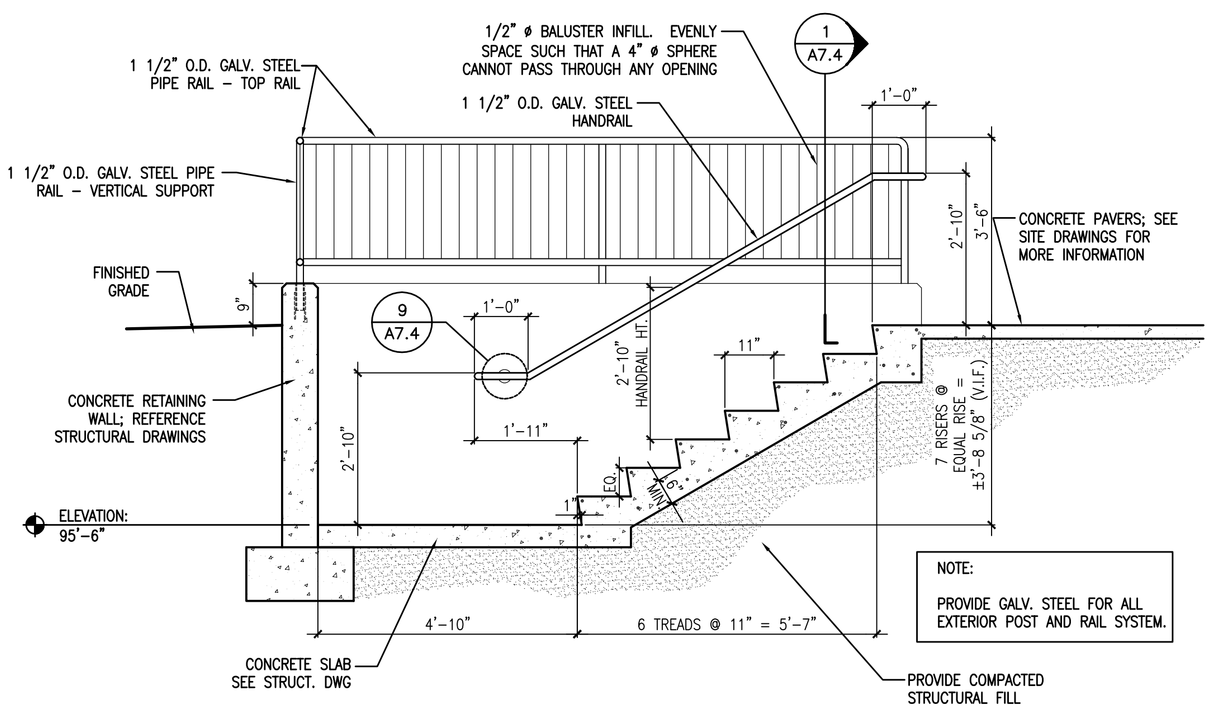

1 / A5.3 SECTION @ EXTERIOR STAIR

SCALE: 1/2" = 1'-0"

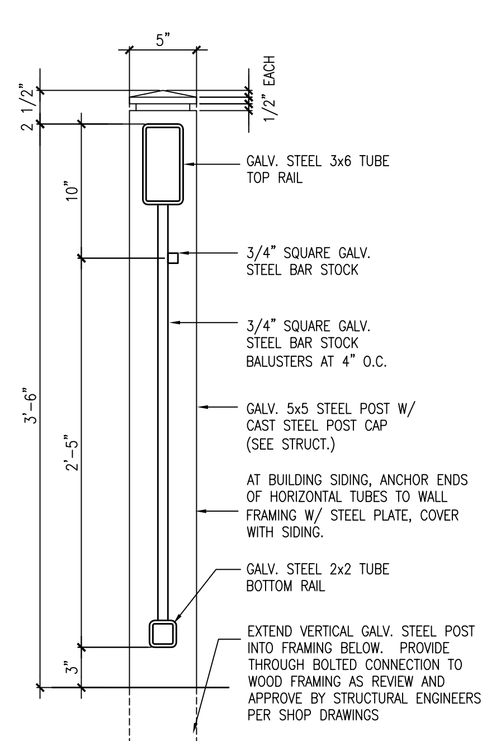

2 / A5.3 STEEL RAIL SECTION

SCALE: 1 1/2" = 1'-0"

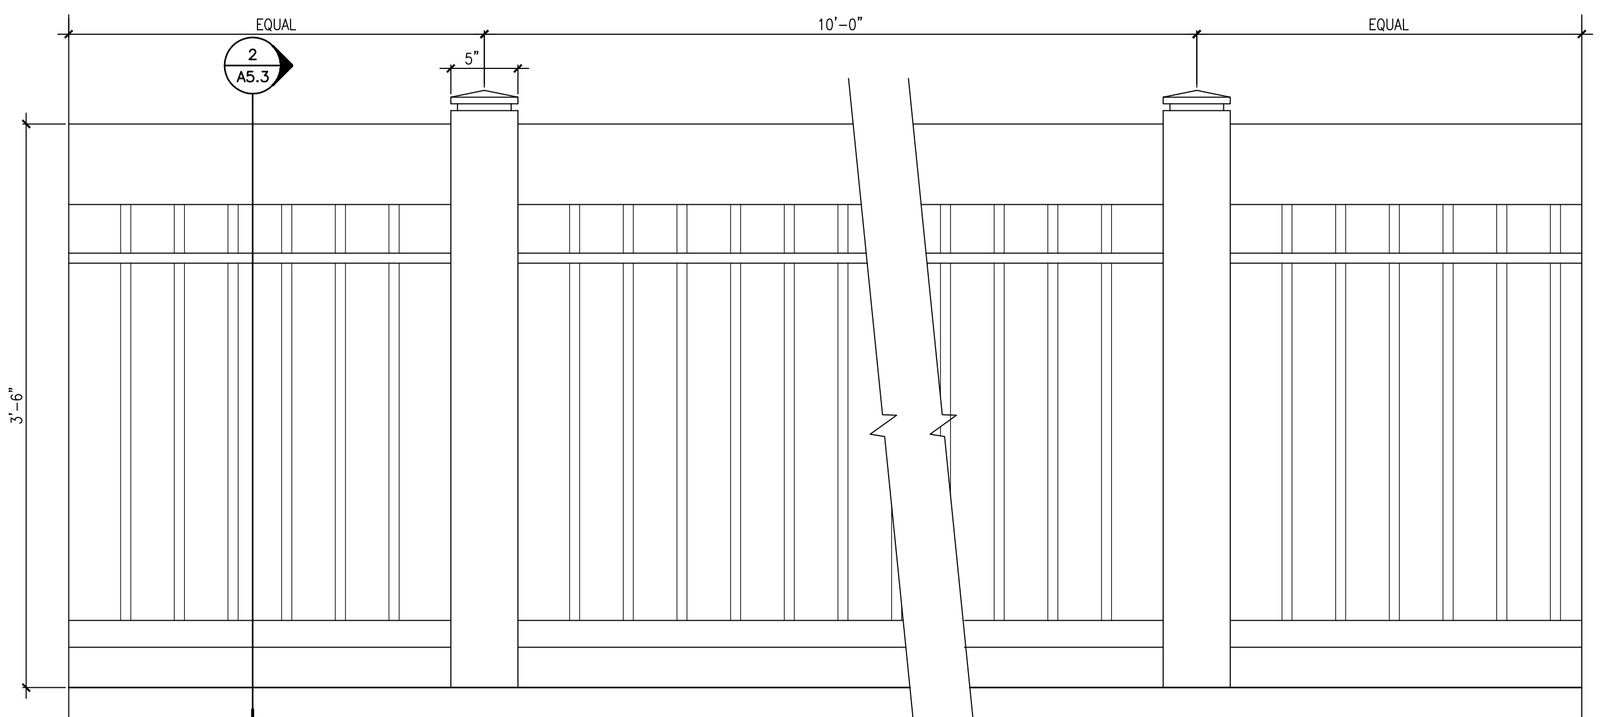

3 / A5.3 STEEL RAIL ELEVATION

SCALE: 1 1/2" = 1'-0"

CWS Architects
Architecture
Space Planning
Value Design
434 Cumberland Avenue
Portland, ME 04101
Phone: (207)774-4441
Fax: (207)774-4016
www.CWSarch.com

Owner:
YC PORTLAND L.P.
C/O AVESTA
307 CUMBERLAND AVE.
PORTLAND, MAINE 04101
(207) 553-7777

Client:
YORK-CUMBERLAND
HOUSING DEVELOPMENT

LOGAN PLACE
PORTLAND, MAINE

Project No: 01.409 SRO

Drawing Title:
ELEVATOR AND STAIR SECTIONS

Scale: AS NOTED
Date: JANUARY 14, 2004
Revisions:

Drawing Number:
A5.3