BENNETT ENGINEERING
CONSULTING ENGINEERS
Bennett Road, P.O. Box 297, Freeport, Maine 04032
Tel - (207) 865-9475
Fax - (207) 865-1800
Email - office@bennettengineering.net

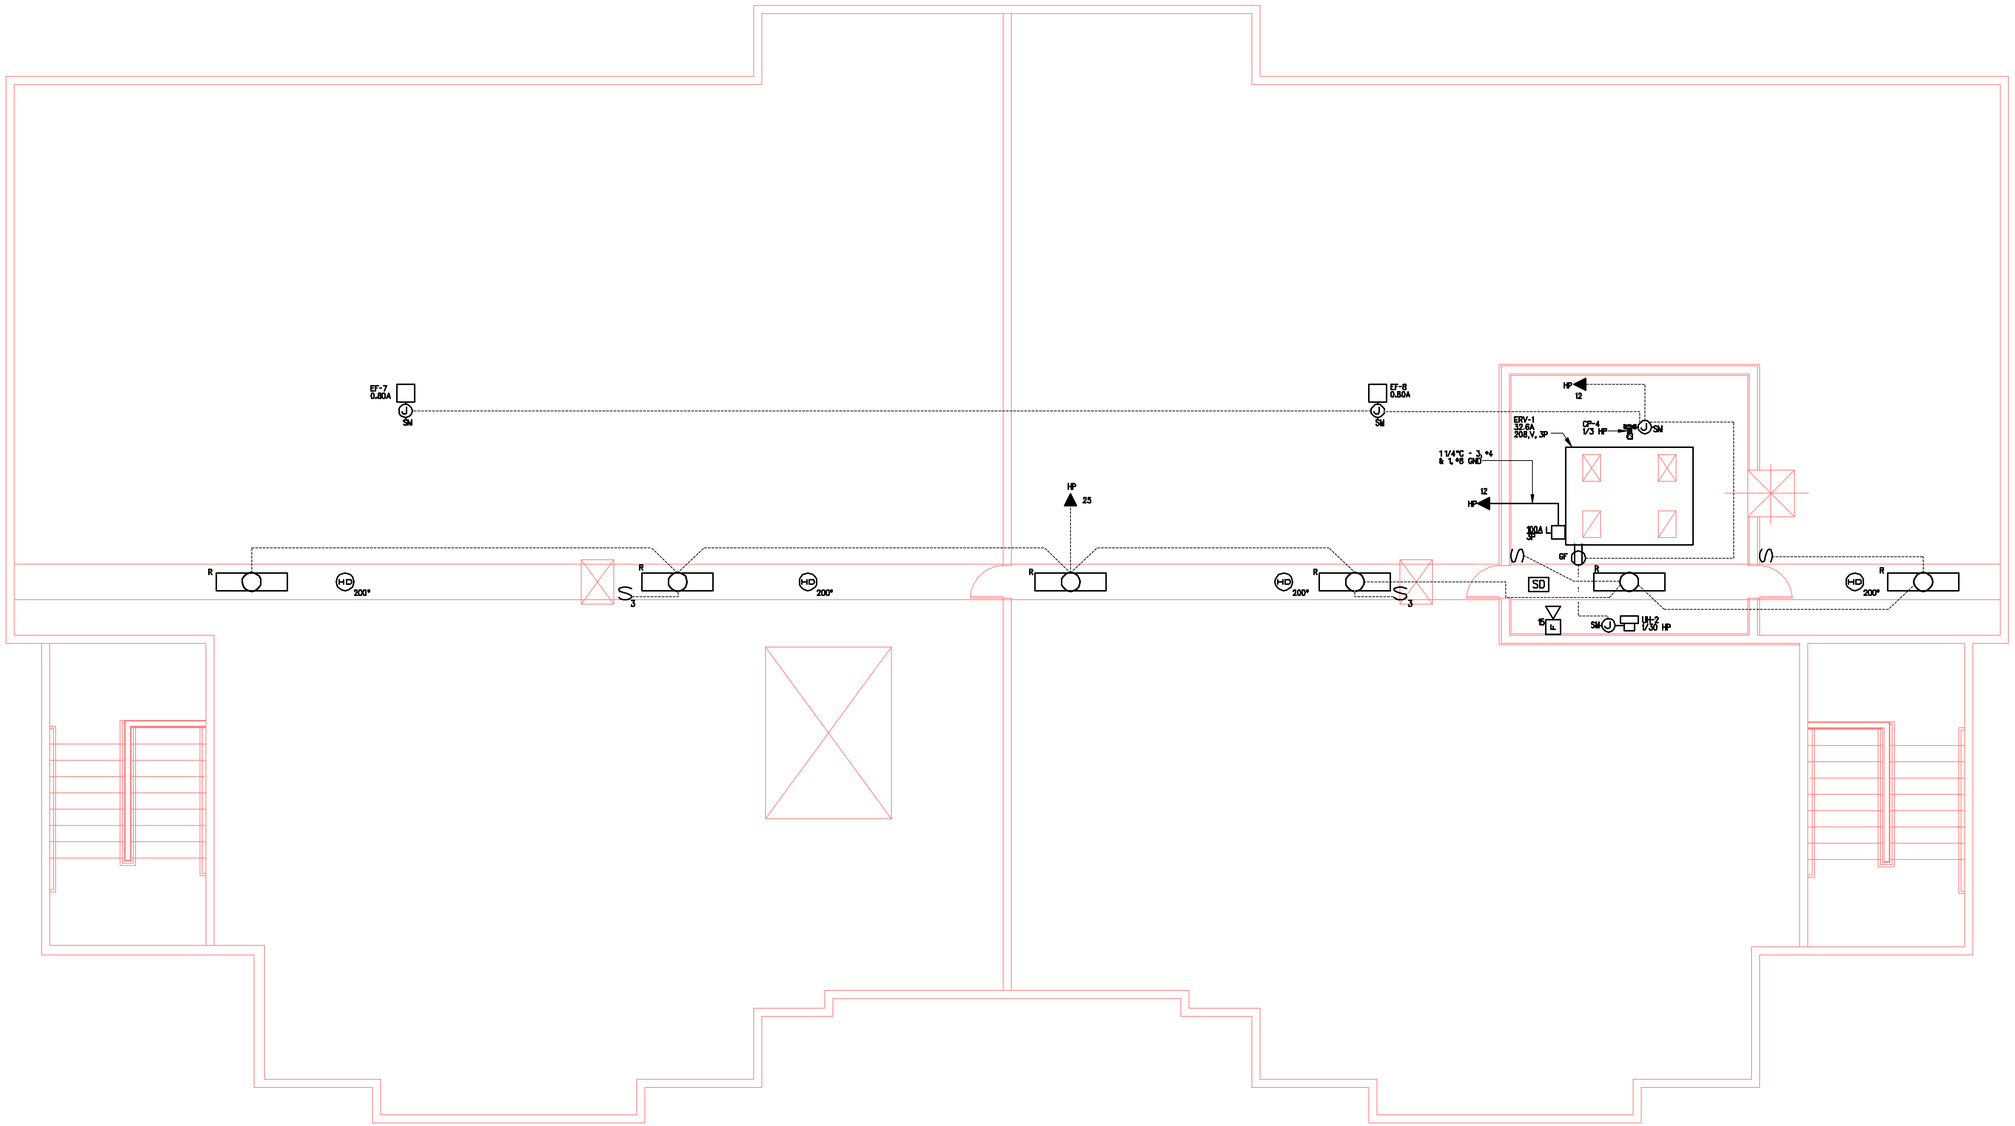

ATTIC ELECTRICAL PLAN
SCALE: 1/4"-1'-0"

CWS Architects
Architecture
Space Planning
Value Design
434 Cumberland Avenue
Portland, ME 04101
Phone: (207)774-4441
Fax: (207)774-4016
www.CWSarch.com

Owner:
YC PORTLAND L.P.
C/O AVESTA
307 CUMBERLAND AVE
PORTLAND, MAINE 04101
(207) 553-7777

Client:
YORK-CUMBERLAND
HOUSING DEVELOPMENT

LOGAN PLACE
PORTLAND, MAINE

Project No: 01409 SRO

Drawing Title:
ATTIC
ELECTRICAL PLAN

Scale: AS NOTED
Date: JANUARY 14, 2004
Revisions:

Drawing Number:
E2.5