NOTES:
1. VERIFY ALL OPENING DIMENSIONS IN FIELD
2. WINDOW AND DOOR FRAMES TO HAVE BRONZE FINISH
3. ALL NEW OPENINGS TO BE IN MASONRY WALLS AND NEW ARCH TO BE CONSTRUCTED BY MASON TO MATCH EXISTING OPENINGS

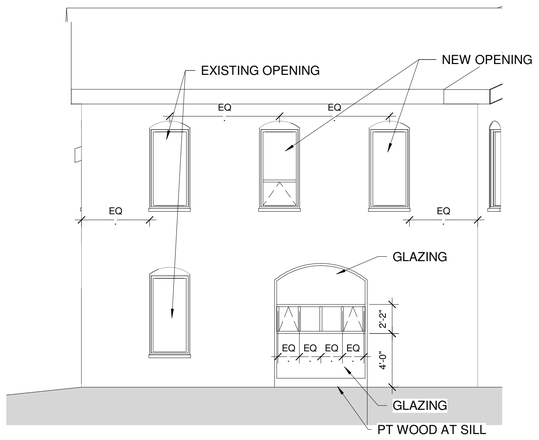

1 | CARRIAGE HOUSE EAST
3/16" = 1'-0"

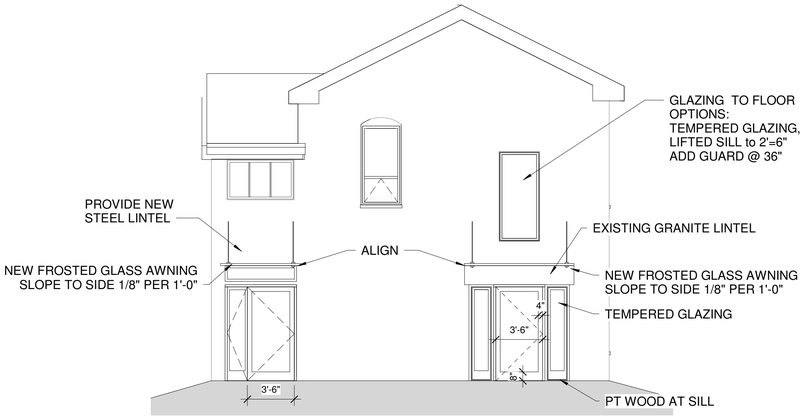

2 | CARRIAGE HOUSE SOUTH
3/16" = 1'-0"

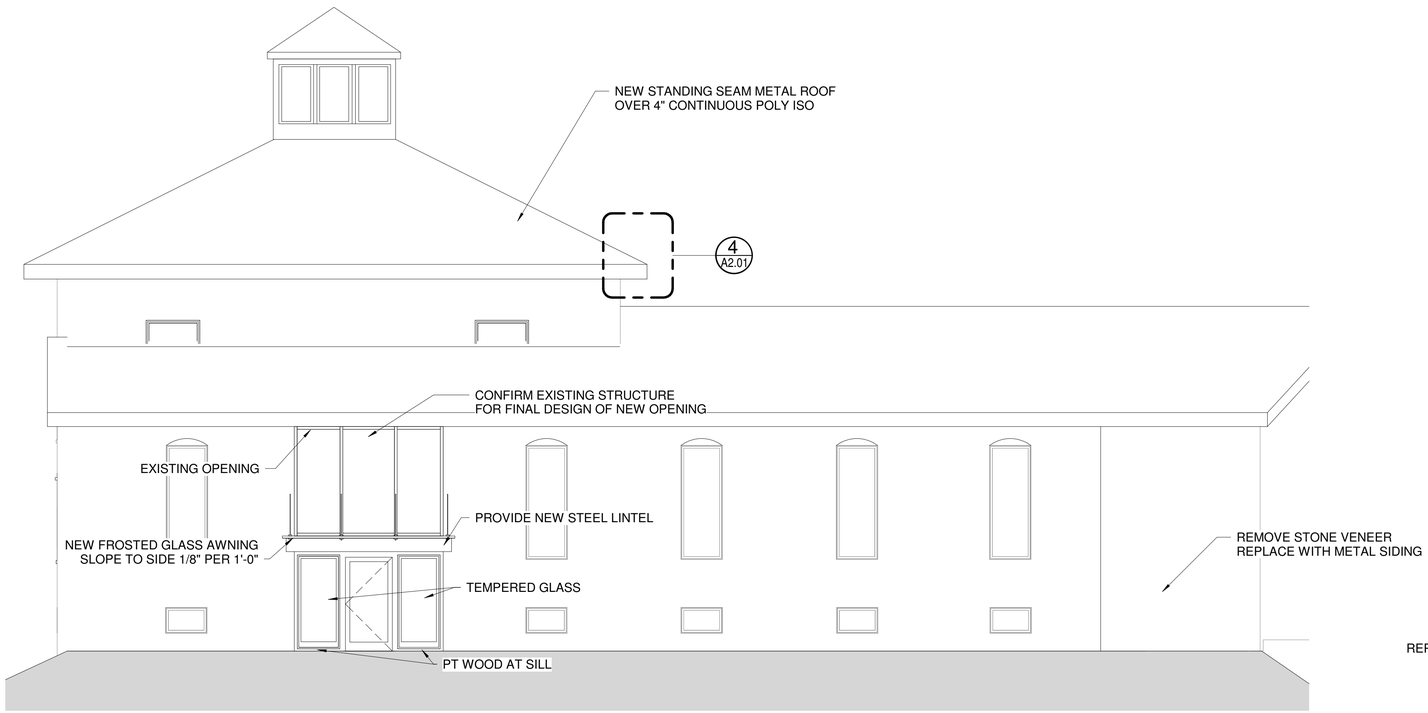

3 | CONGRESS STREET ELEVATION
3/16" = 1'-0"

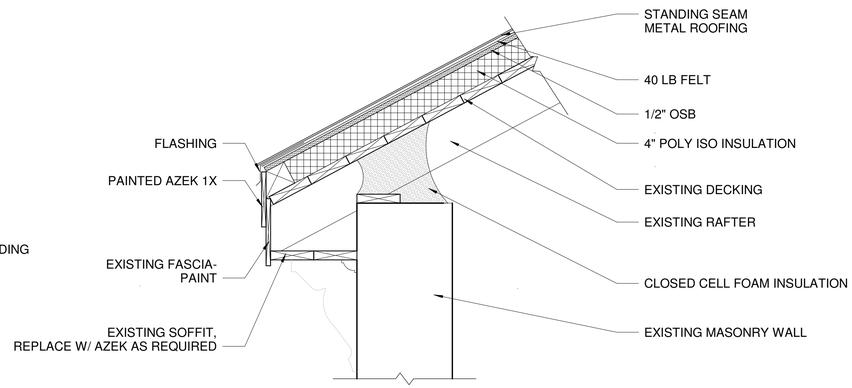

4 | EAVE DETAIL
1" = 1'-0"

REGISTERED ARCHITECT
WILLIAM REMINGTON HOPKINS
No. 1030
STATE OF MAINE

Prepared For:
1006 Congress LLC
Address
City, State

Consultant:

Architect:
ARCHETYPE architects
48 Union Wharf Portland, Maine 04101
(207) 772-6022 ARCHETYPE@ARCHETYPEPA.COM

Project:
1008 CONGRESS STREET

Revisions:

Scale: As indicated

Date: 11-13-2017

ELEVATIONS & DETAILS

A2.01