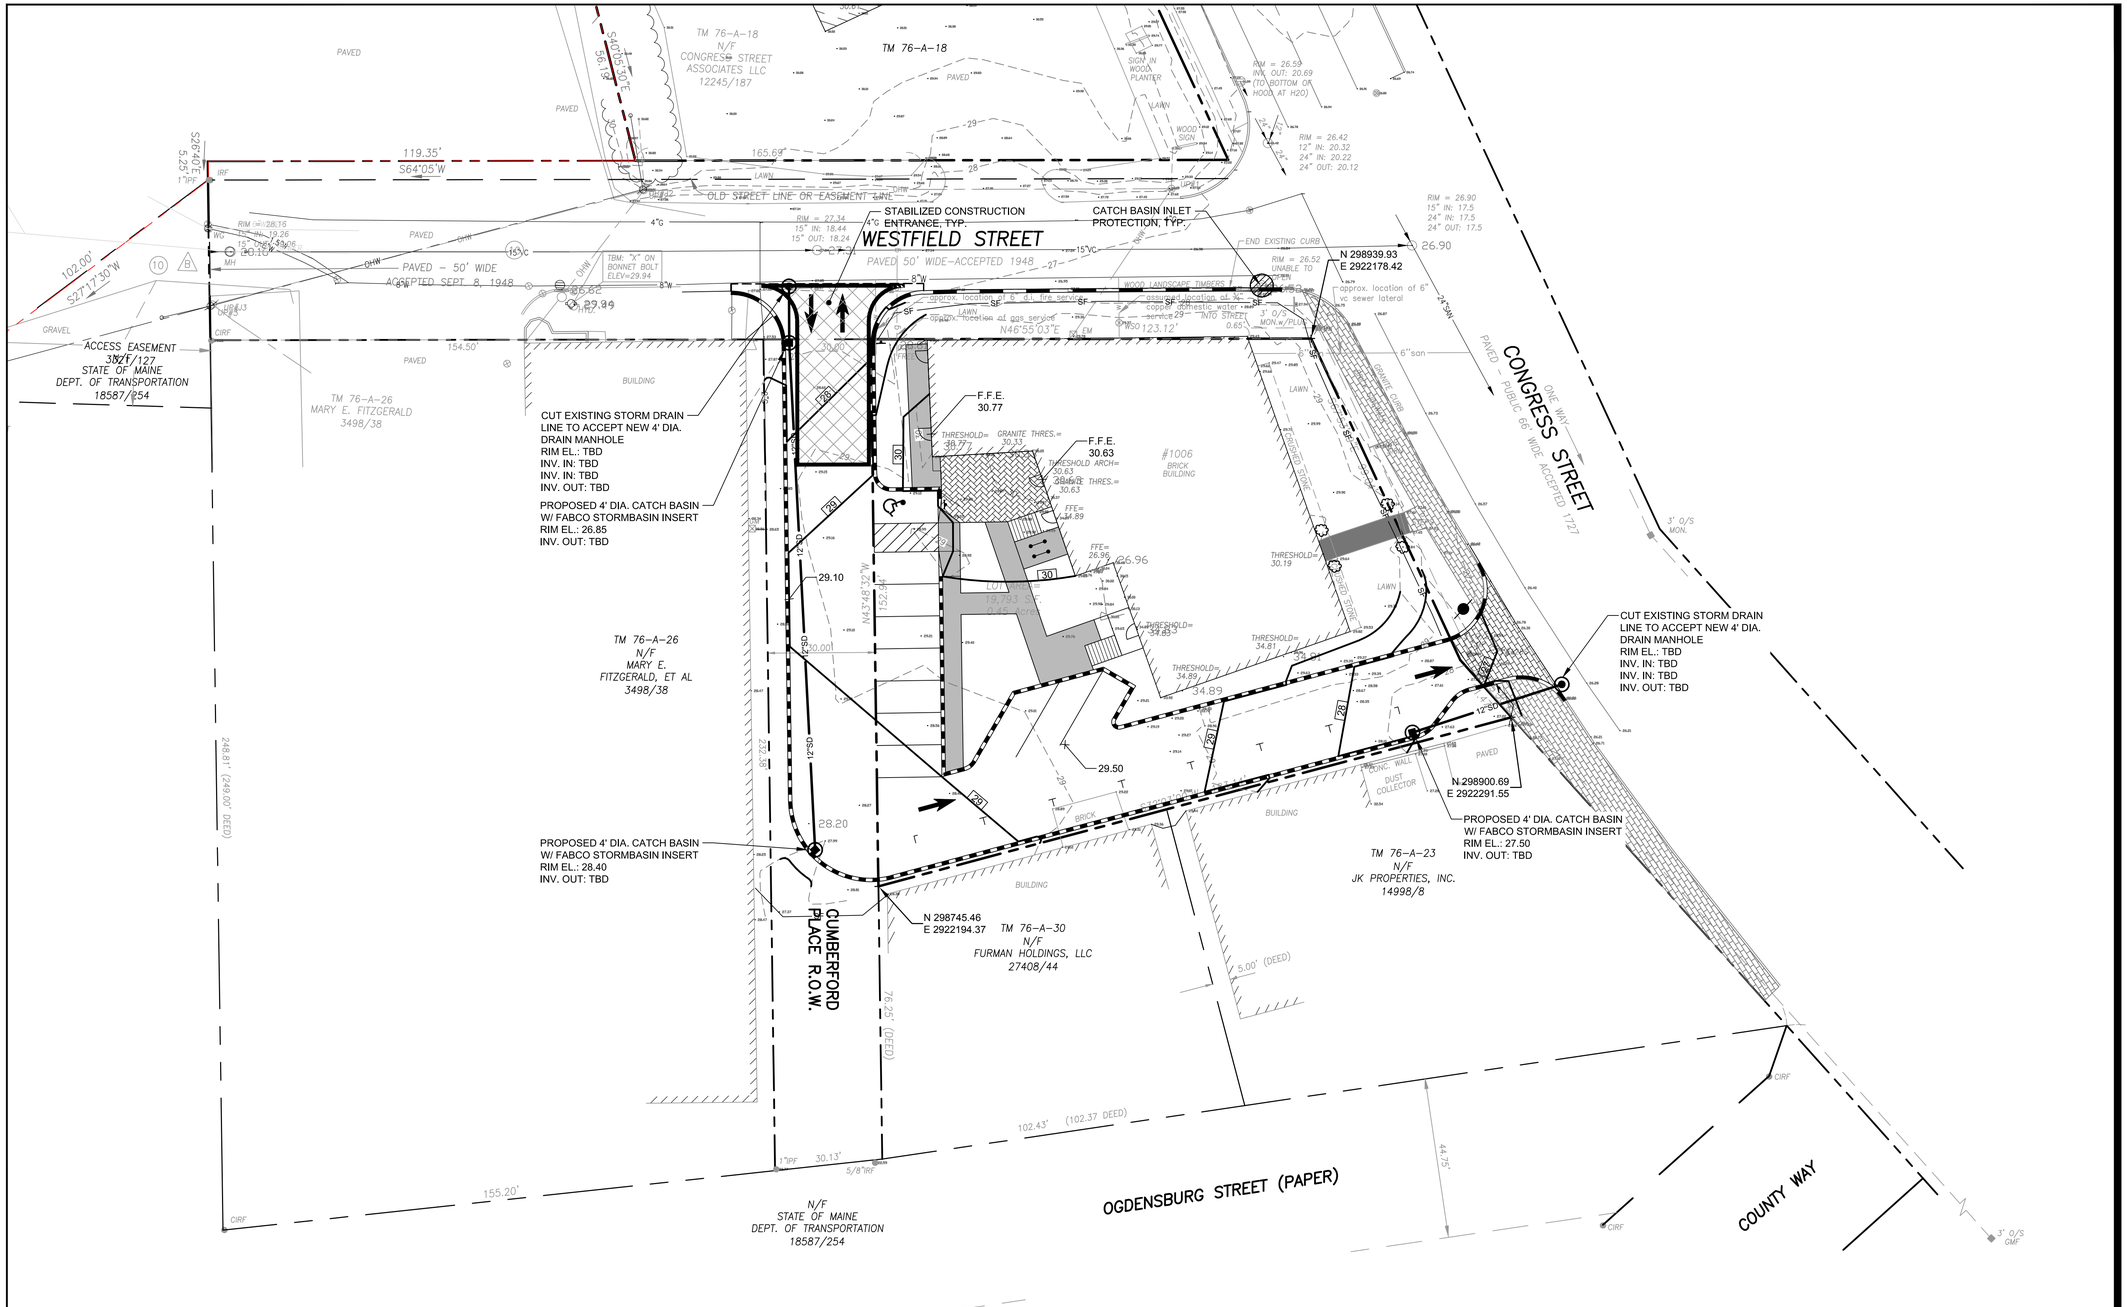

Stantec
482 Payne Road Scarborough Court
Scarborough, Maine 04074-8929
Tel. 207.883.3355
www.stantec.com

Copyright Reserved
The Contractor shall verify and be responsible for all dimensions. DO NOT scale the drawing - any errors or omissions shall be reported to Stantec without delay.
The Copyrights to all designs and drawings are the property of Stantec. Reproduction or use for any purpose other than that authorized by Stantec is forbidden.

Consultants

No.	Revision	By	Appd.	YY.MM.DD
1	LEVEL III SITE PLAN APPLICATION SUBMISSION TO CITY	CDD	DBS	18.12.14

File Name: 1006_congress_site	CDD DWN.	SRB CHKD.	DBS DSGN.	18.11.27 DATE

Permit-Seal

STATE OF MAINE
Darrin B. Smith
15118
12.14.18
LICENSED
PROFESSIONAL ENGINEER

Client/Project
PK Realty Management Investments
380 Riverside Street, Portland, Maine

1006 Congress Street
Mixed-Use Redevelopment
PORTLAND, MAINE

Title
GRADING, DRAINAGE & EROSION CONTROL PLAN

Project No.	Scale
210801661	1" = 20'

Sheet
C-4.0

NORTH

GRAPHIC SCALE
20 0 10 20 40
(IN FEET)
1 inch = 20 ft.

PRELIMINARY - NOT FOR CONSTRUCTION

V:\210801661\civil\cad\permit\dwg\1006_congress_grading.dwg cddube 12/13/2018 4:16 PM